


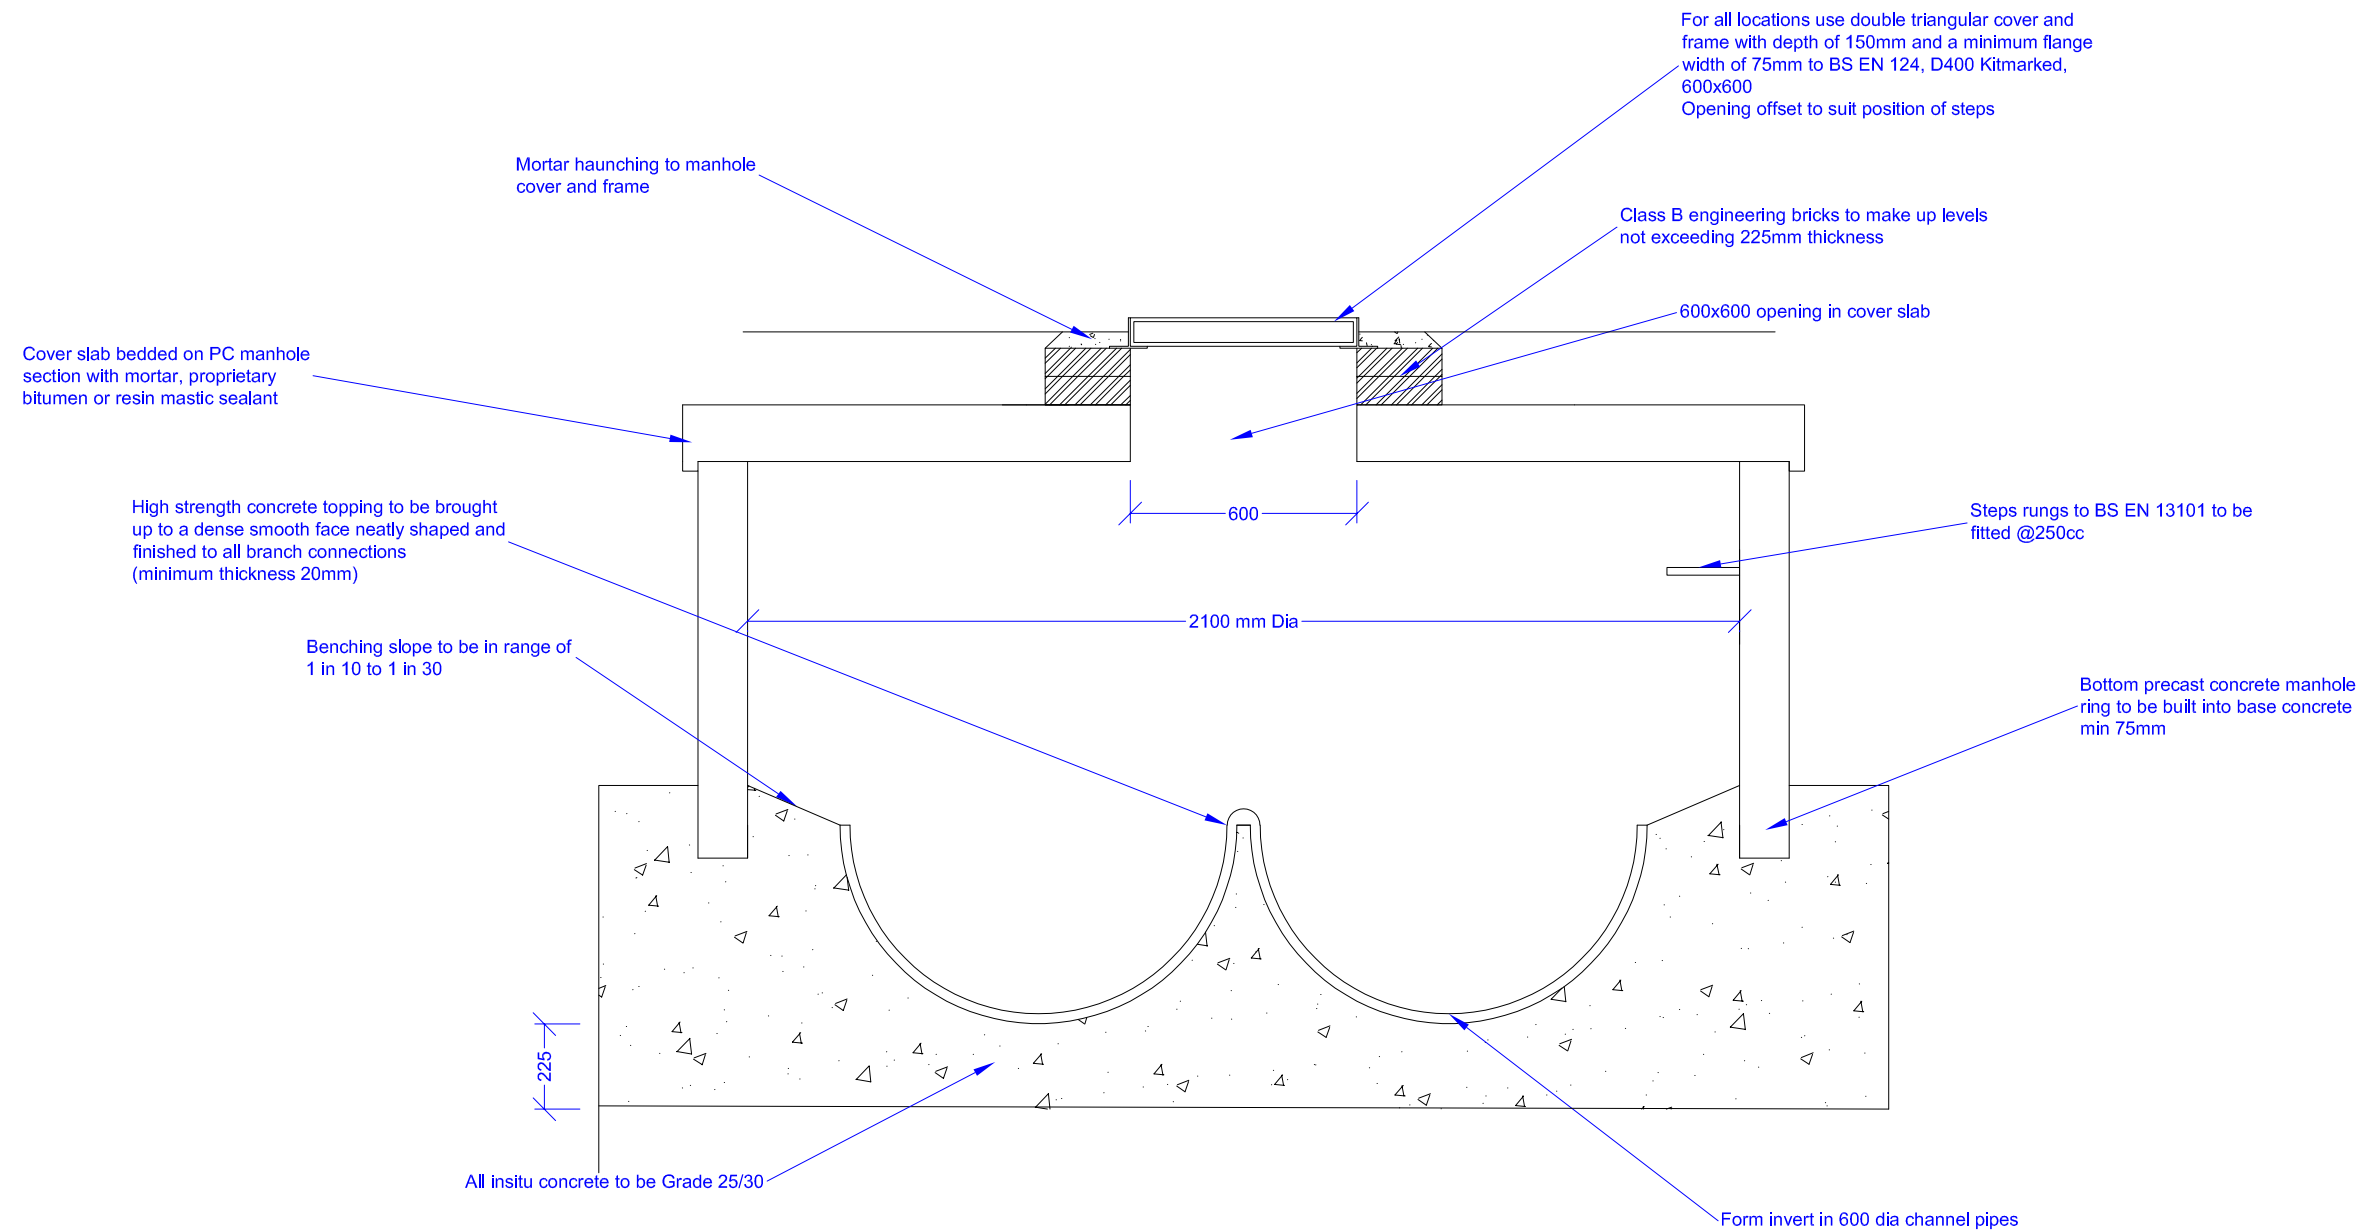

			NOTES				Project: 1-5 The Willows Bryn, Port Talbot, SA13 2SN	PLANABUILD 8 Ely Court, Francis Street Tonyrefail, CF39 8EP Tel: 01443 674935 Email: planabuild@btinternet.com © Drawing Copyright Planabuild 2018
A.	Pipe size increased	16-08-20	Scale	1:20	1131-22	A	Title: Section Through Manholes S2 and S3	
			Date	21/03/2017				
REV.	DESCRIPTION	DATE	Drawn	MP				