


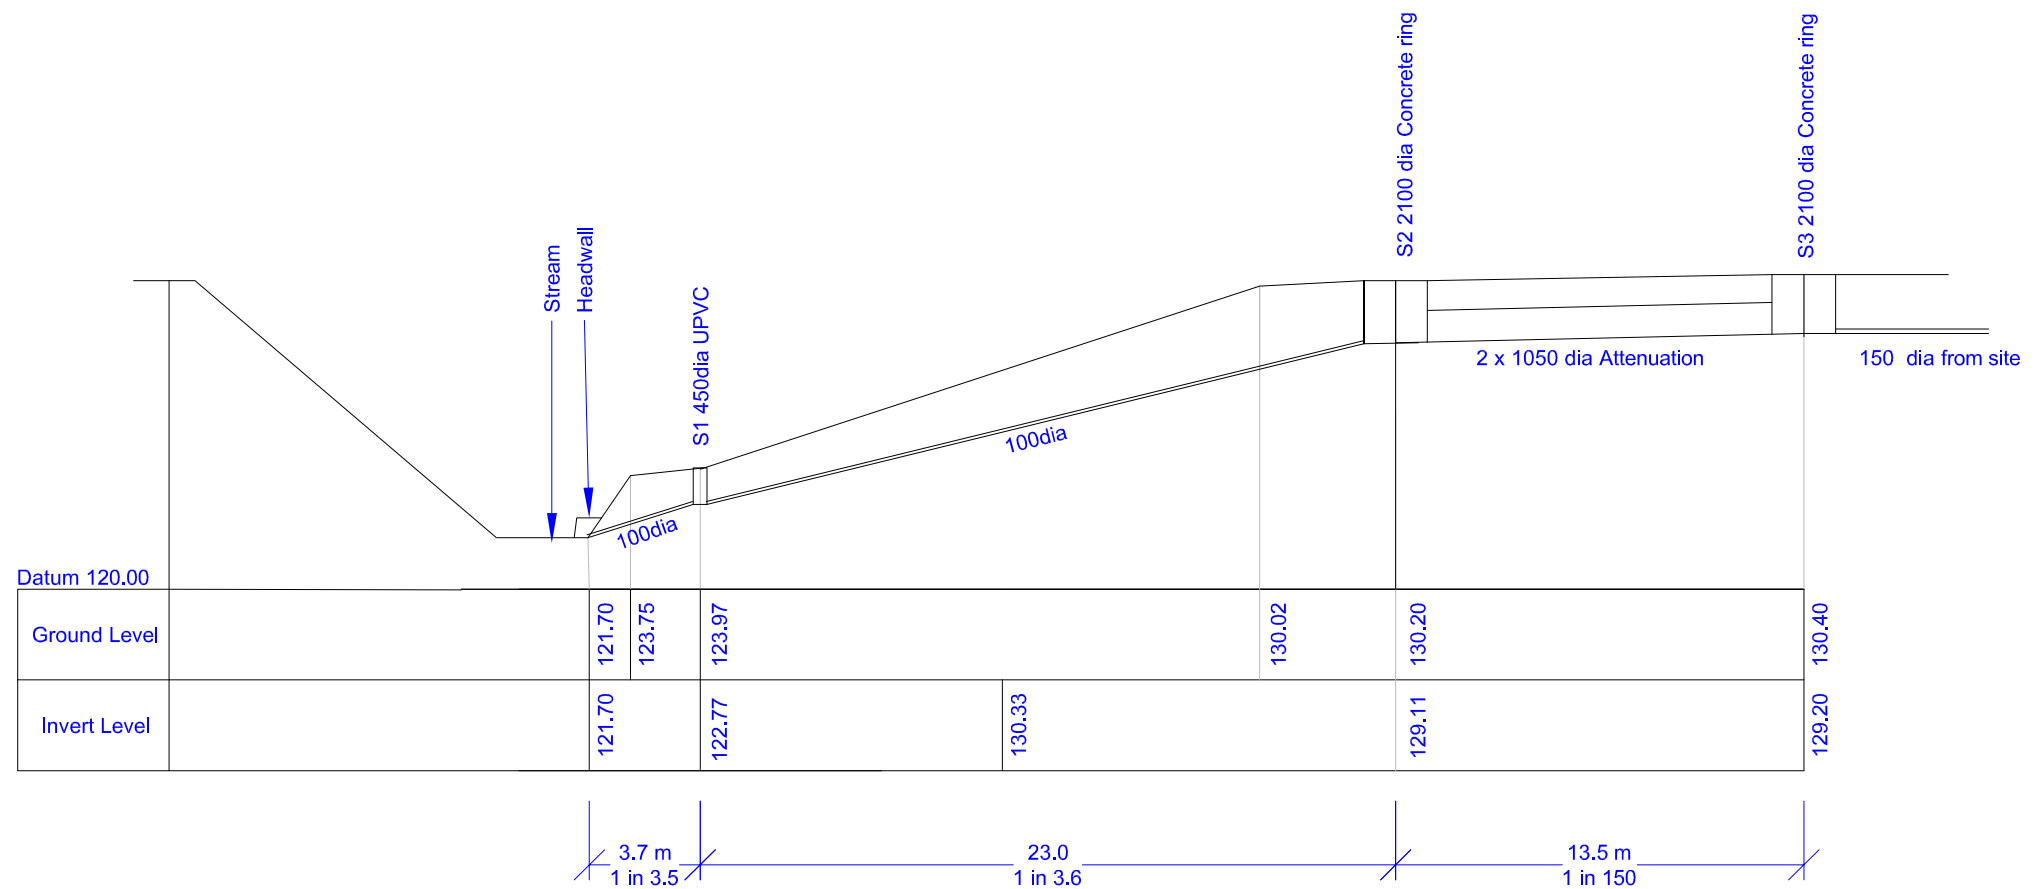

The developer must self-vet and certify that the design criteria, material standards and workmanship specifications for the proposed adoptable sewers are in accordance with Sewers for Adoption 7th edition, and the requirements of Welsh Water as the Statutory Sewerage Undertaker.

			NOTES				Project: 1-5 The Willows Bryn, Port Talbot, SA13 2SN	PLANABUILD 8 Ely Court, Francis Street Tonyrefail, CF39 8EP Tel: 01443 674935 Email: planabuild@btinternet.com © Drawing Copyright Planabuild 2020
A	Updated to new route and survey	16-08-20	Scale	1:250	1131-28	A	Title: Surface Water outfall Long Section	
REV.	DESCRIPTION	DATE	Date	21/03/2018				
			Drawn	MP				