
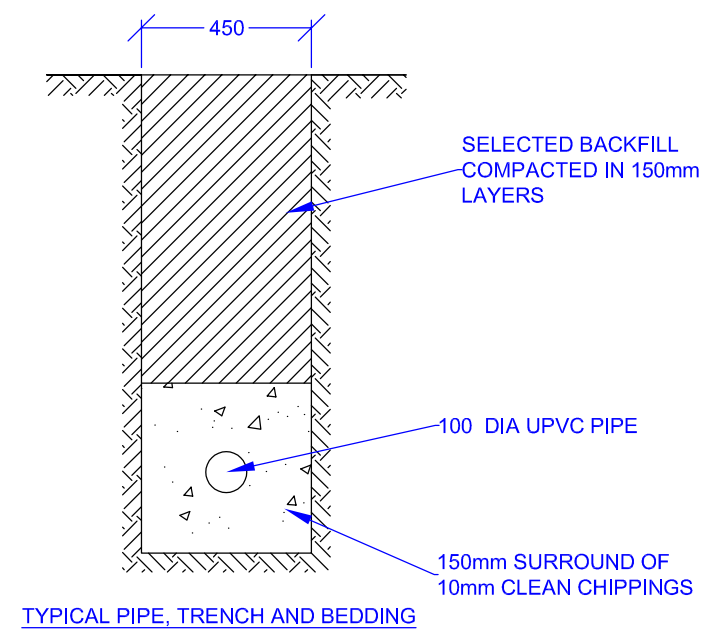


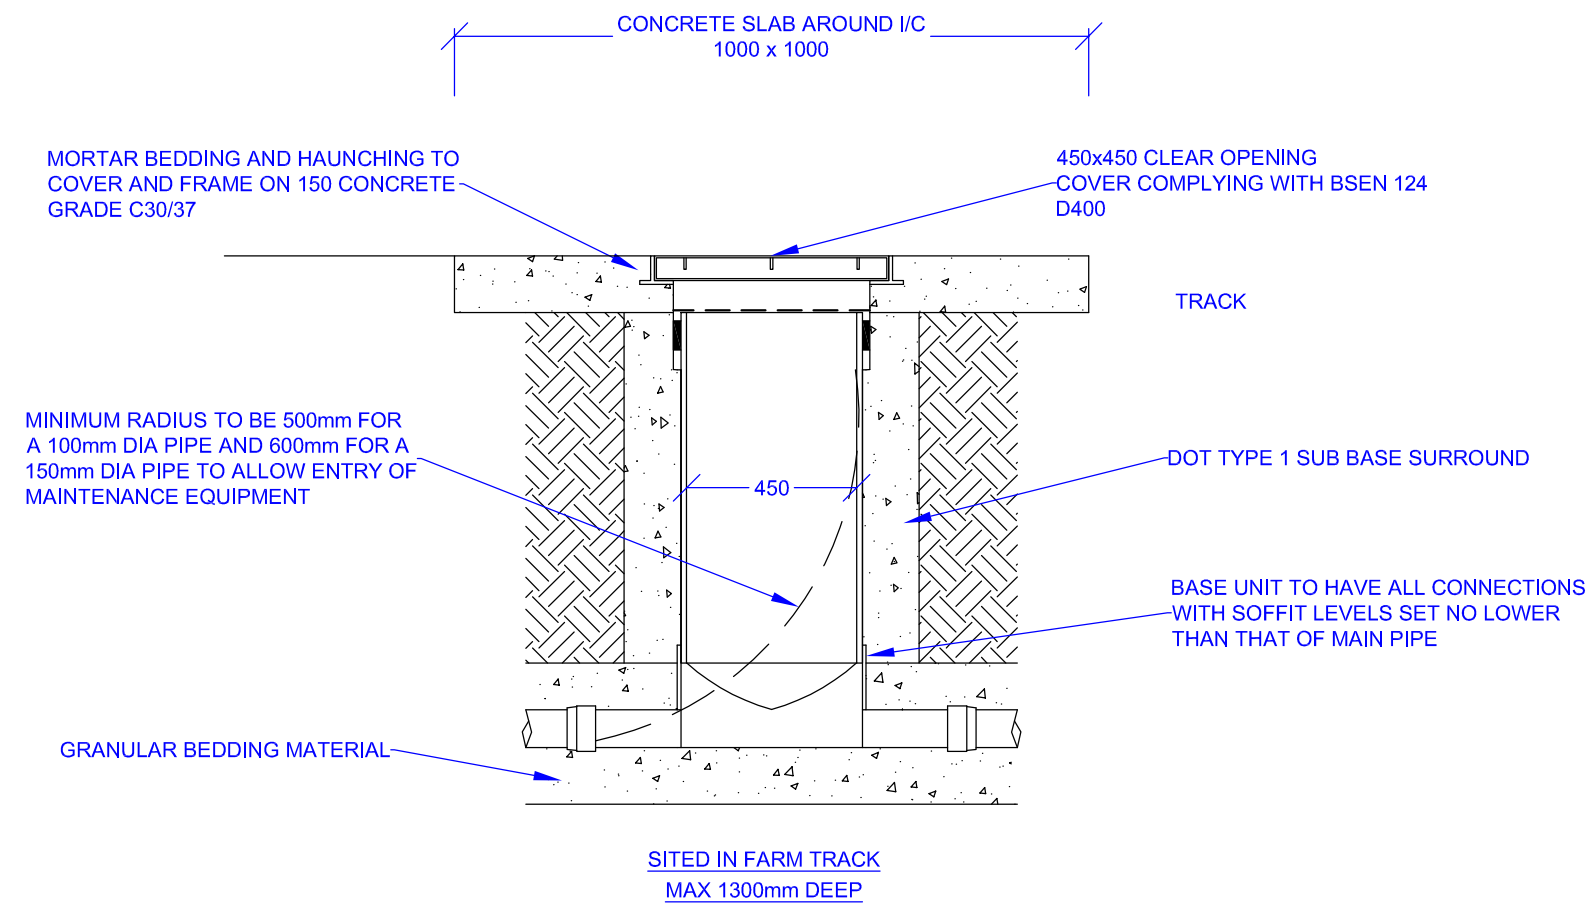

			NOTES				Project: 1-5 The Willows Bryn, Port Talbot, SA13 2SN	PLANABUILD 8 Ely Court, Francis Street Tonyrefail, CF39 8EP Tel: 01443 674935 Email: planabuild@btinternet.com © Drawing Copyright Planabuild 2018
			Scale	1:20	1131-49	.	Title: Typical Inspection Chamber Details and Pipe Bedding Details	
			Date	27/02/2018				
REV.	DESCRIPTION	DATE	Drawn	MP				