


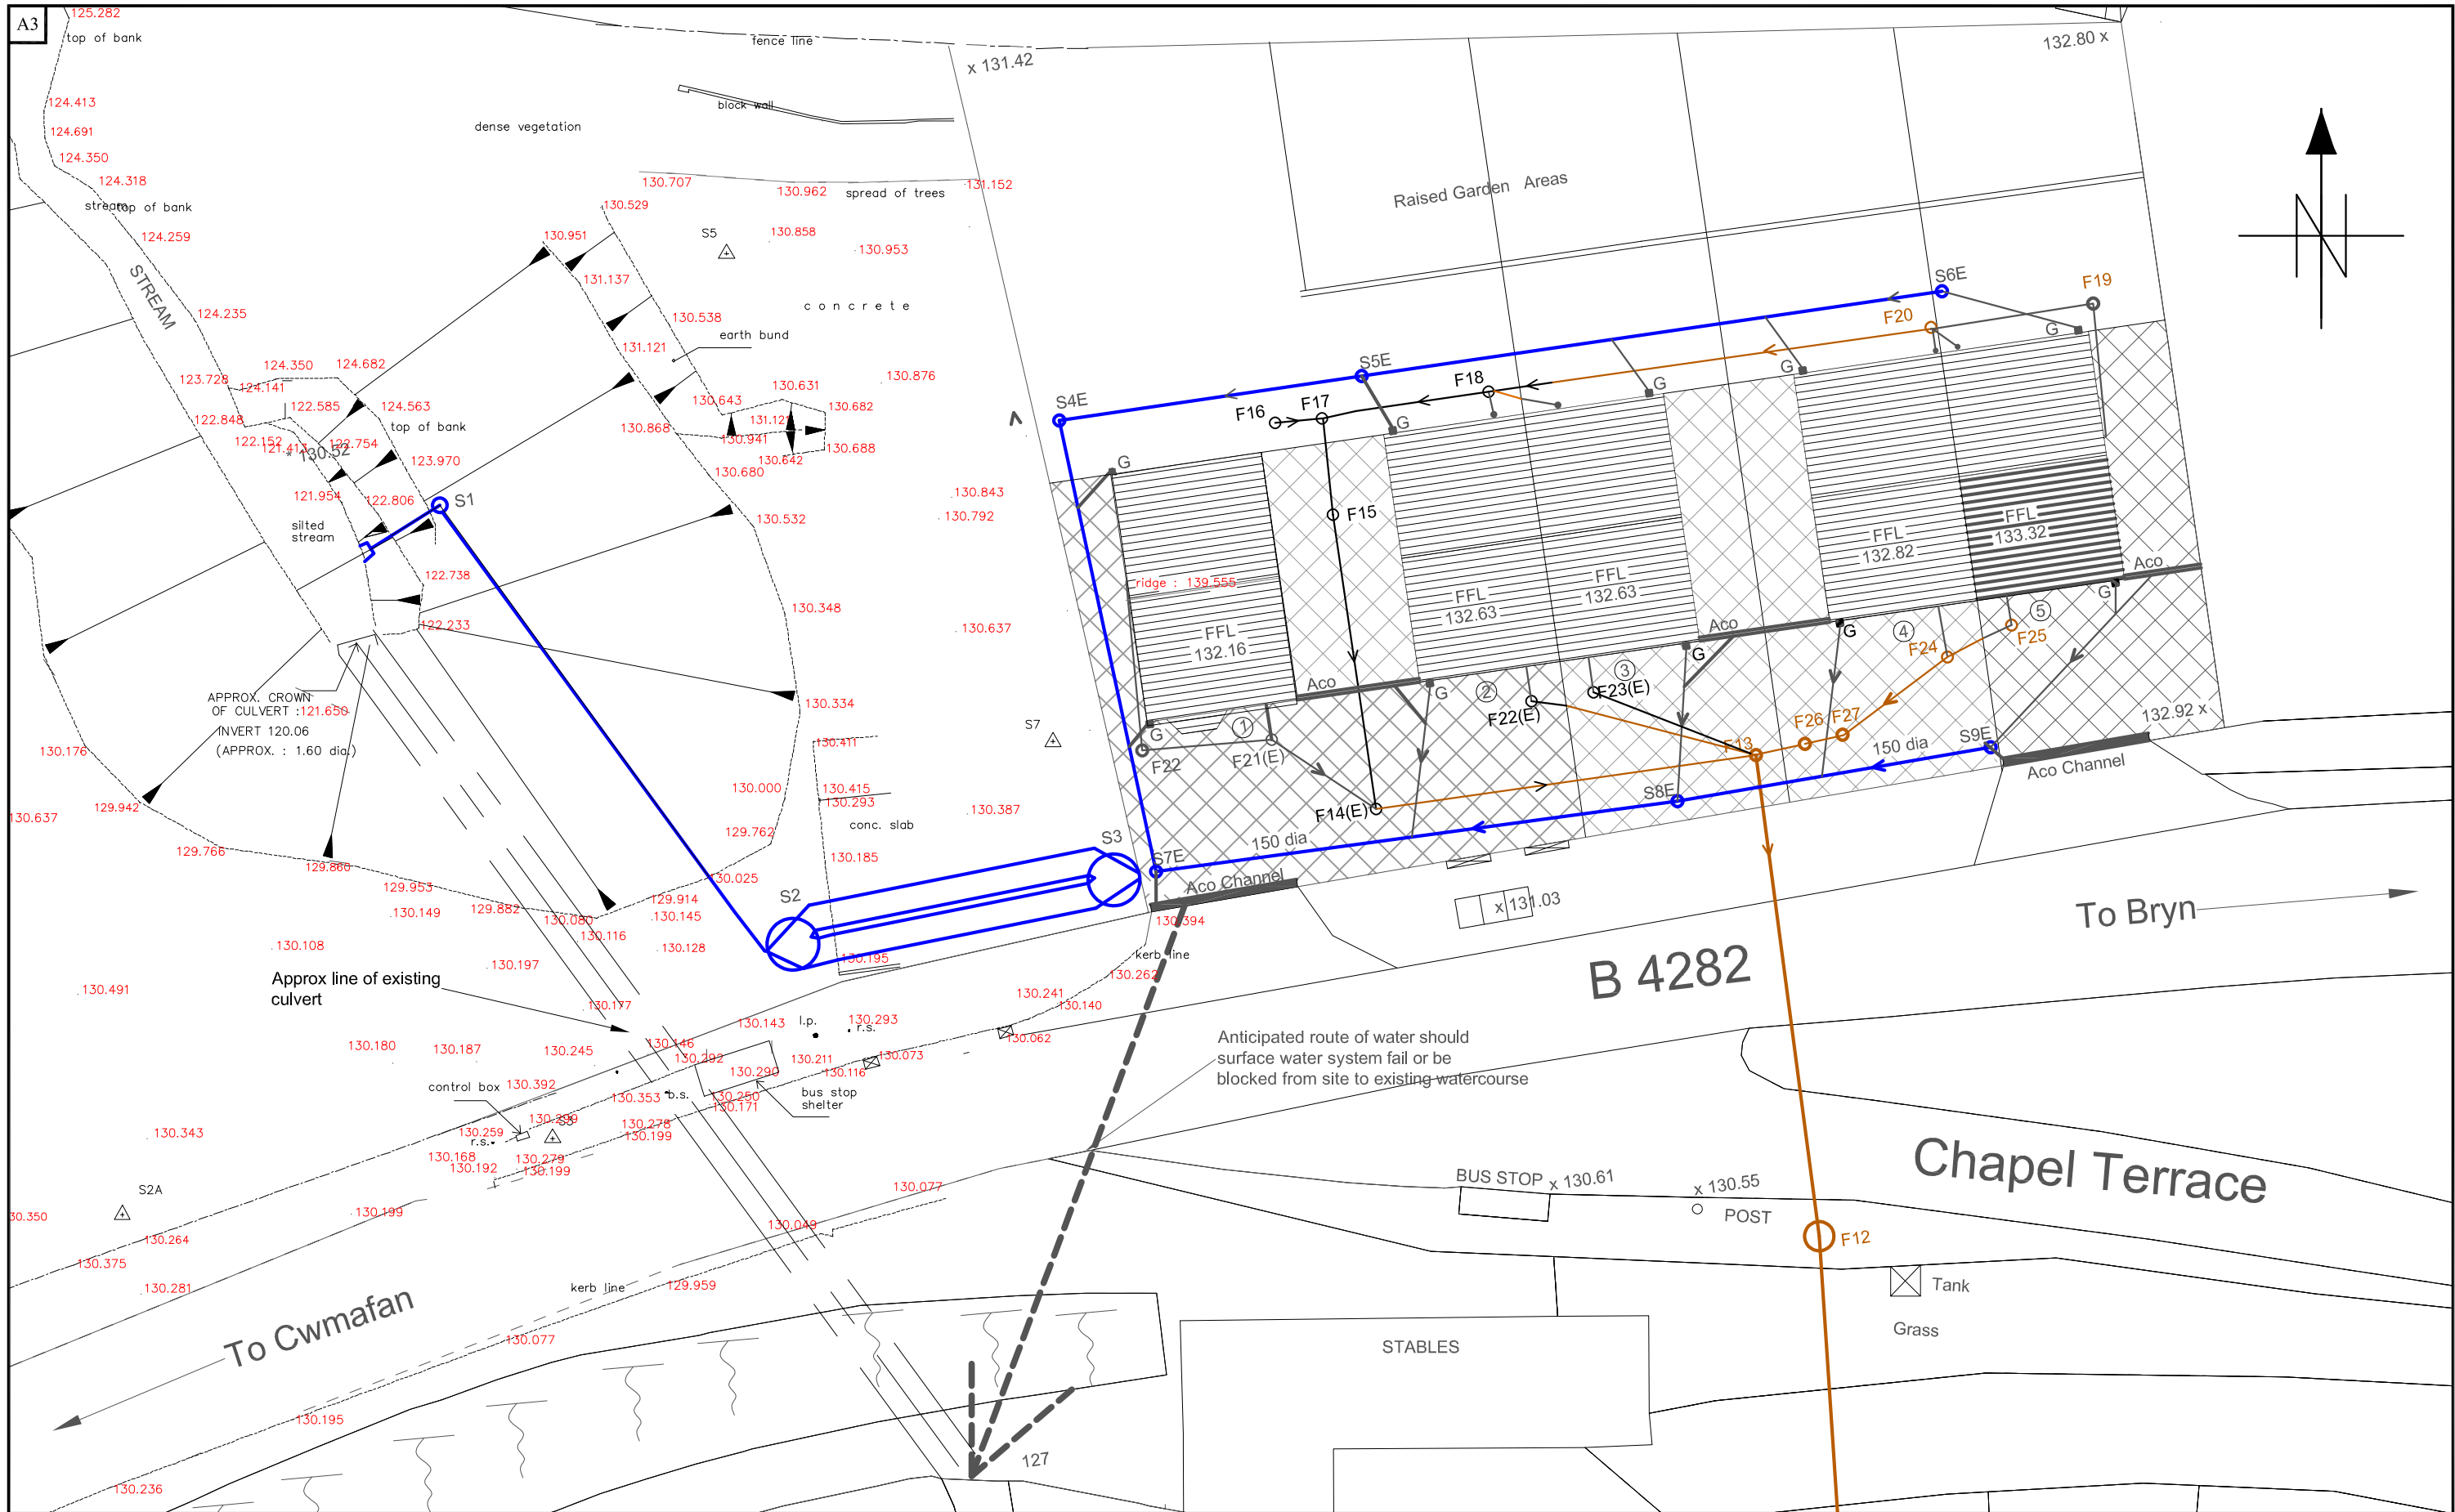

			NOTES				Project:	1-5 The Willows, Bryn, Port Talbot, SA13 2SN	PLANABUILD 8 Ely Court, Francis Street Tonyrefail, CF39 8EP Tel: 01443 674935 Email: planabuild@btinternet.com © Drawing Copyright Planabuild 2020
			E = EXISTING CHAMBERS All foul sewers are existing						
A.	Minor Amendments	16-08-20	Scale	1:250	1131-47	A	Title:	Surface Water Sewers	
REV.	DESCRIPTION	DATE	Date	16/01/2019					
			Drawn	MP					