
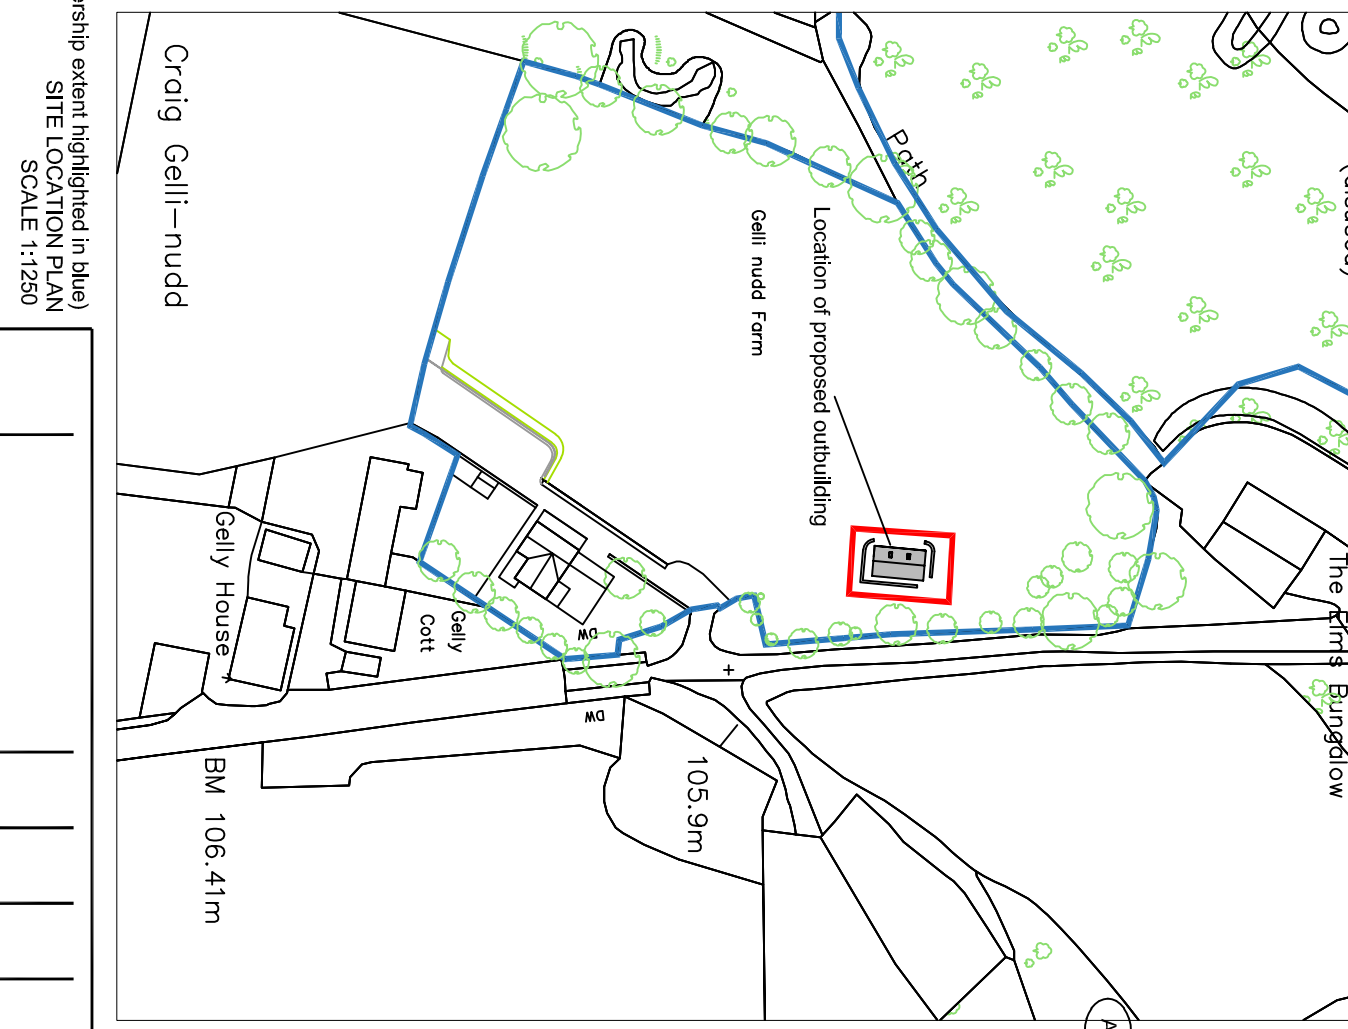
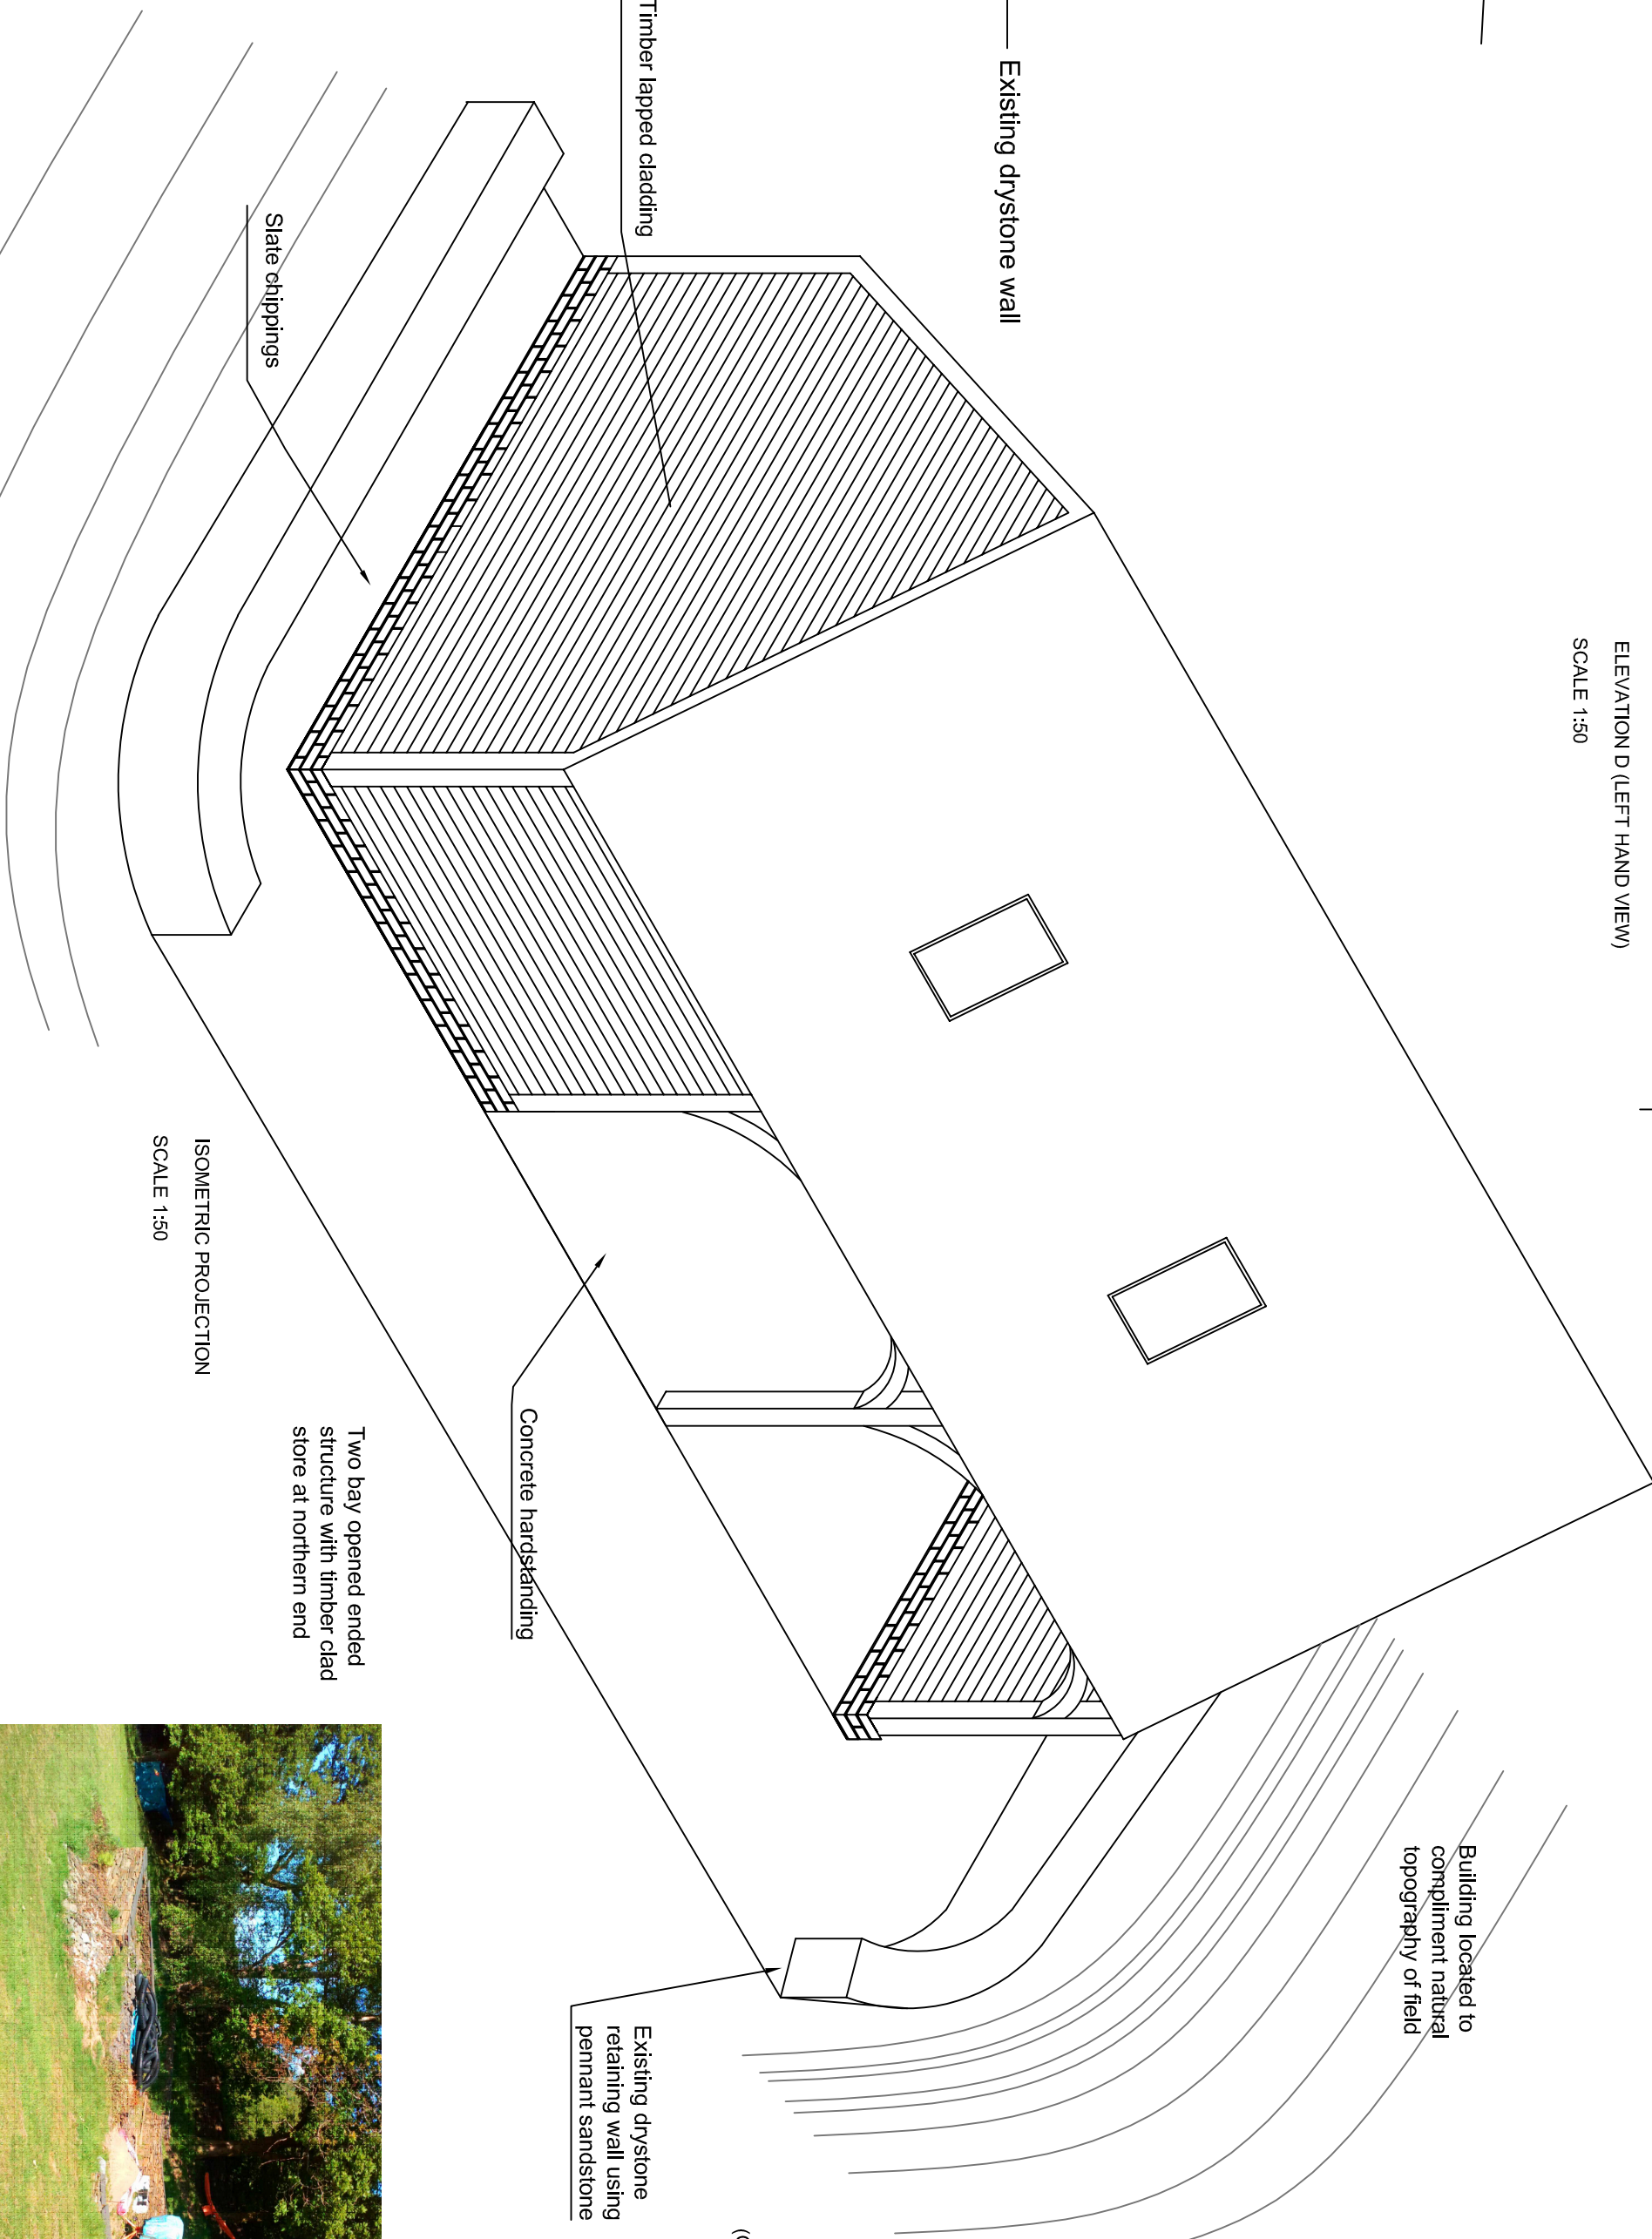
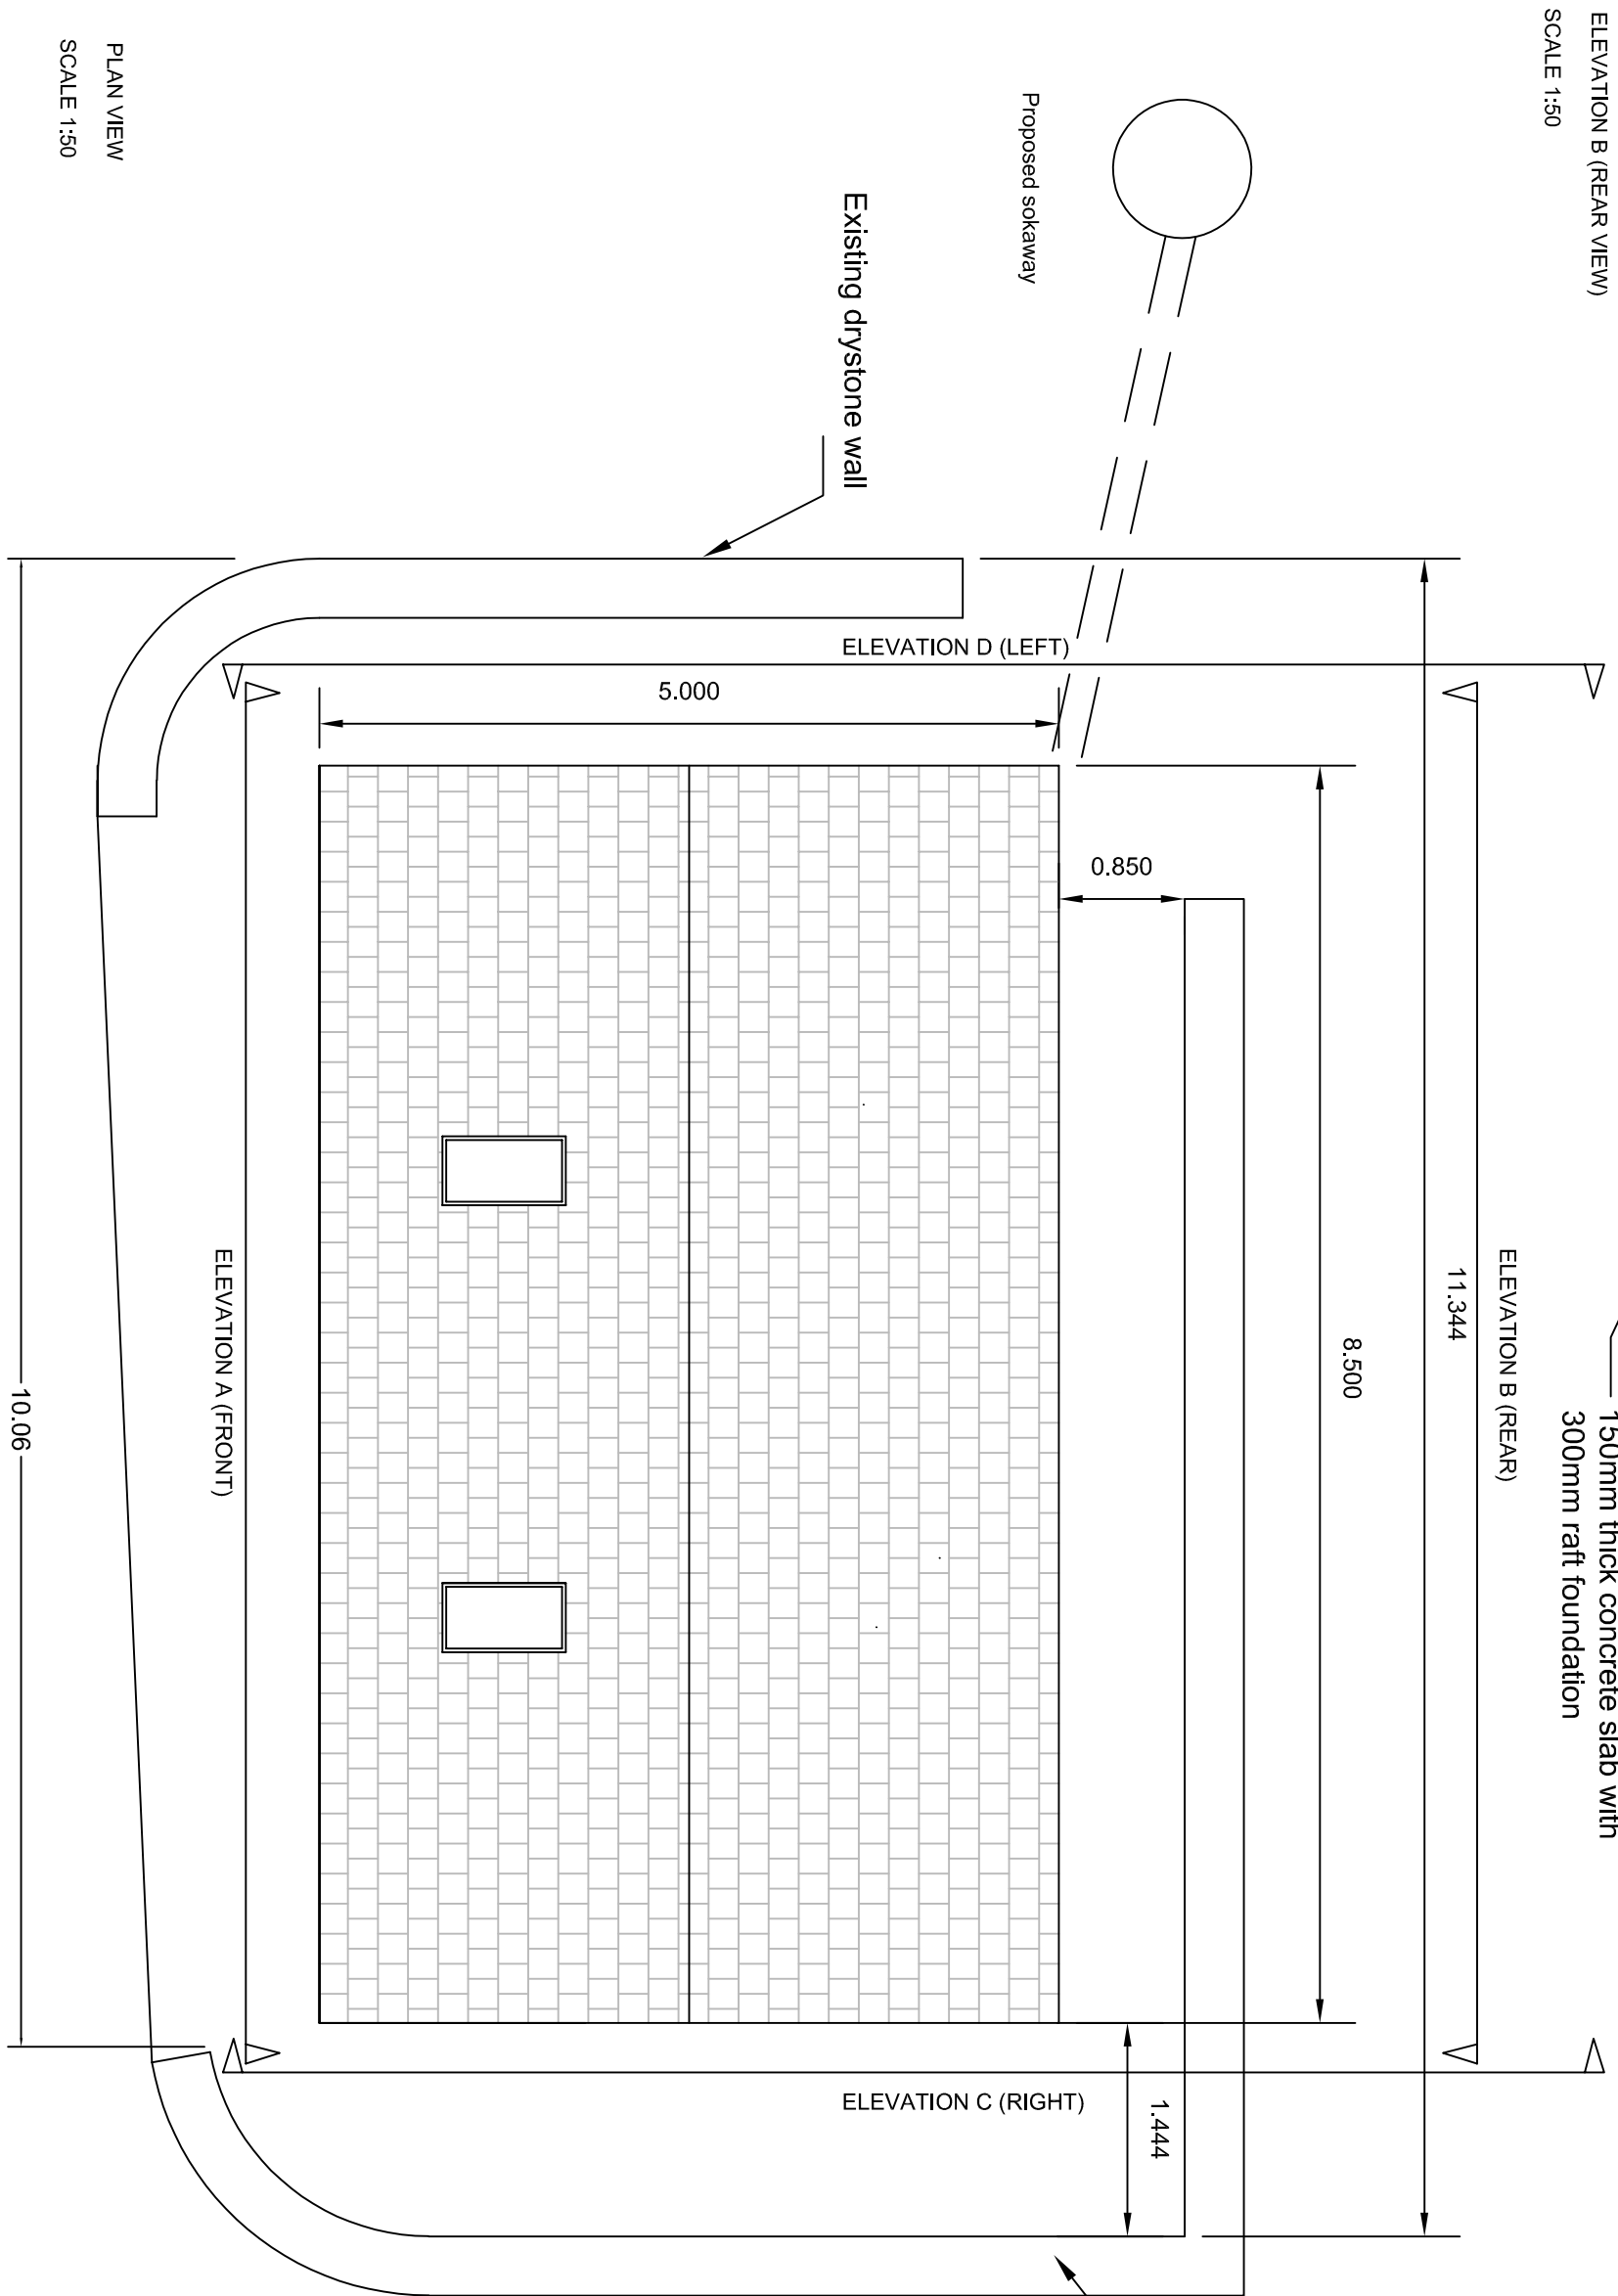
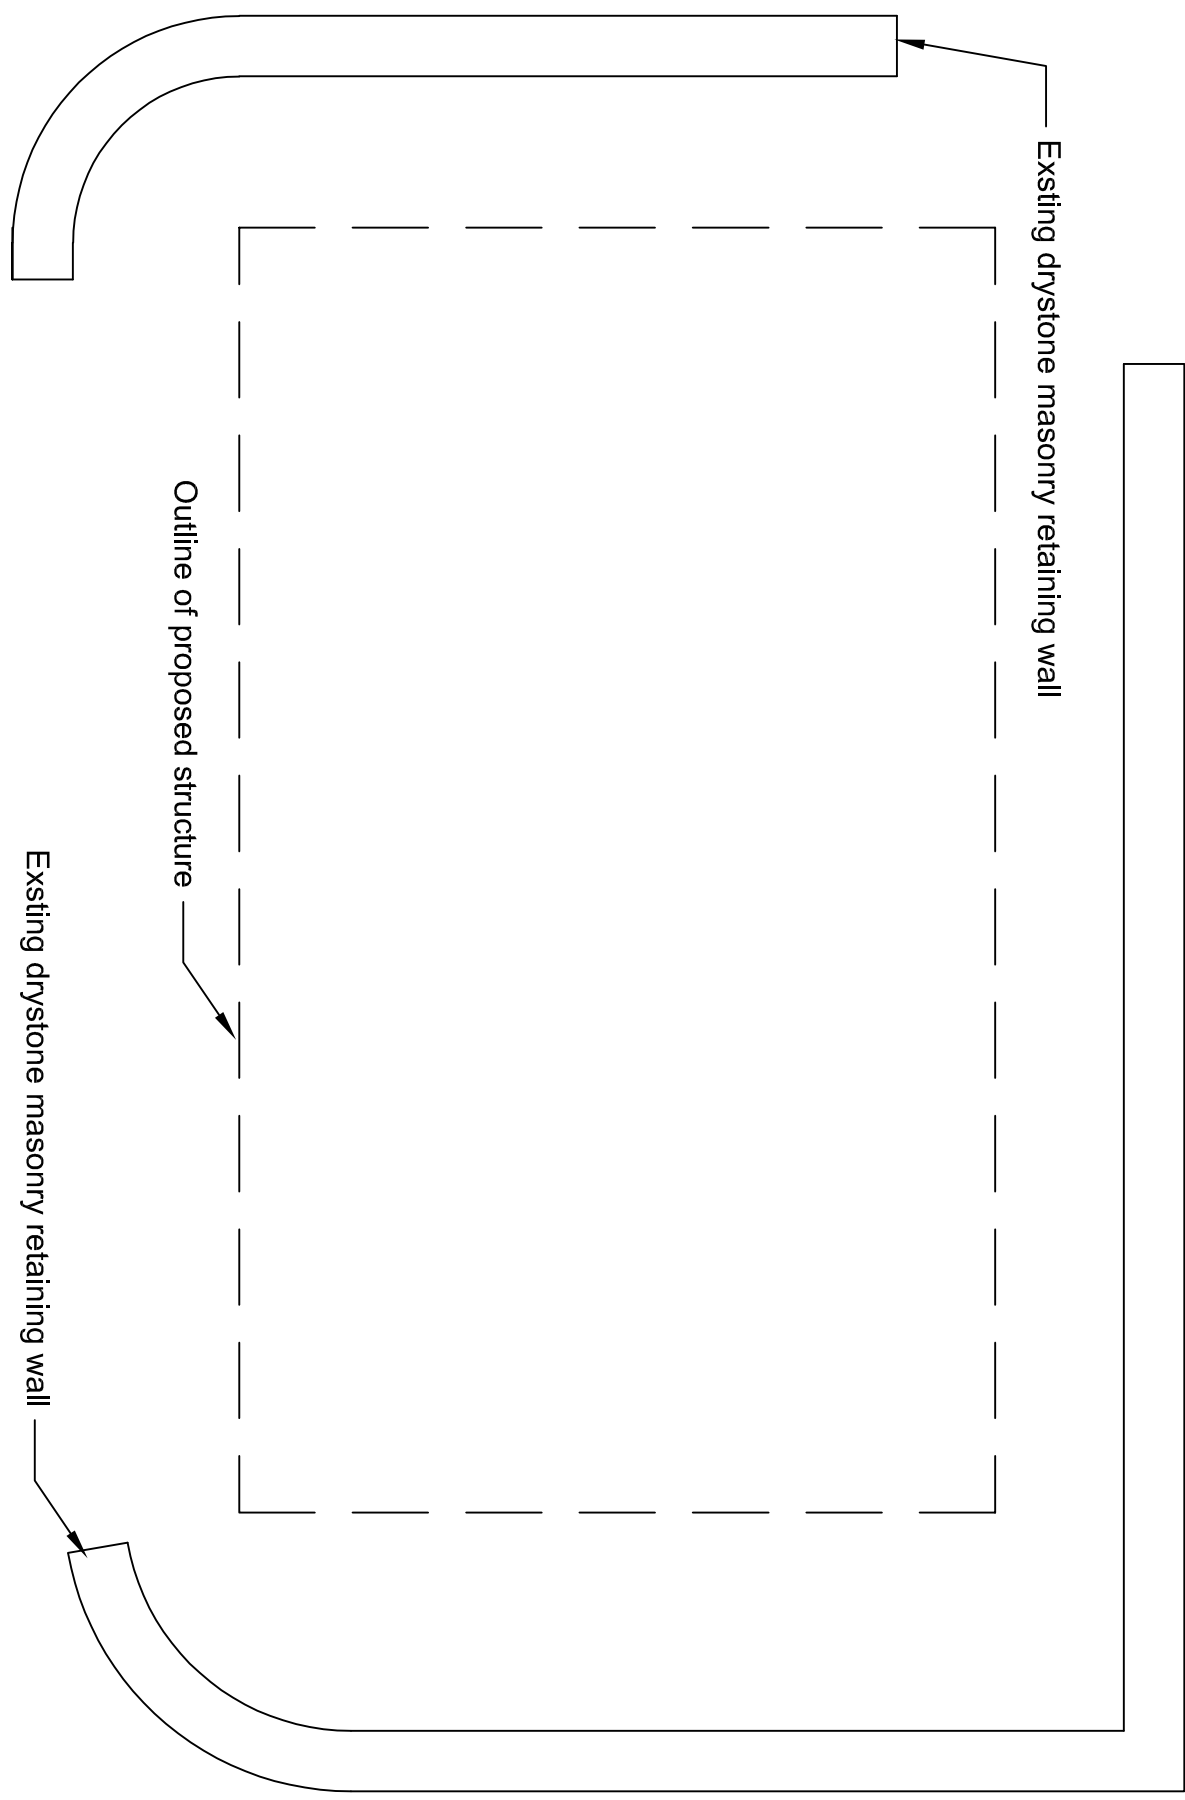
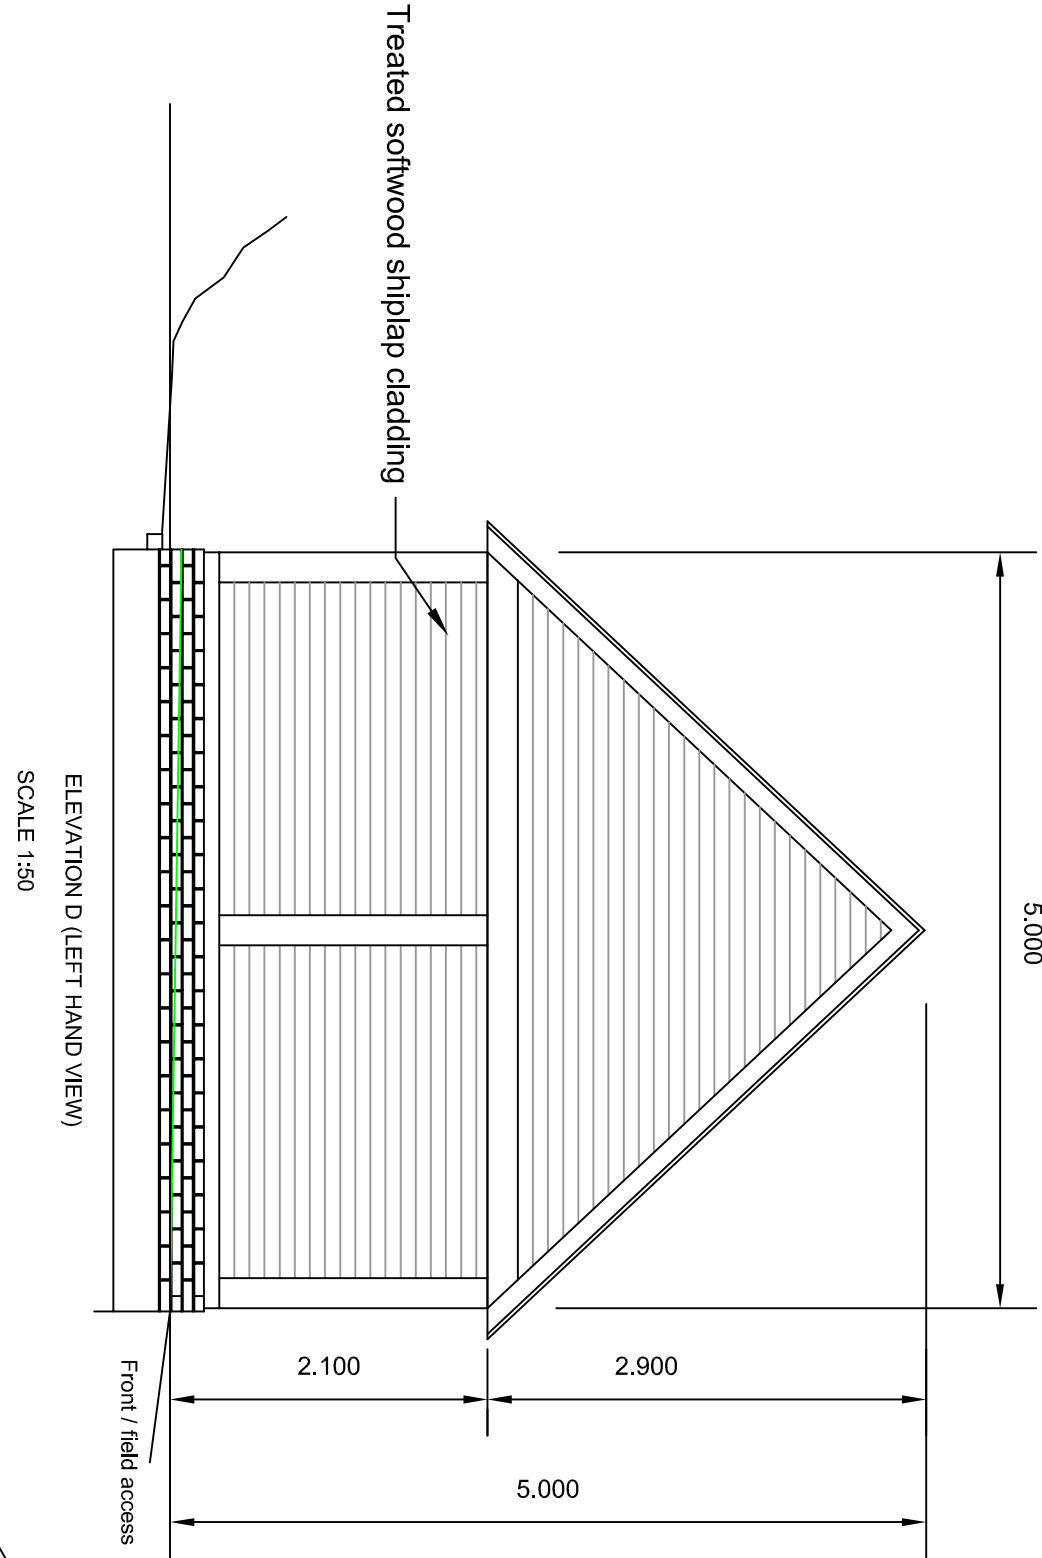


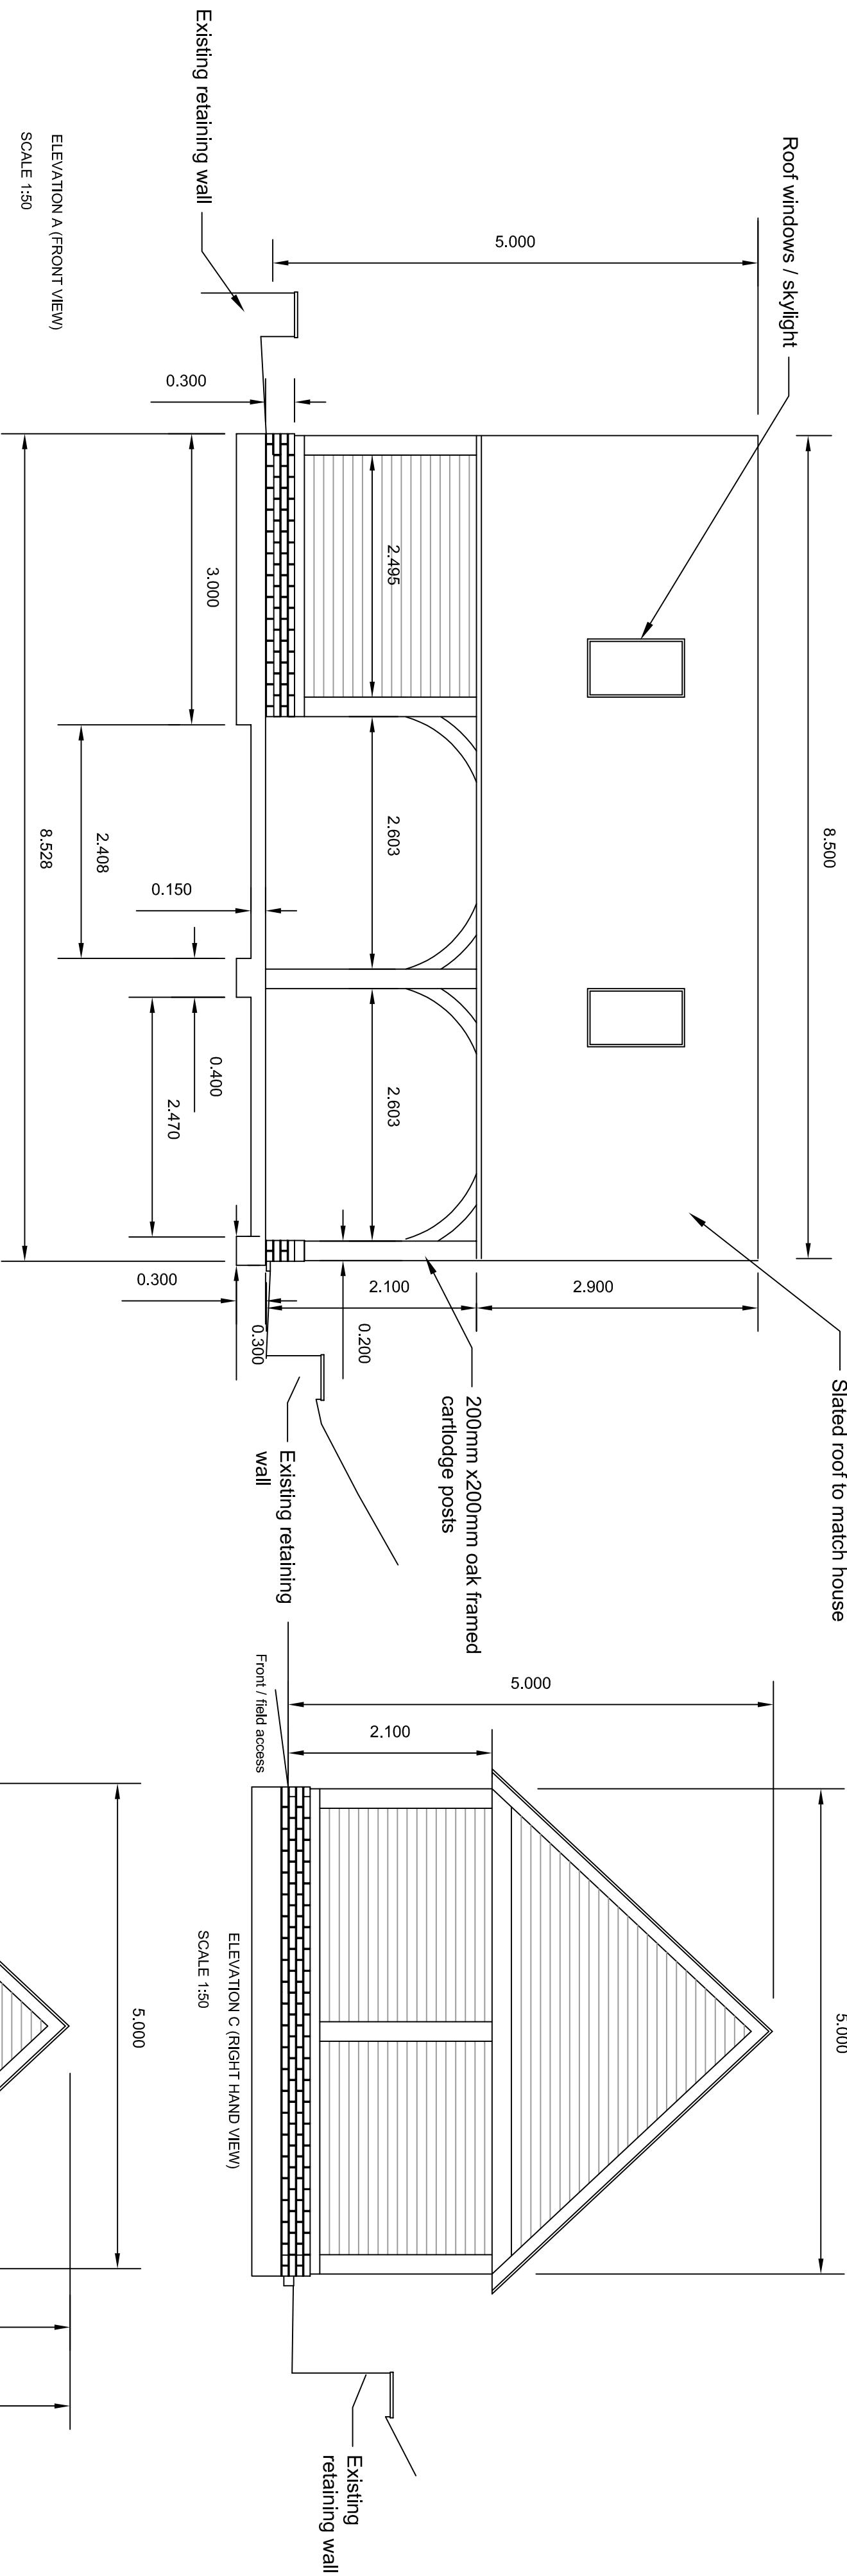

Project		GELLINUDD FARM OUTBUILDING				
Rev	Details	Dr	Ch	Ap	Date	
Ownership extent highlighted in blue SITE LOCATION PLAN SCALE 1:1250						
Drawing No. 100_GA						