


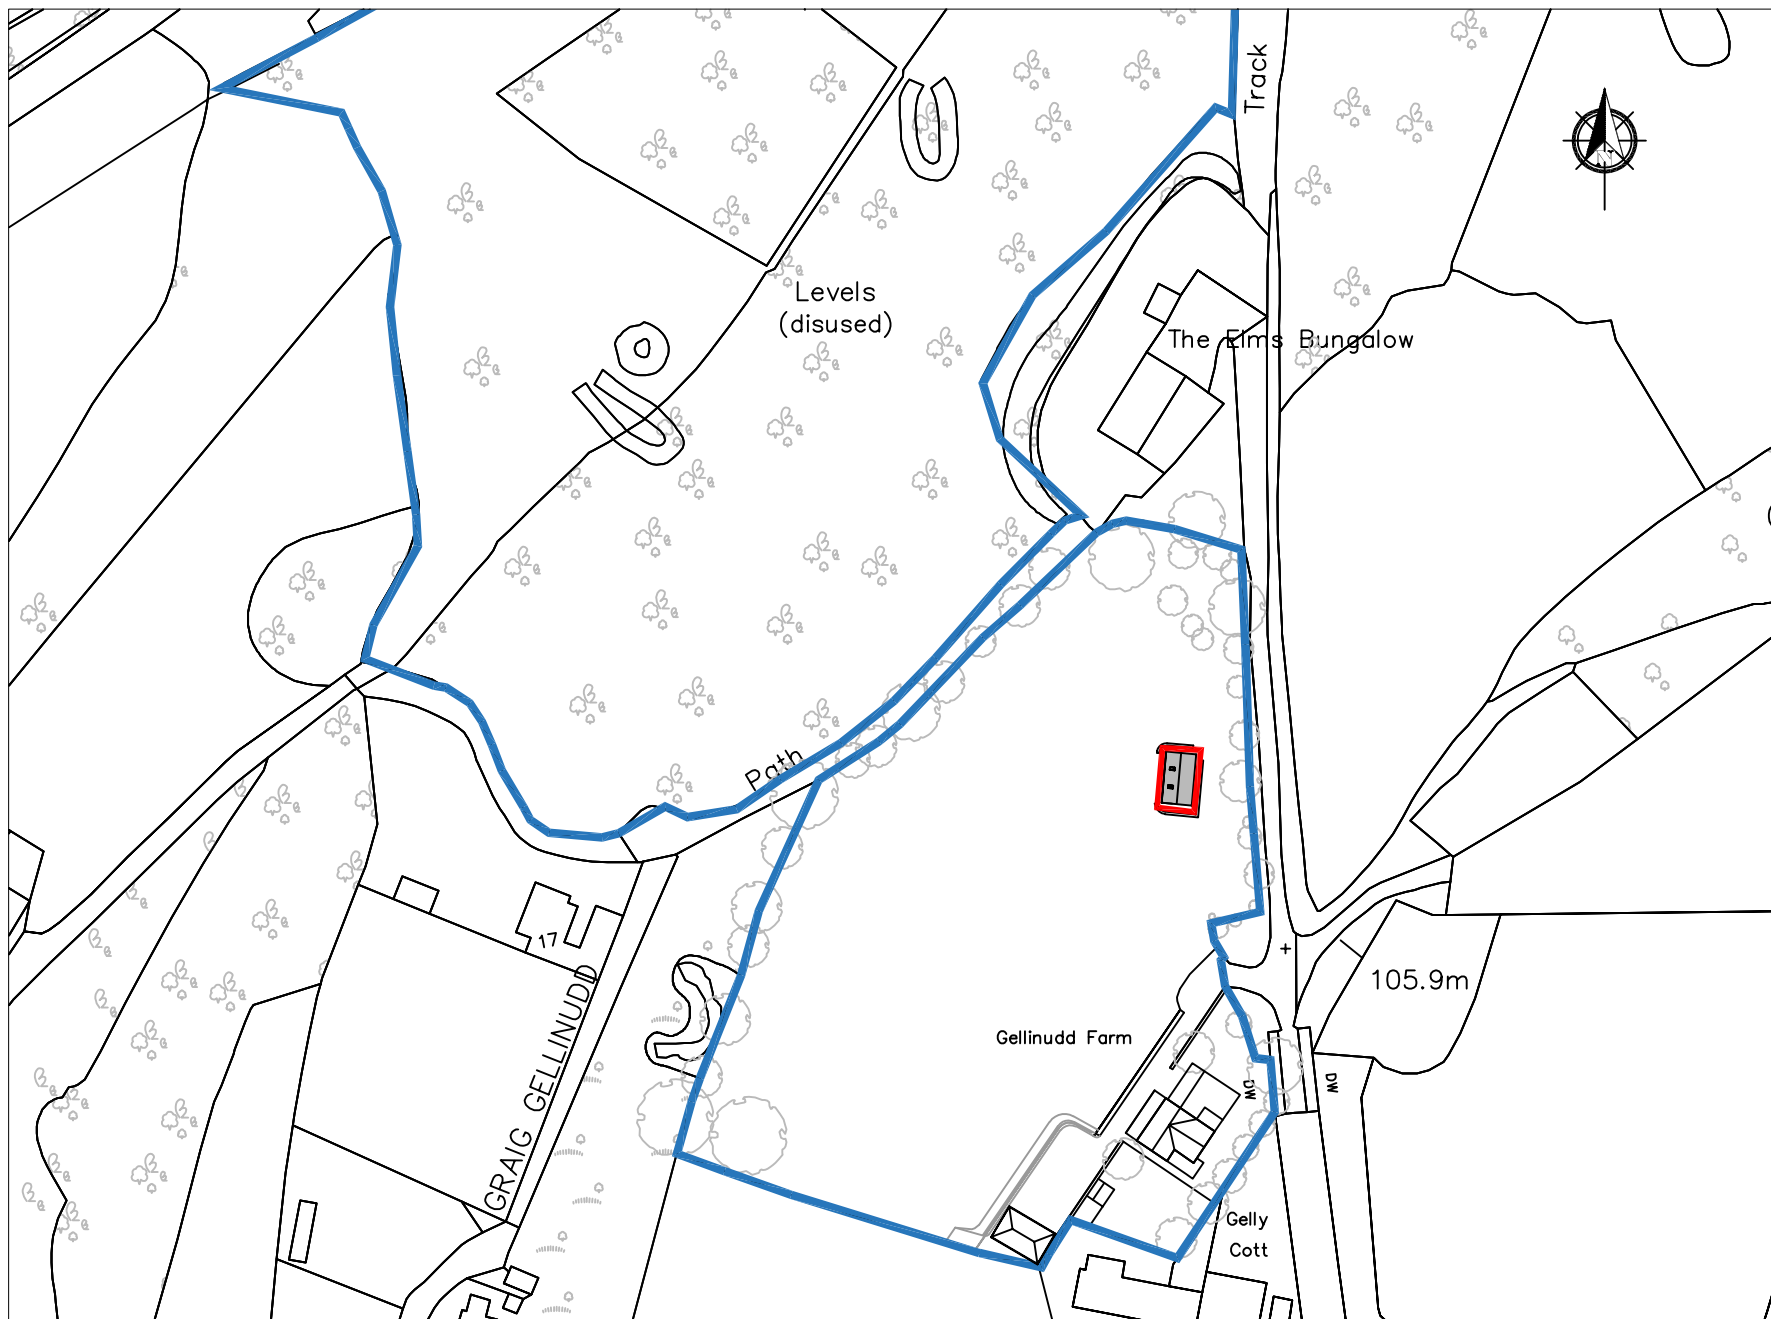

All dimensions are in millimetres unless indicated otherwise

Rev	Details	Dr	Ch	At

Project
Gellinudd Farm
Location Plan

Drawn	DH
Date	1.8.20
Scale	As Shown
Drawing No.	100_SB_LP

Key
— Development curtilage
— Property boundary

Location Plan
SCALE 1:1250