



Front Elevation





Side Elevation

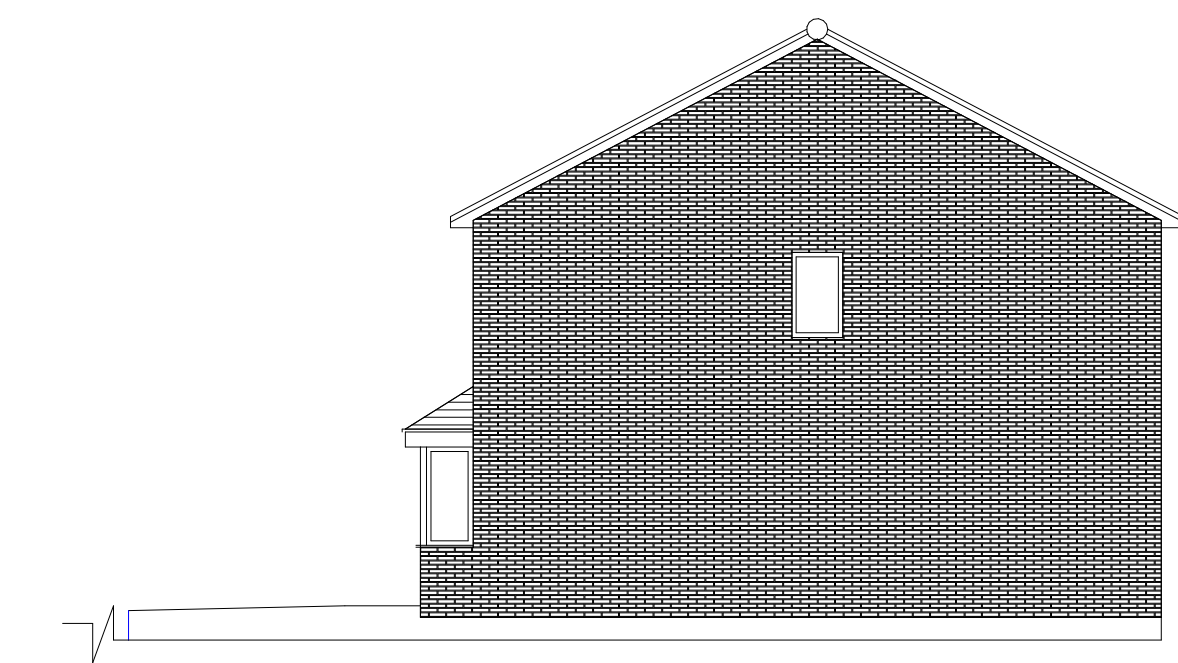

Floorplan

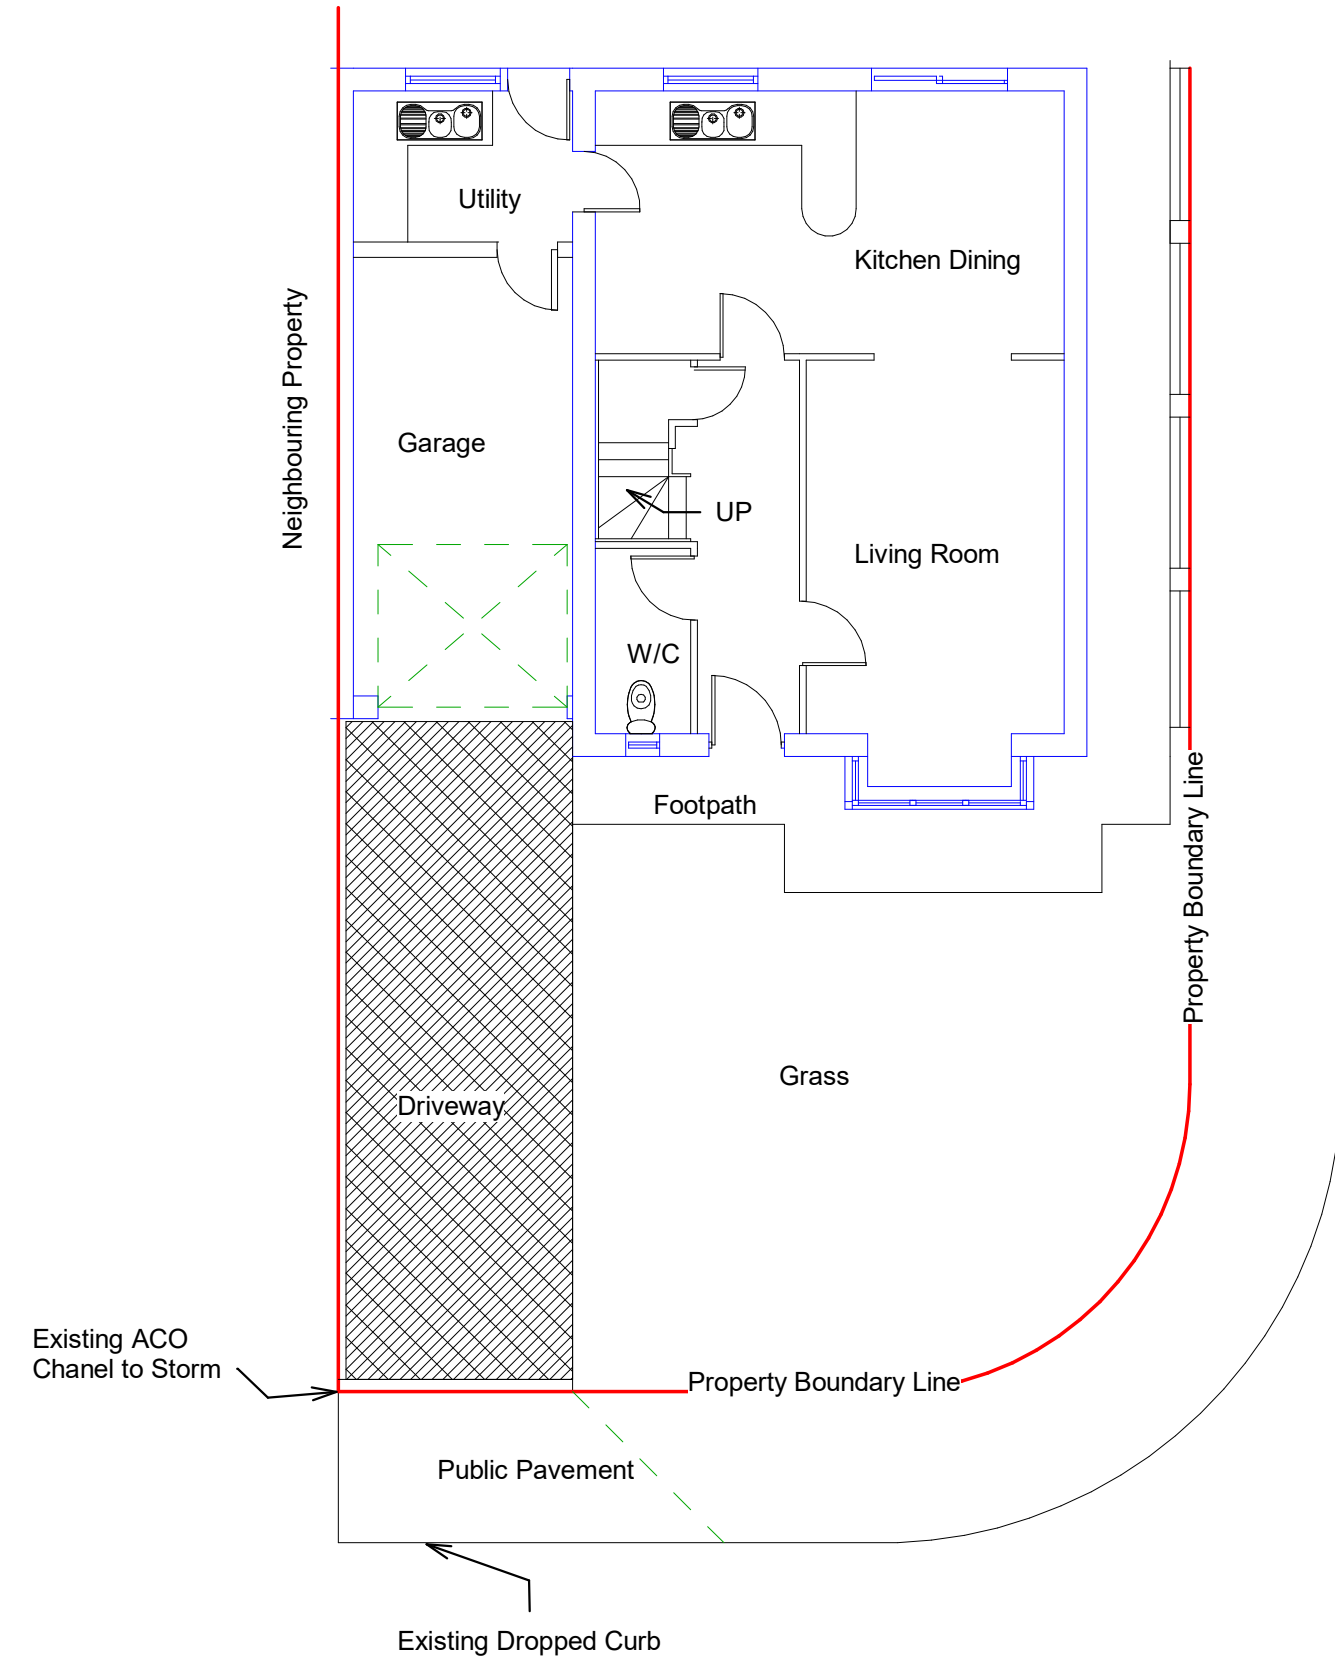

Pear Tree Planning LLP
info@ptplanning.co.uk
www.ptplanning.co.uk
07854426839
07507597517

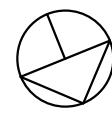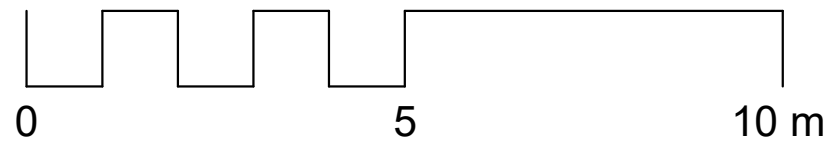

PROJECT	Garage Conversion
SHEET	Existing Elevations and Floorplans

Address
15 Tennant Grove, Neath SA10 6ES
Date 14/08/20
Scale (@ A3) 1:100

REV
A