



Proposed Front Elevation





Proposed Side Elevation

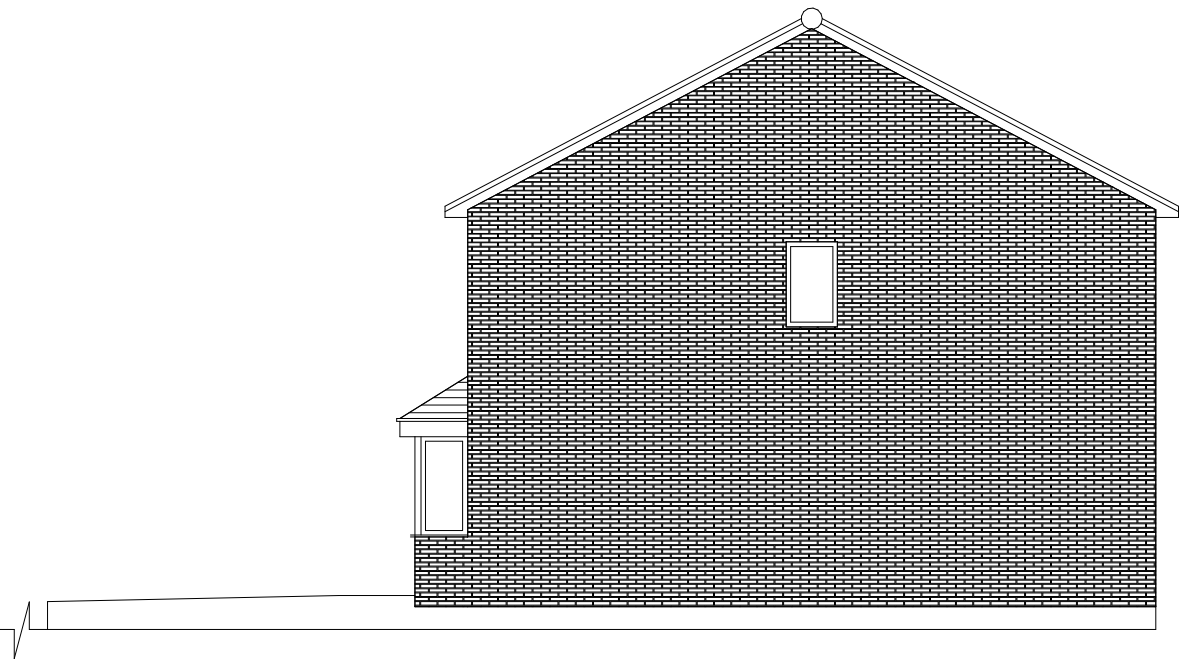

Proposed Floor Plan

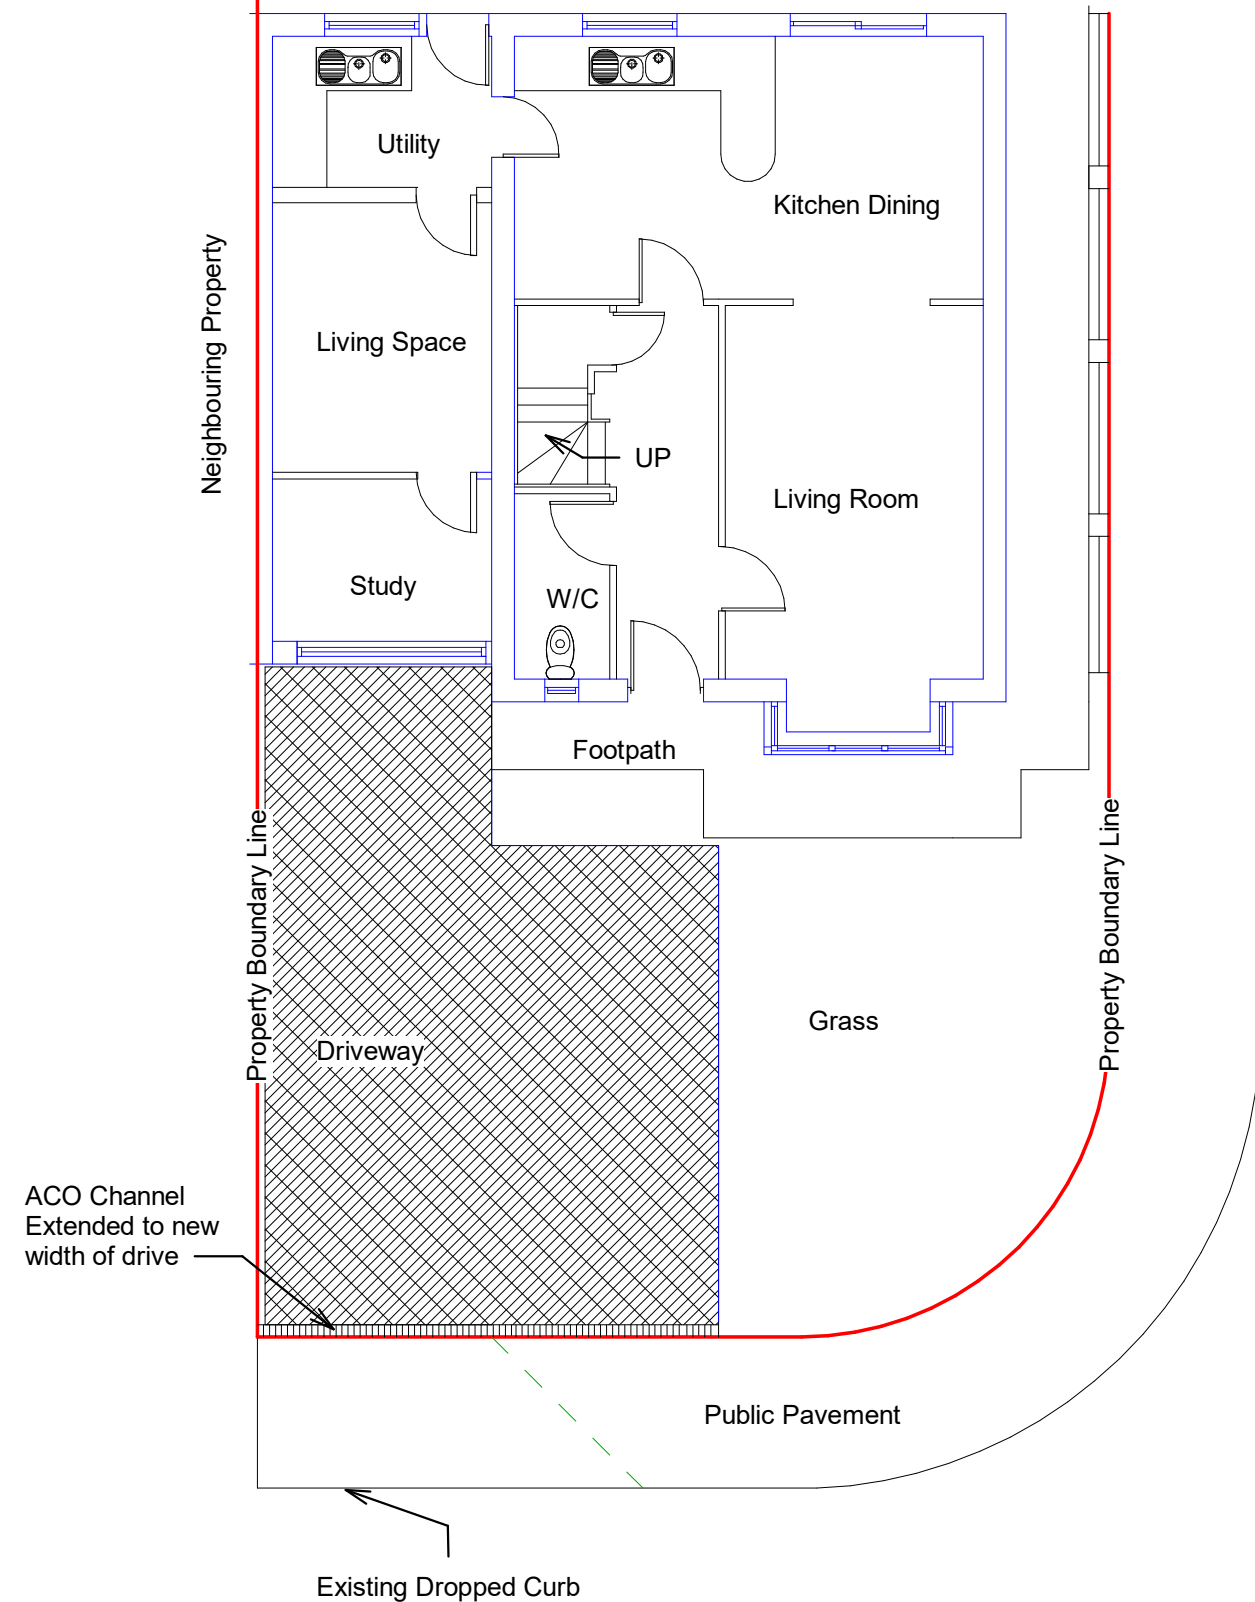

Pear Tree Planning LLP
info@ptplanning.co.uk
www.ptplanning.co.uk
07854426839
07507597517

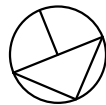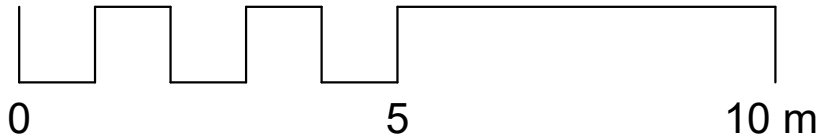

PROJECT	Garage Conversion
SHEET	Existing Elevations and Floorplans

Address	15 Tennant Grove, Neath SA10 6ES	REV
Date	14/08/20	A
Scale	(@ A3) 1:100	