


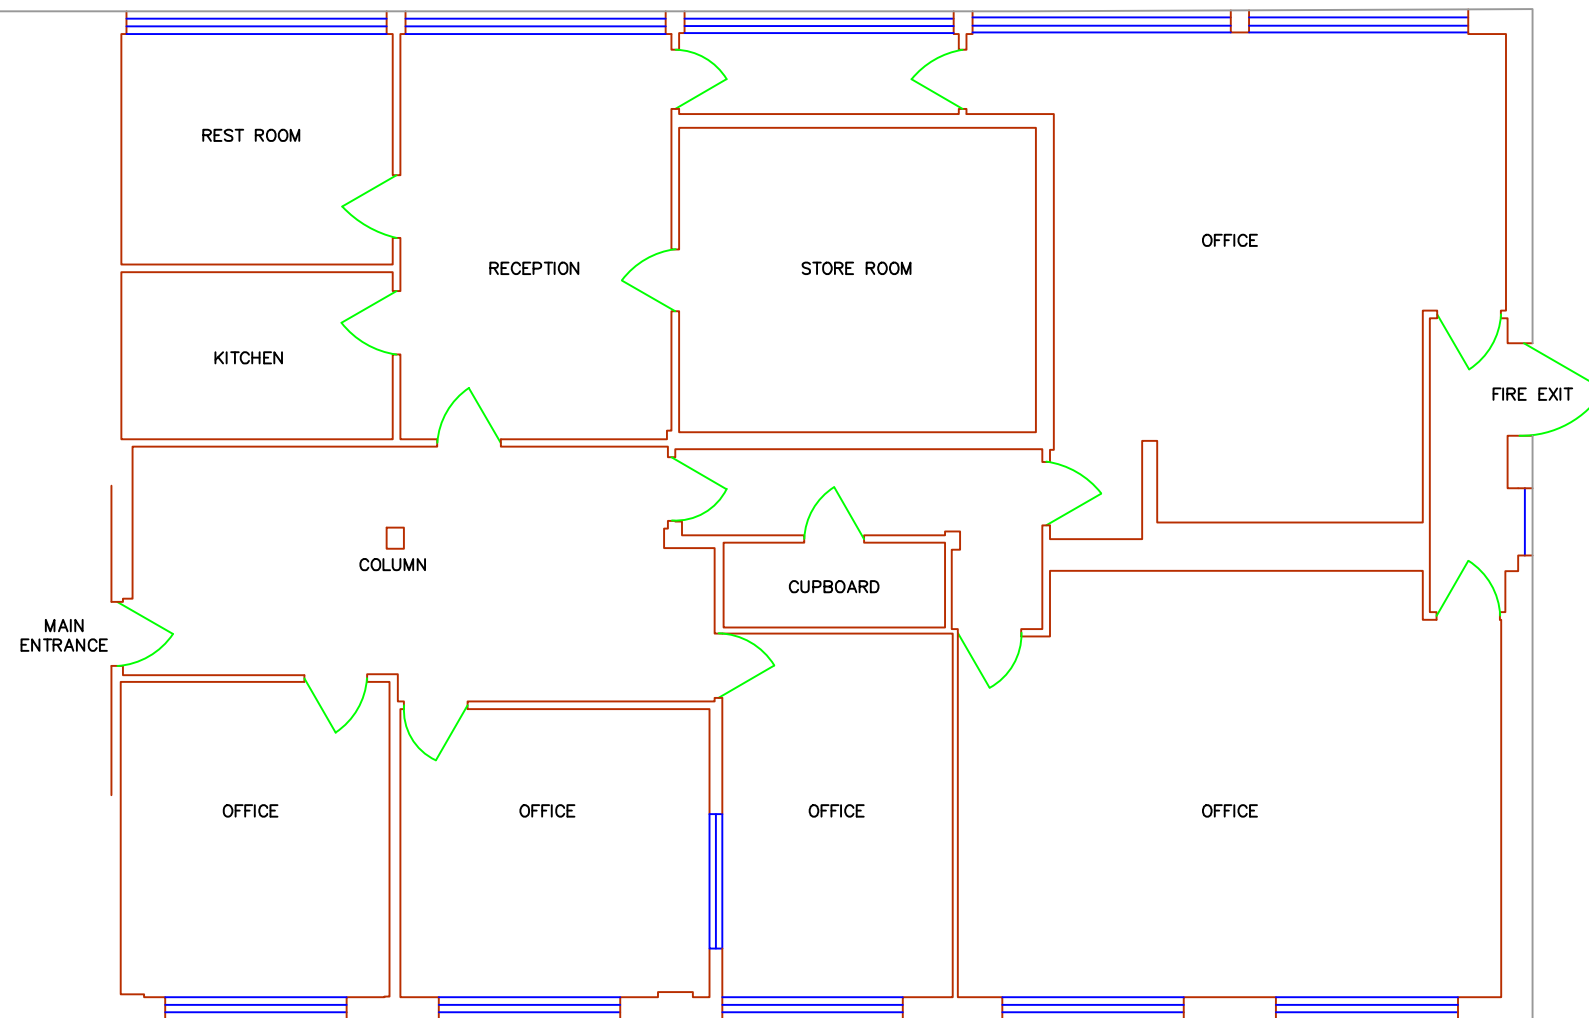

EXISTING FLOOR PLAN

Project		DAY NURSERY PENDRILL COURT 119 LONDON ROAD NEATH SA11 1HL	
Title		EXISTING FLOOR PLAN AUGUST 2020	
Scale :		1:100@A3	Drg.No. H-0003