




Proposed 2G Pitch
1 : 250

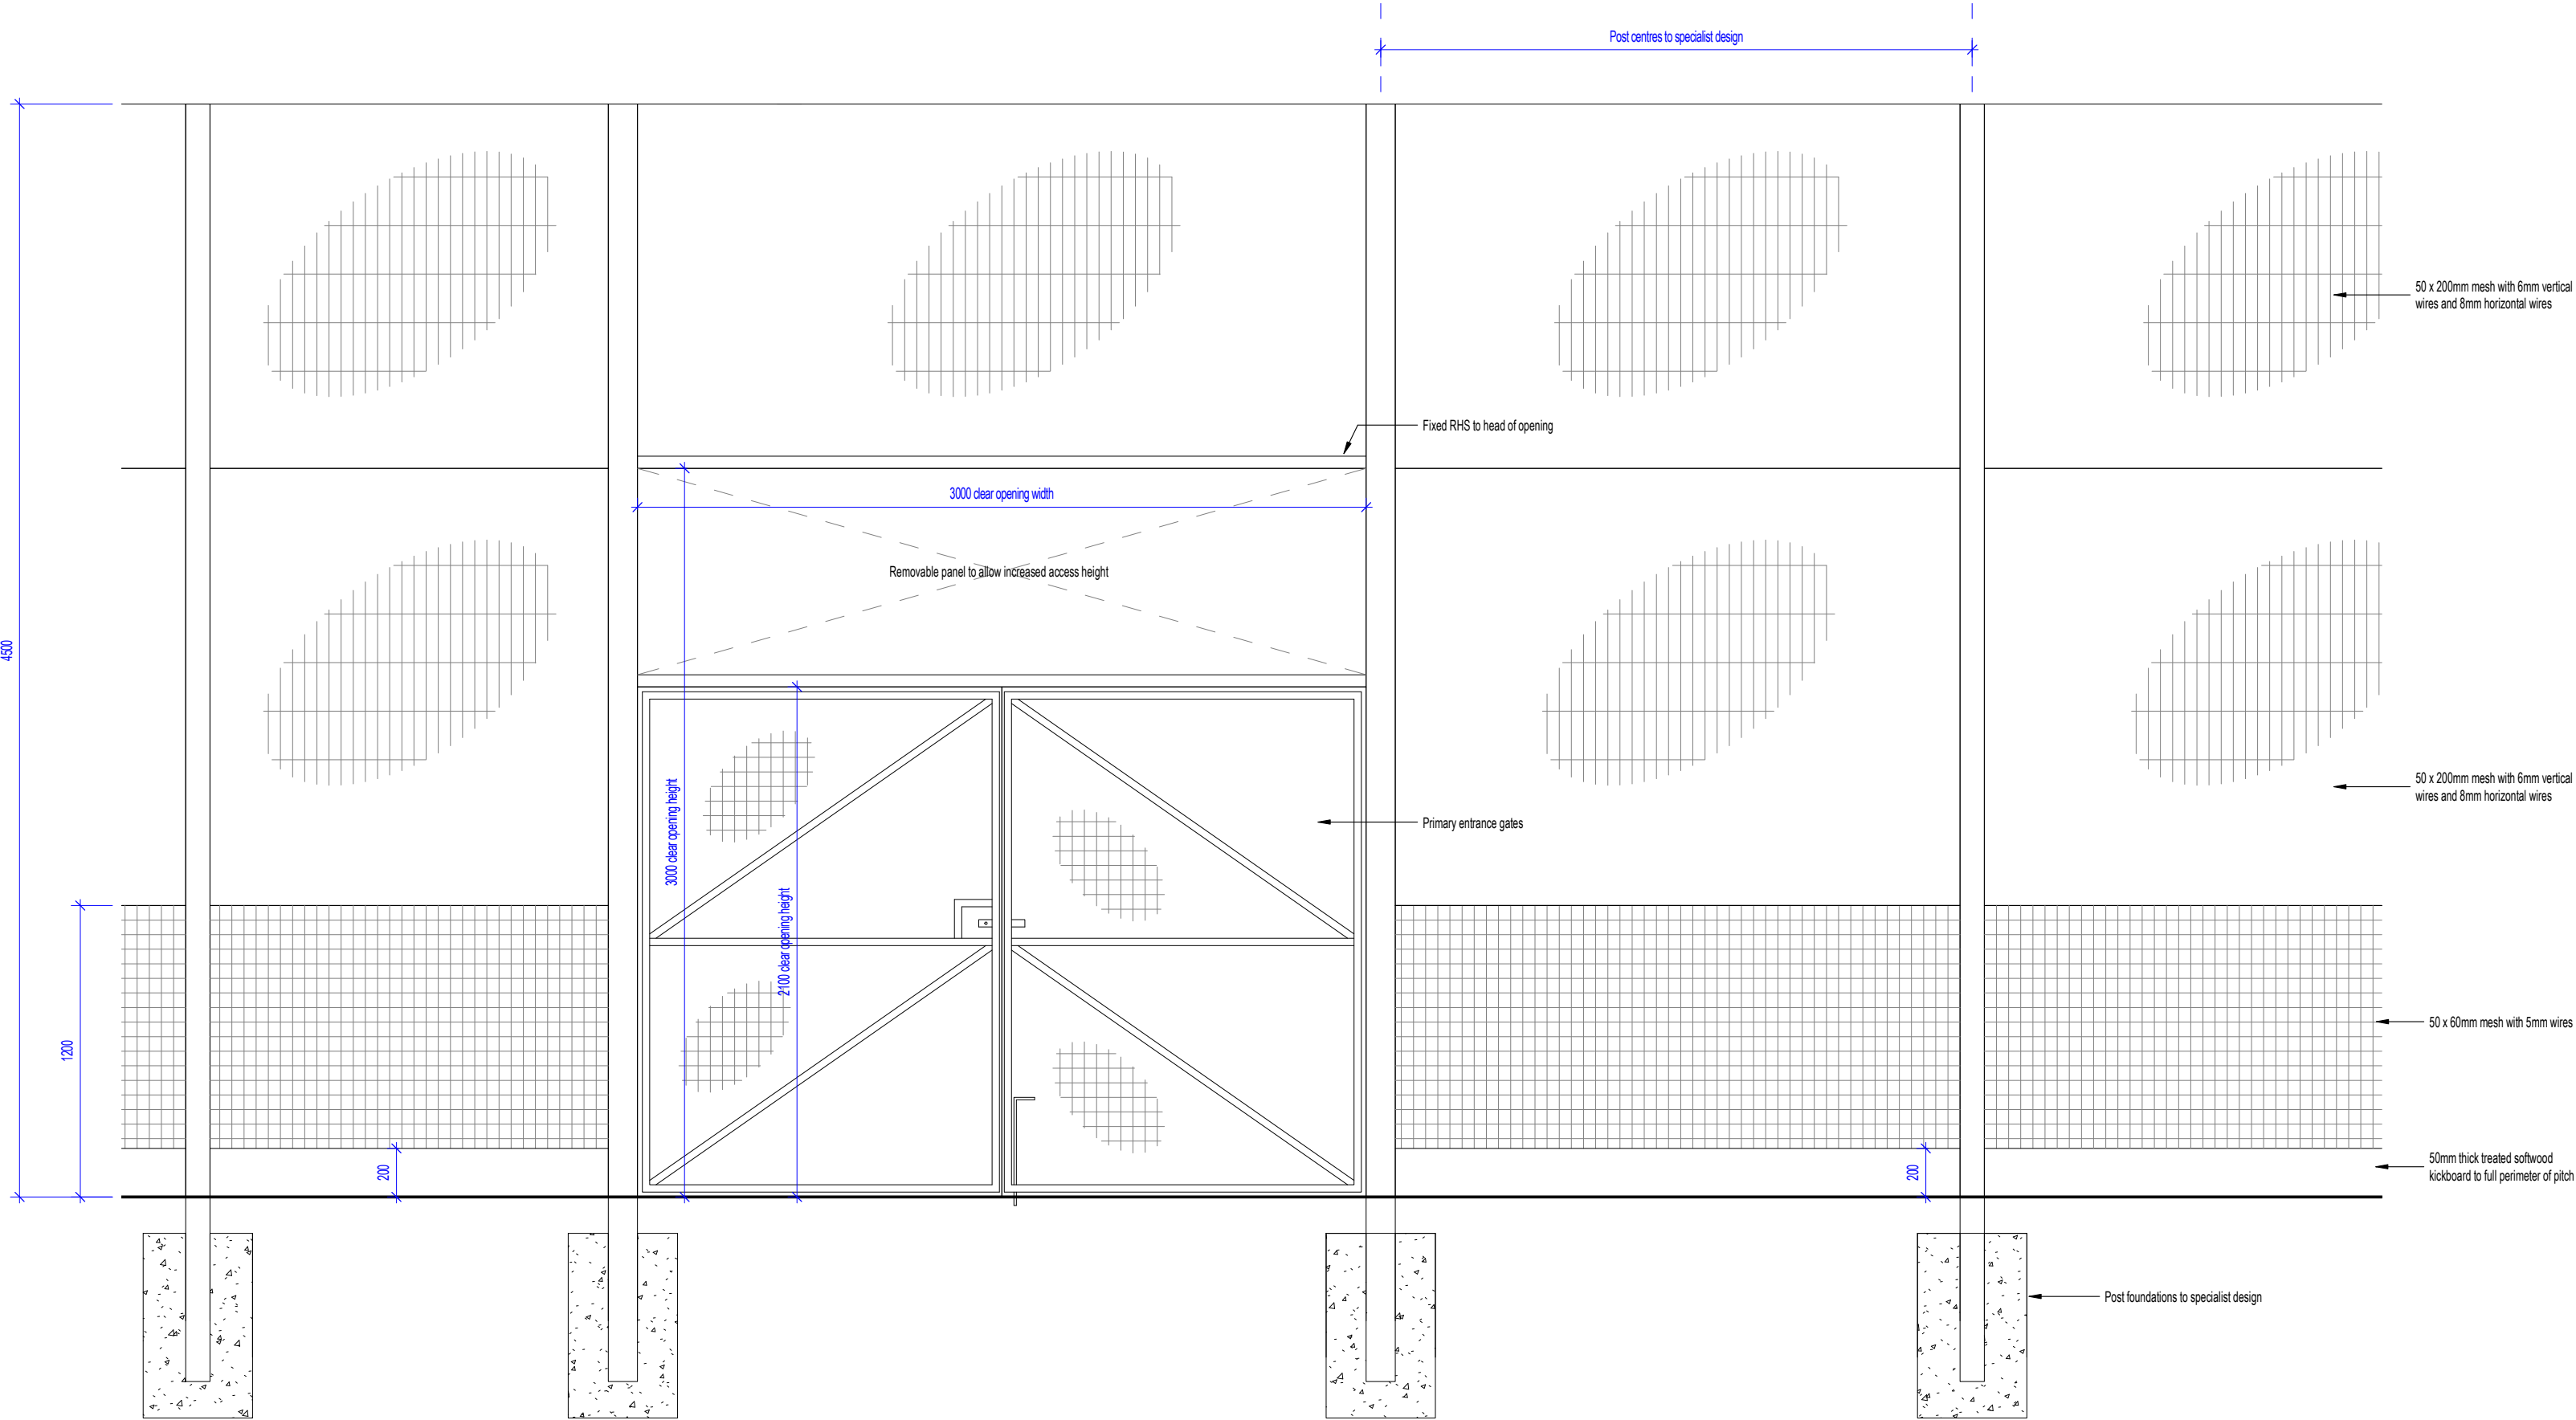

Elevation - Typical 2G Sports Pitch Perimeter Fencing
1 : 25

P00 - Planning Issue RE CE CE	13/08/2020
REV DESCRIPTION DRAWN BY CHECKED BY APPROVED BY	DATE
RIBA PLAN OF WORK 2013 WORKSTAGE	LEVEL OF MODEL DEFINITION (LoD)
Stage 4 - Technical Design	LoD 4a - Precise Model
PURPOSE OF ISSUE - SUITABLE FOR ...	BS1192 STATUS
Planning Submission	

lawrayarchitects
penseiri

CARDIFF
LONDON
WREXHAM
www.lawray.co.uk

029 2052 8140
0207 138 3560
01978 357 887

CLIENT
Neath Port Talbot Council

PROJECT TITLE
Ysgol Gymraeg Ystalyfera - Phase 3

DRAWING TITLE
Proposed 2G Sports Pitch

PROJECT No
19194

SCALE @ A1
As

DRAWING No
19194-001

PROJECT - ORIGINATOR - VOLUME - LEVEL - TYPE - ROLE - NUMBER
YG-Y-LAW-X-X-DR- A-900100 P00

DO NOT SCALE
Any discrepancy or query concerning this drawing should be referred to the Architect
Copyright © LAWRA Y LIMITED
Registered Office: Greenmeadow Springs, 1 Cow Gwydd, Tongwynlais, CARDIFF CF11 7AB
Reg. Co. No. 2724178. VAT Reg. No. 134 2146 96