


Superseded

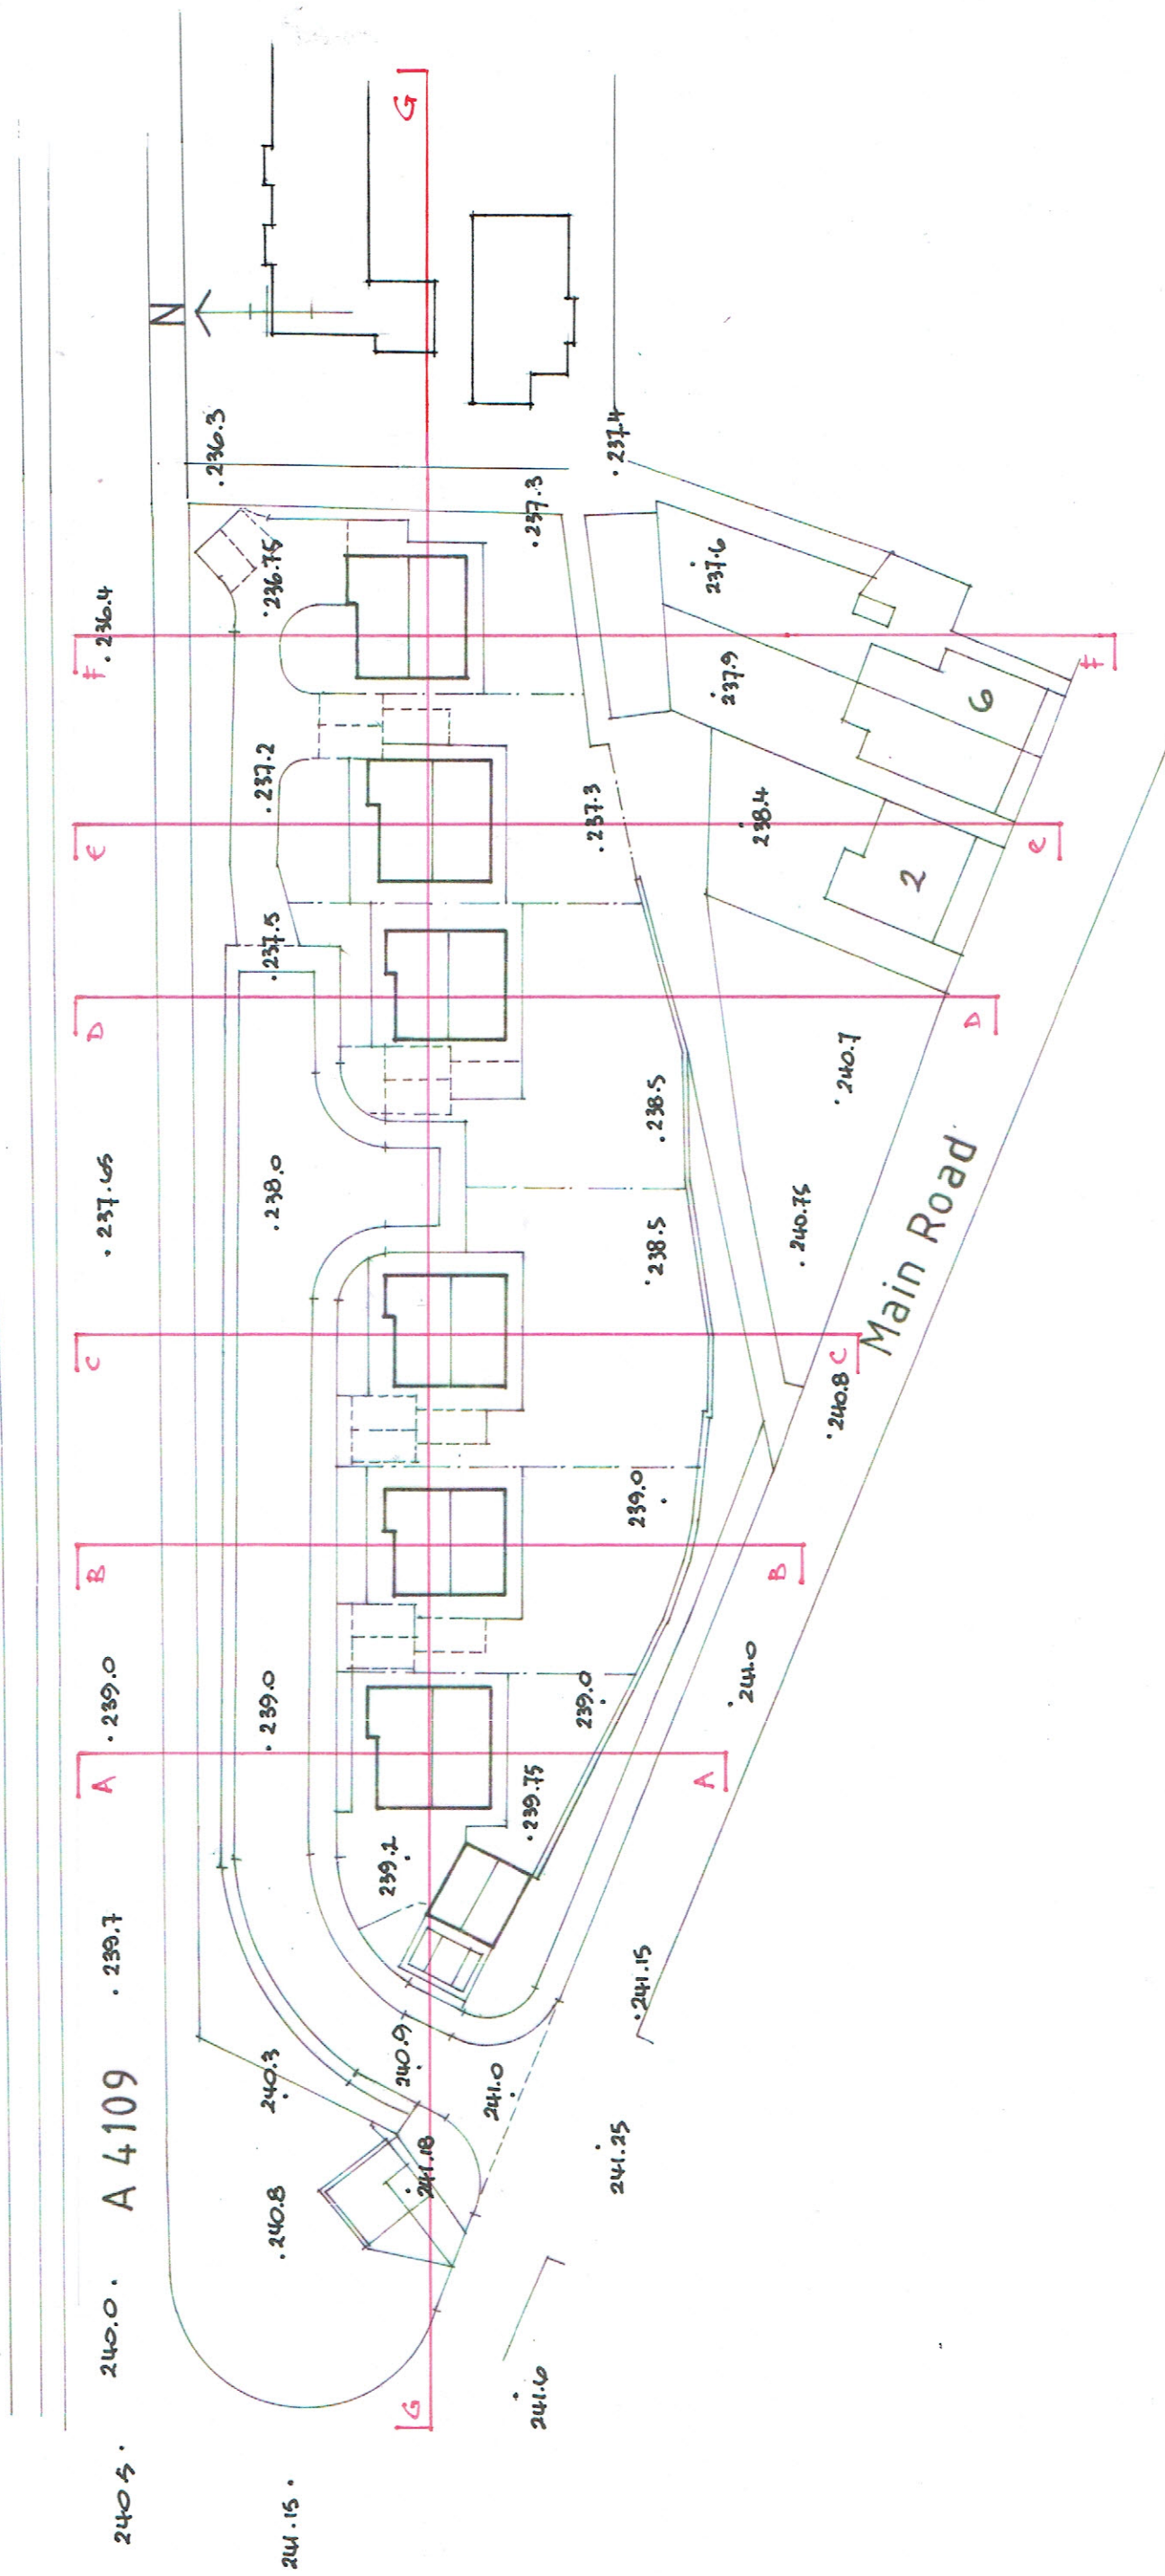

Proposed Site Plan (Scale 1/500)

Drğ N° TMM/DC/05

Property	Finished Floor	Ridge
Plot 1	239.25	247.00
Plot 2	238.80	246.70
Plot 3	238.35	246.25
Plot 4	238.35	246.25
Plot 5	237.80	245.55
Plot 6	237.25	245.00
2, Main Road	241.00	249.00
4, Main Road	241.00	248.50
6, Main Road	241.00	248.50