



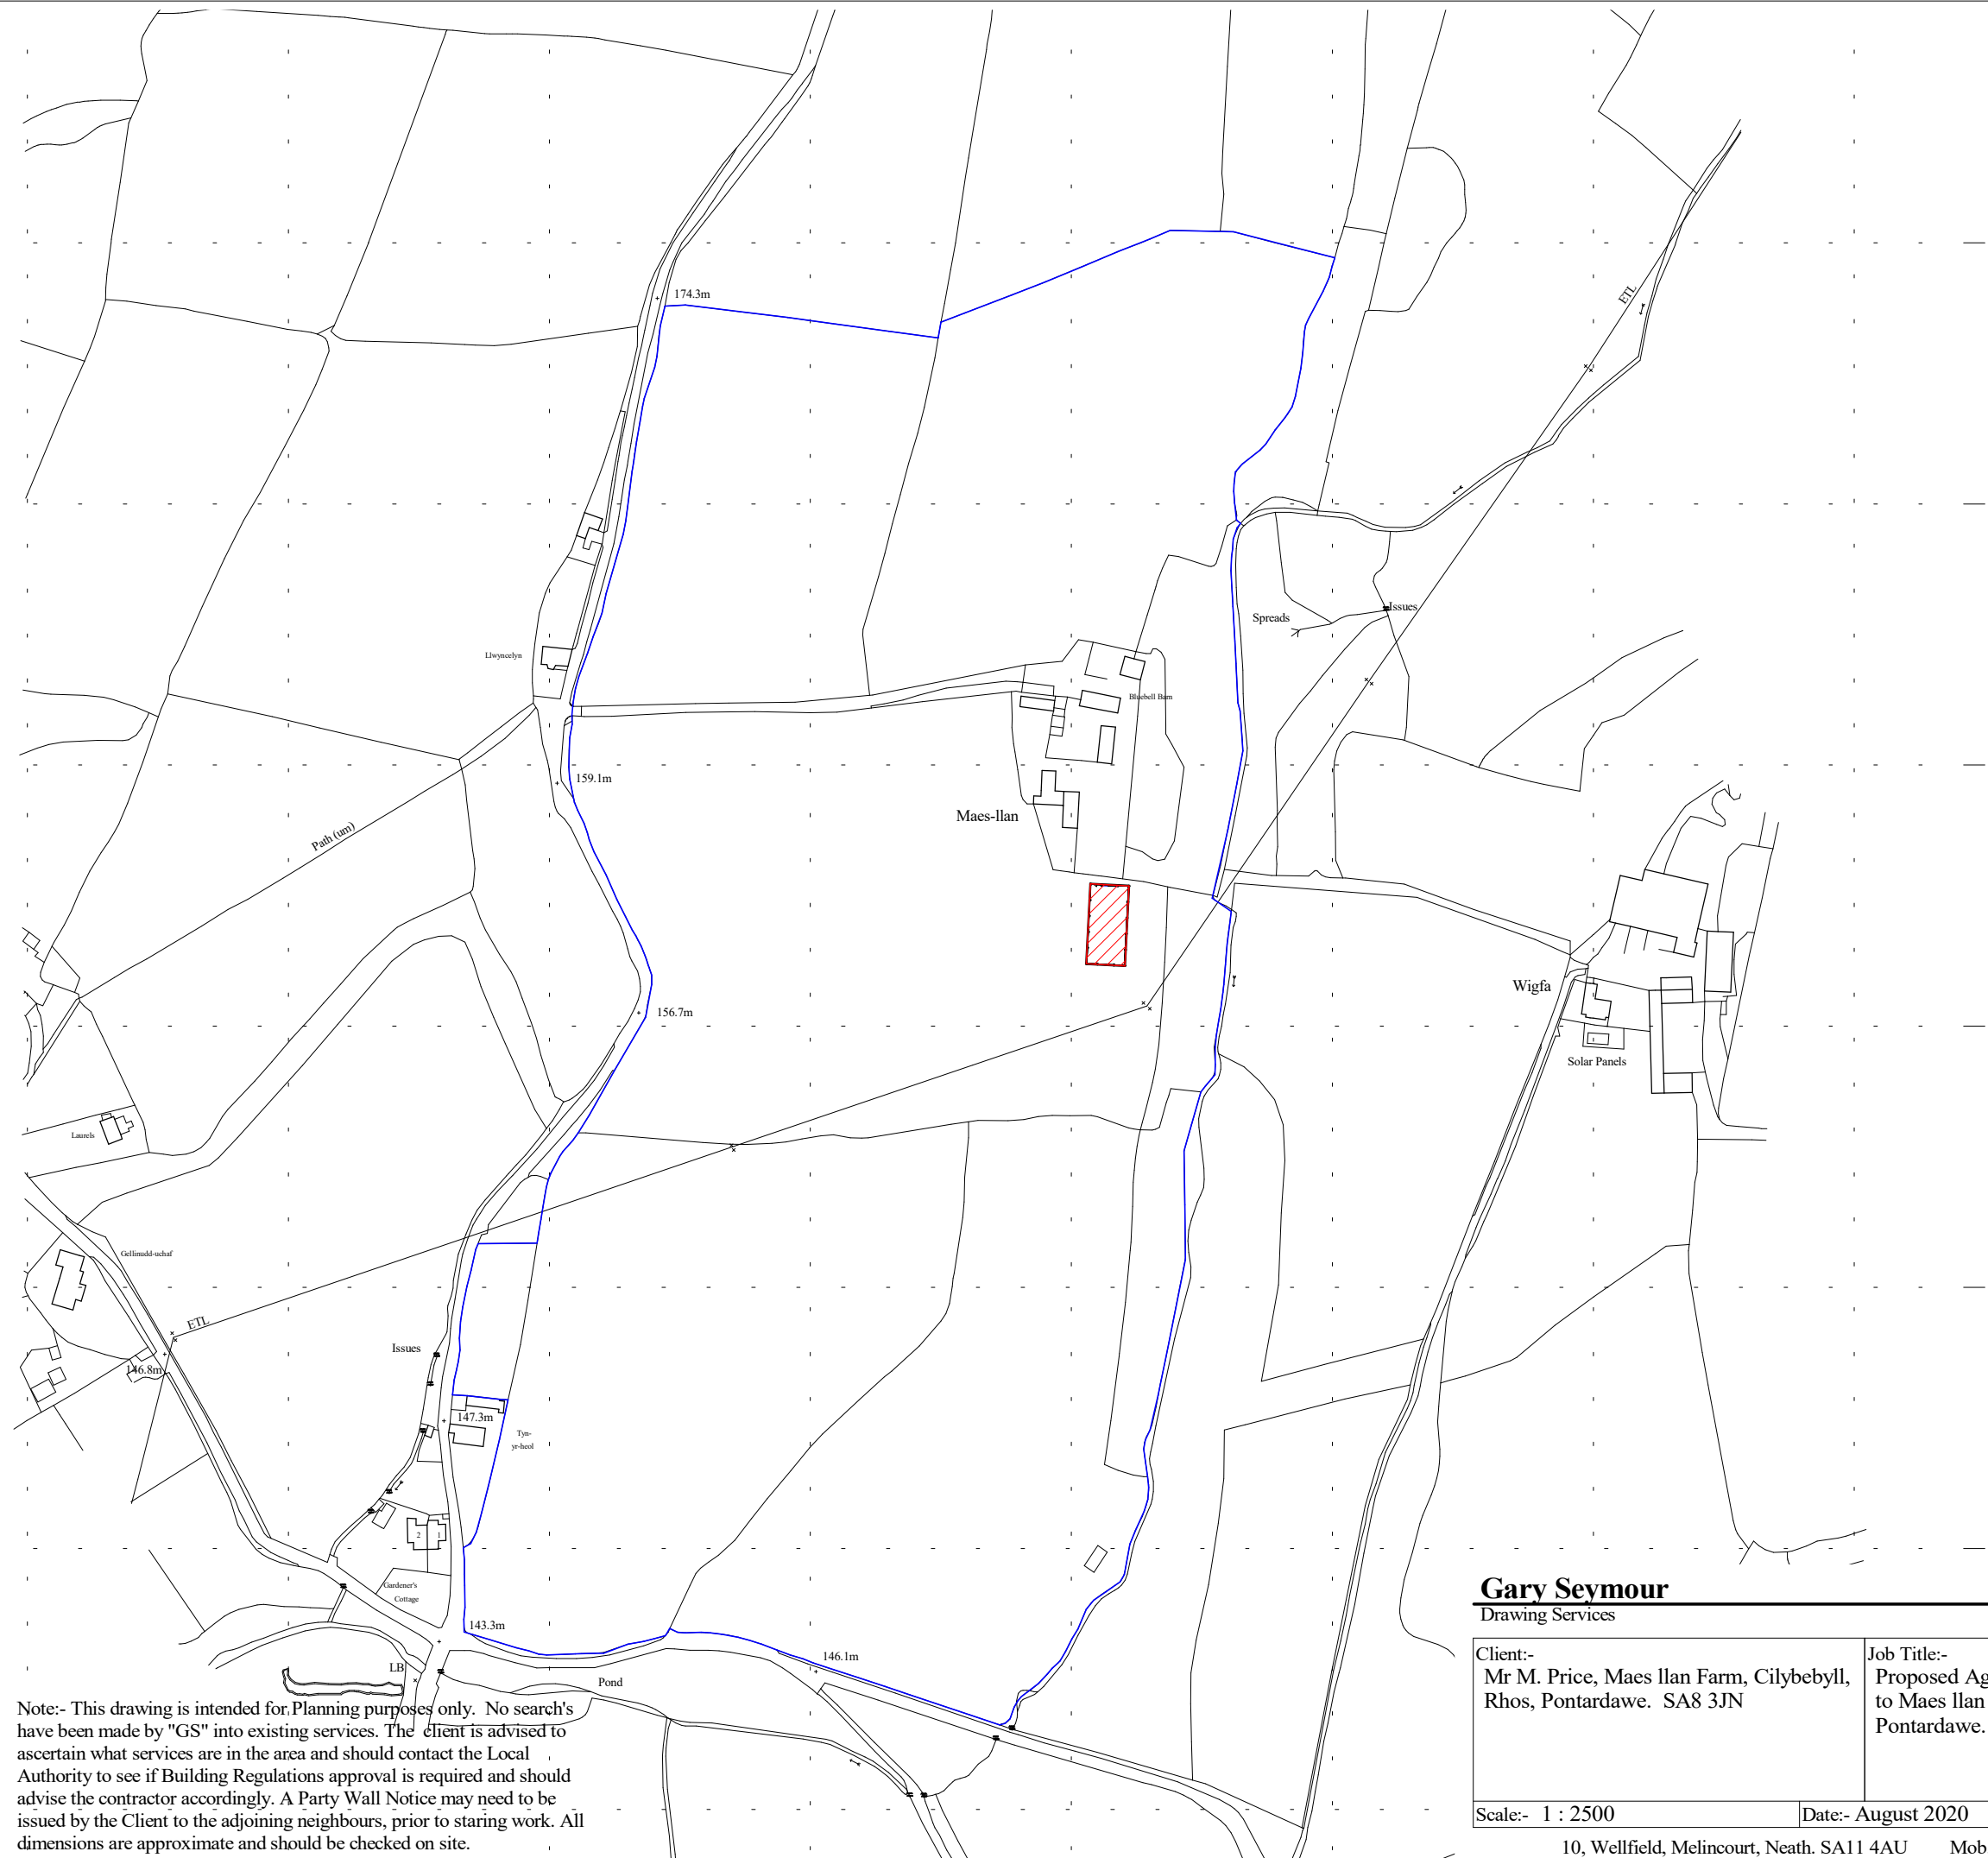

Note:- This drawing is intended for Planning purposes only. No search's have been made by "GS" into existing services. The client is advised to ascertain what services are in the area and should contact the Local Authority to see if Building Regulations approval is required and should advise the contractor accordingly. A Party Wall Notice may need to be issued by the Client to the adjoining neighbours, prior to starting work. All dimensions are approximate and should be checked on site.

Gary Seymour
Drawing Services

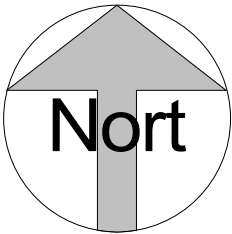

Client:- Mr M. Price, Maes llan Farm, Cilybebyll, Rhos, Pontardawe. SA8 3JN		Job Title:- Proposed Agricultural Hay Barn adjacent to Maes llan Farm, Cilybebyll, Rhos, Pontardawe. SA8 3JN		Drawing Title:- Site Location Plan	
Scale:- 1 : 2500	Date:- August 2020	Job No:- 1090	Dwg No:- P01	Rev.:-	