


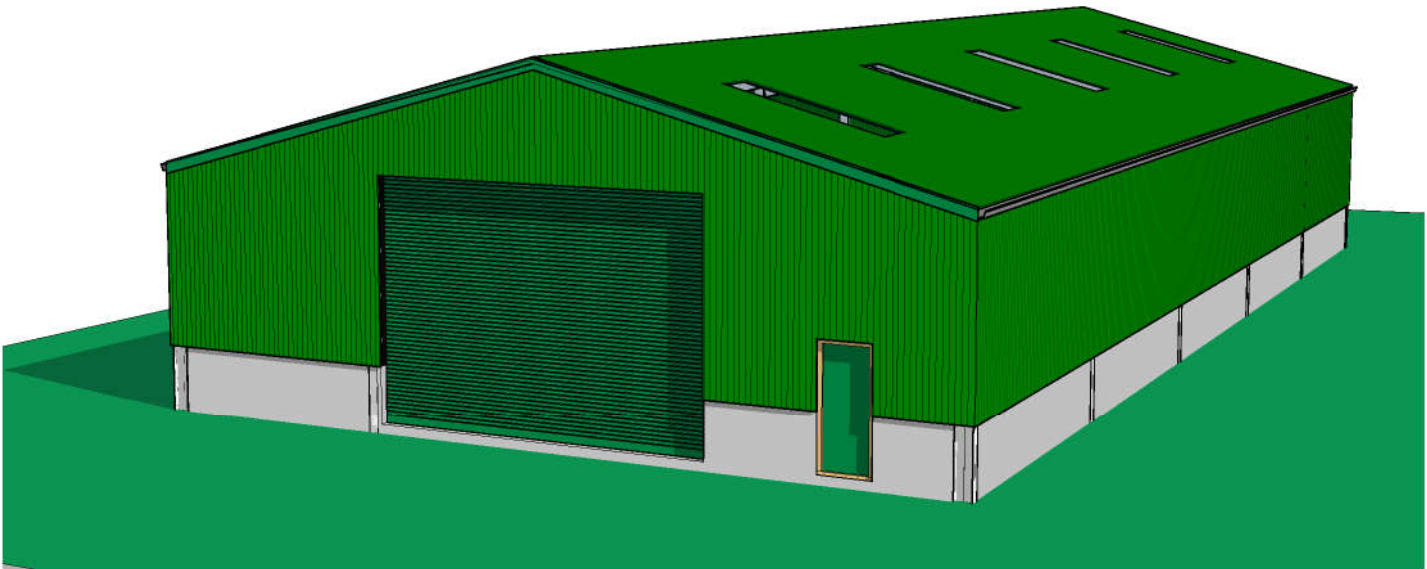

3D View 1



3D View 2

Planning Notes

Roof Cladding to be Natural Grey Fibre cement.

10 No. class 3 rooflights.

Rainawater gutters and downpipes to be grey pvc.

External walls to be 1000/32 plastic coated forward box profiles, above a 1m high concrete wall.

Note:- This drawing is intended for Planning purposes only. No search's have been made by "GS" into existing services. The client is advised to ascertain what services are in the area and should contact the Local Authority to see if Building Regulations approval is required and should advise the contractor accordingly. A Party Wall Notice may need to be issued by the Client to the adjoining neighbours, prior to starting work. All dimensions are approximate and should be checked on site.

Gary Seymour
Drawing Services



Client:- Mr M. Price, Maes llan Farm, Cilybebyll, Rhos, Pontardawe. SA8 3JN		Job Title:- Proposed Agricultural Hay Barn adjacent to Maes llan Farm, Cilybebyll, Rhos, Pontardawe. SA8 3JN		Drawing Title:- Proposed 3d Views	
Scale:-	Date:- August 2020	Job No:- 1090	Dwg No:- P08	Rev.:-	