



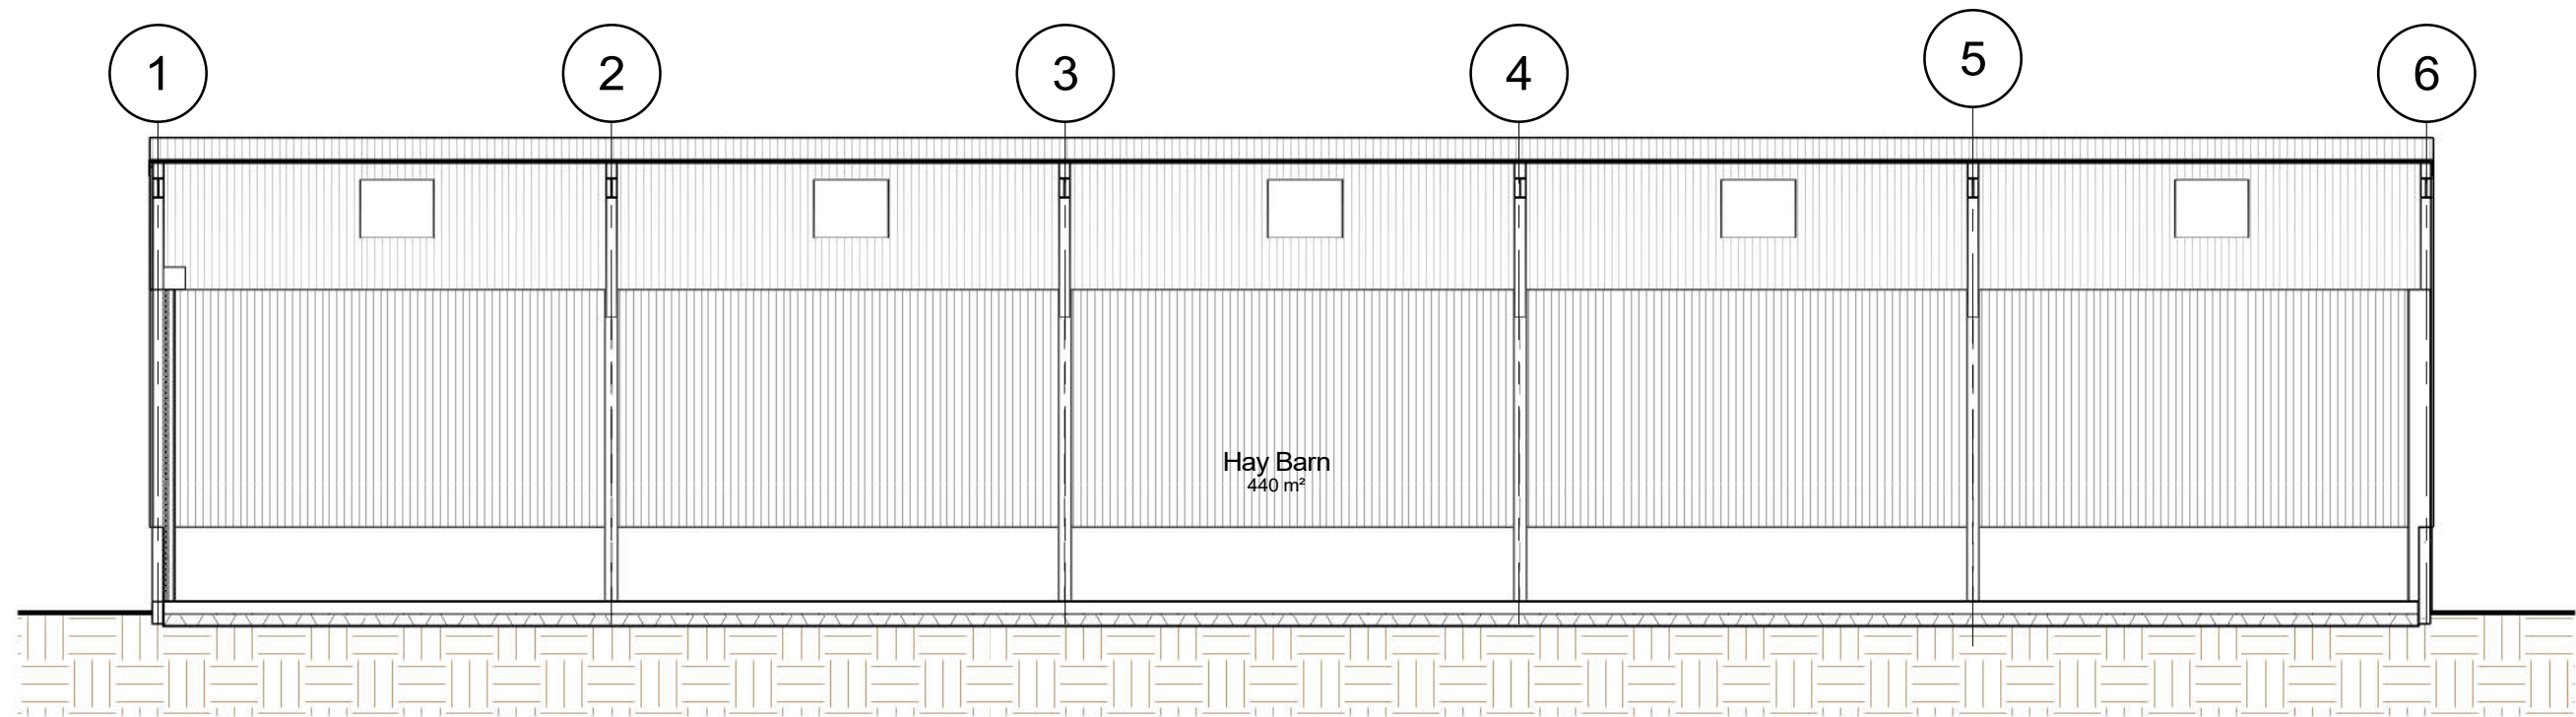

Section 2

1 : 100

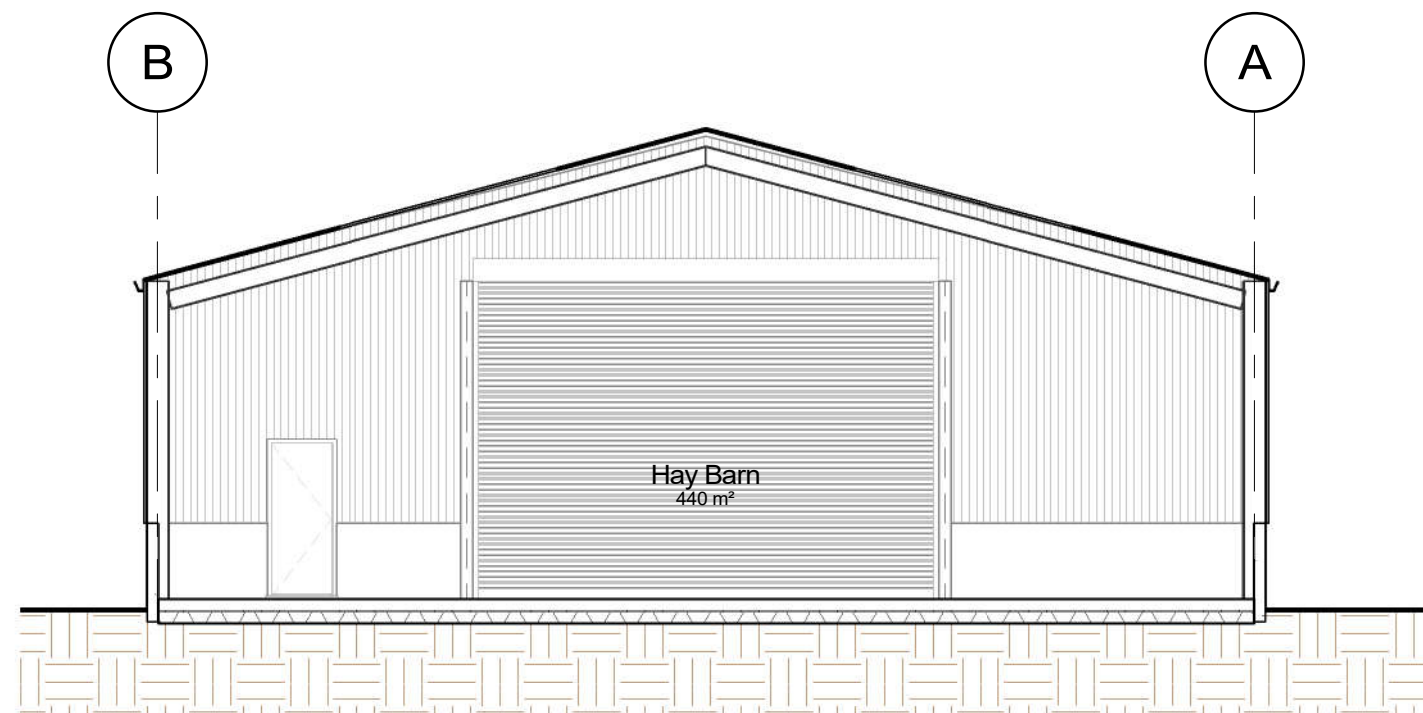

Section 1

1 : 100

Note:- This drawing is intended for Planning purposes only. No search's have been made by "GS" into existing services. The client is advised to ascertain what services are in the area and should contact the Local Authority to see if Building Regulations approval is required and should advise the contractor accordingly. A Party Wall Notice may need to be issued by the Client to the adjoining neighbours, prior to starting work. All dimensions are approximate and should be checked on site.

Gary Seymour
Drawing Services



Client:- Mr M. Price, Maes llan Farm, Cilybebyll, Rhos, Pontardawe. SA8 3JN		Job Title:- Proposed Agricultural Hay Barn adjacent to Maes llan Farm, Cilybebyll, Rhos, Pontardawe. SA8 3JN		Drawing Title:- Proposed Sections	
Scale:- 1 : 100	Date:- August 2020	Job No:- 1090	Dwg No:- P07	Rev.:-	

10, Wellfield, Melincourt, Neath. SA11 4AU

Mob.:- 07846 715003

Email:- garyjseymour@gmail.com