
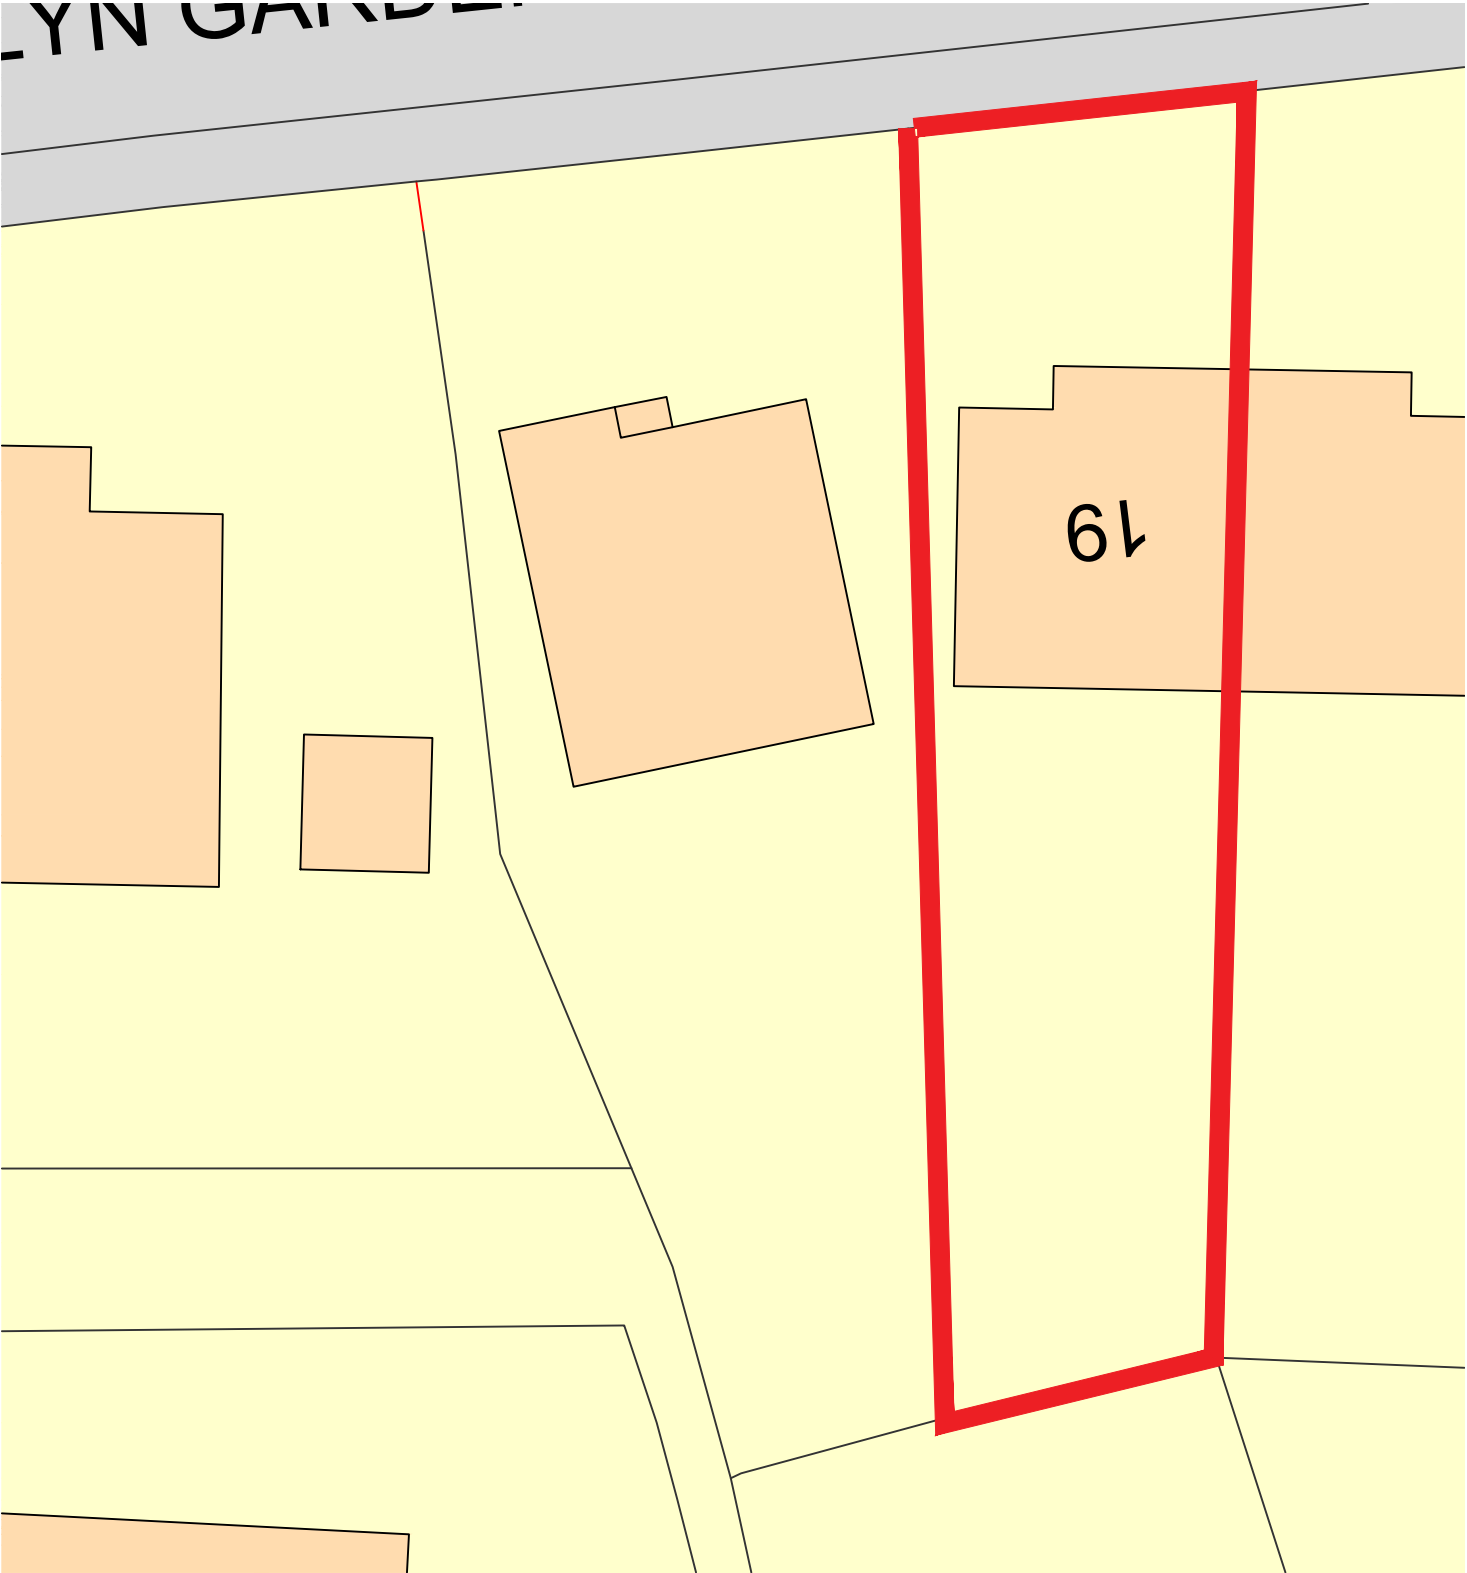


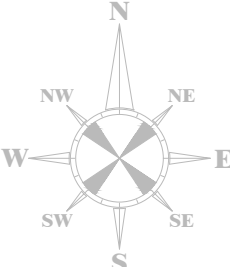

|   |           |         |    |   |                                                 |                     |                      |                   |                        |               |                         |
|---|-----------|---------|----|---|-------------------------------------------------|---------------------|----------------------|-------------------|------------------------|---------------|-------------------------|
| <div>NOTES</div> <div>Ordnance Survey, (c) Crown Copyright 2020. All rights reserved. Licence number 100022432</div> <div></div>   | REVISIONS |         |    |   | CLIENT: <b>Tracy Raddon</b>                     |                     |                      |                   |                        |               |                         |
|   | Rev       | Comment | By | Date   | PROJECT TITLE: <b>Retrospective Application</b> |                     |                      |                   |                        |               |                         |
|   |           |         |    |   | PROJECT ADDRESS 1: <b>19 Crymlyn Gardens</b>    |                     |                      |                   |                        |               | <b>A4</b>               |
|   |           |         |    |   | PROJECT ADDRESS 2: <b>Neath, SA10 6EU</b>       |                     |                      |                   |                        |               | CHECKED BY: <b>DLD</b>  |
|   |           |         |    |   | DRAWING TITLE: <b>Site Block Plan</b>           |                     |                      |                   |                        |               | APPROVED BY: <b>DLD</b> |
|   |           |         |    |   | DATE: <b>24.07.2020</b>                         | SCALE: <b>1:200</b> | DRAWN BY: <b>AJW</b> | REF: <b>RH442</b> | DRAWING NO: <b>002</b> | REV: <b>-</b> |                         |
| THIS DRAWING IS THE COPYRIGHT OF DARKIN ARCHITECTS AND MAY NOT BE COPIED, ALTERED OR REPRODUCED IN ANY FORM OR PASSED TO A THIRD PARTY WITHOUT THEIR CONSENT. DIMENSIONS MUST BE CHECKED AND VERIFIED ON SITE AND ANY DISCREPANCIES SHOULD BE REPORTED TO THE ARCHITECT. THIS DRAWING MUST NOT BE SCALED AND SHOULD BE READ IN CONJUNCTION WITH ALL OTHER CONSULTANT'S DRAWINGS. IF IN DOUBT ASK FOR CONFIRMATION. |           |         |    | CARDIFF 02921 197 196<br>LLANELLI 01554 778 730<br>NEATH 01639 368 000<br>info@darkinarchitects.com<br>© Copyright Darkin Architects 2020<br><div><div>RIBA</div><div></div><div>Chartered Practice</div></div> |                                                 |                     |                      |                   |                        |               |                         |