
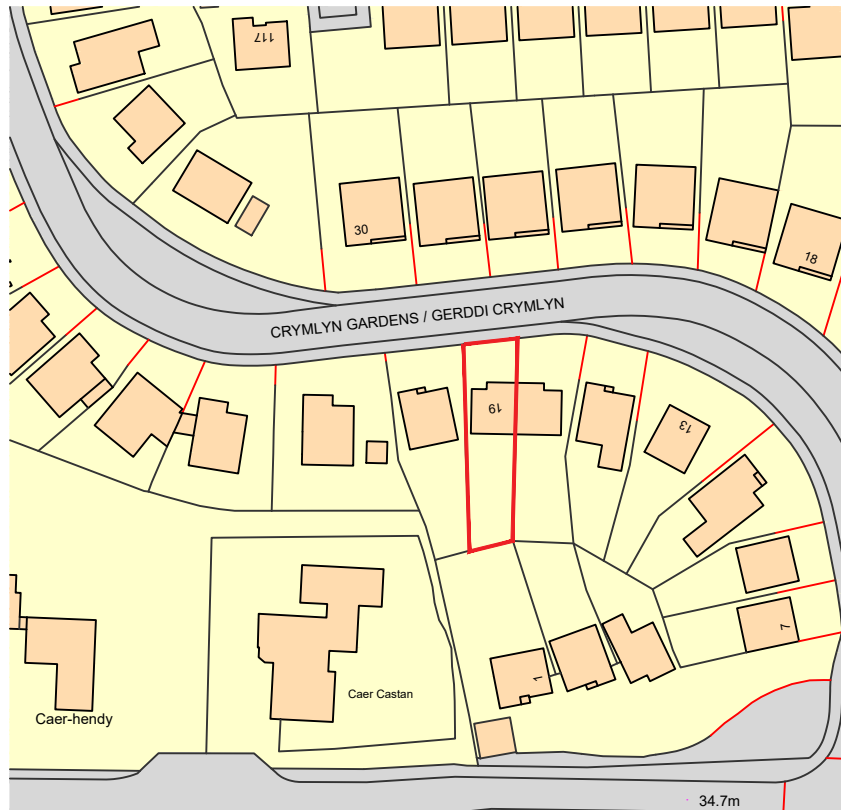


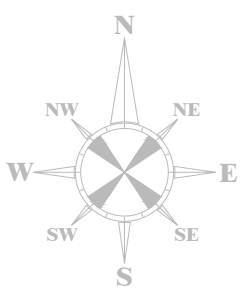

NOTES Ordnance Survey, (c) Crown Copyright 2020. All rights reserved. Licence number 100022432 	REVISIONS				CLIENT: Tracy Raddon															
	Rev		Comment		By		Date		PROJECT TITLE: Retrospective Application											
									PROJECT ADDRESS 1: 19 Crymlyn Gardens				A4							
									PROJECT ADDRESS 2: Neath, SA10 6EU				CHECKED BY: DLD							
									DRAWING TITLE: Site Location Plan				APPROVED BY: DLD							
	-								DATE: 24.07.2020		SCALE: 1:1250		DRAWN BY: AJW		REF: RH442		DRAWING NO: 001		REV: -	
									CARDIFF 02921 197 196 LLANELLI 01554 778 730 NEATH 01639 368 000 info@darkinarchitects.com © Copyright Darkin Architects 2020 RIBA Chartered Practice											