


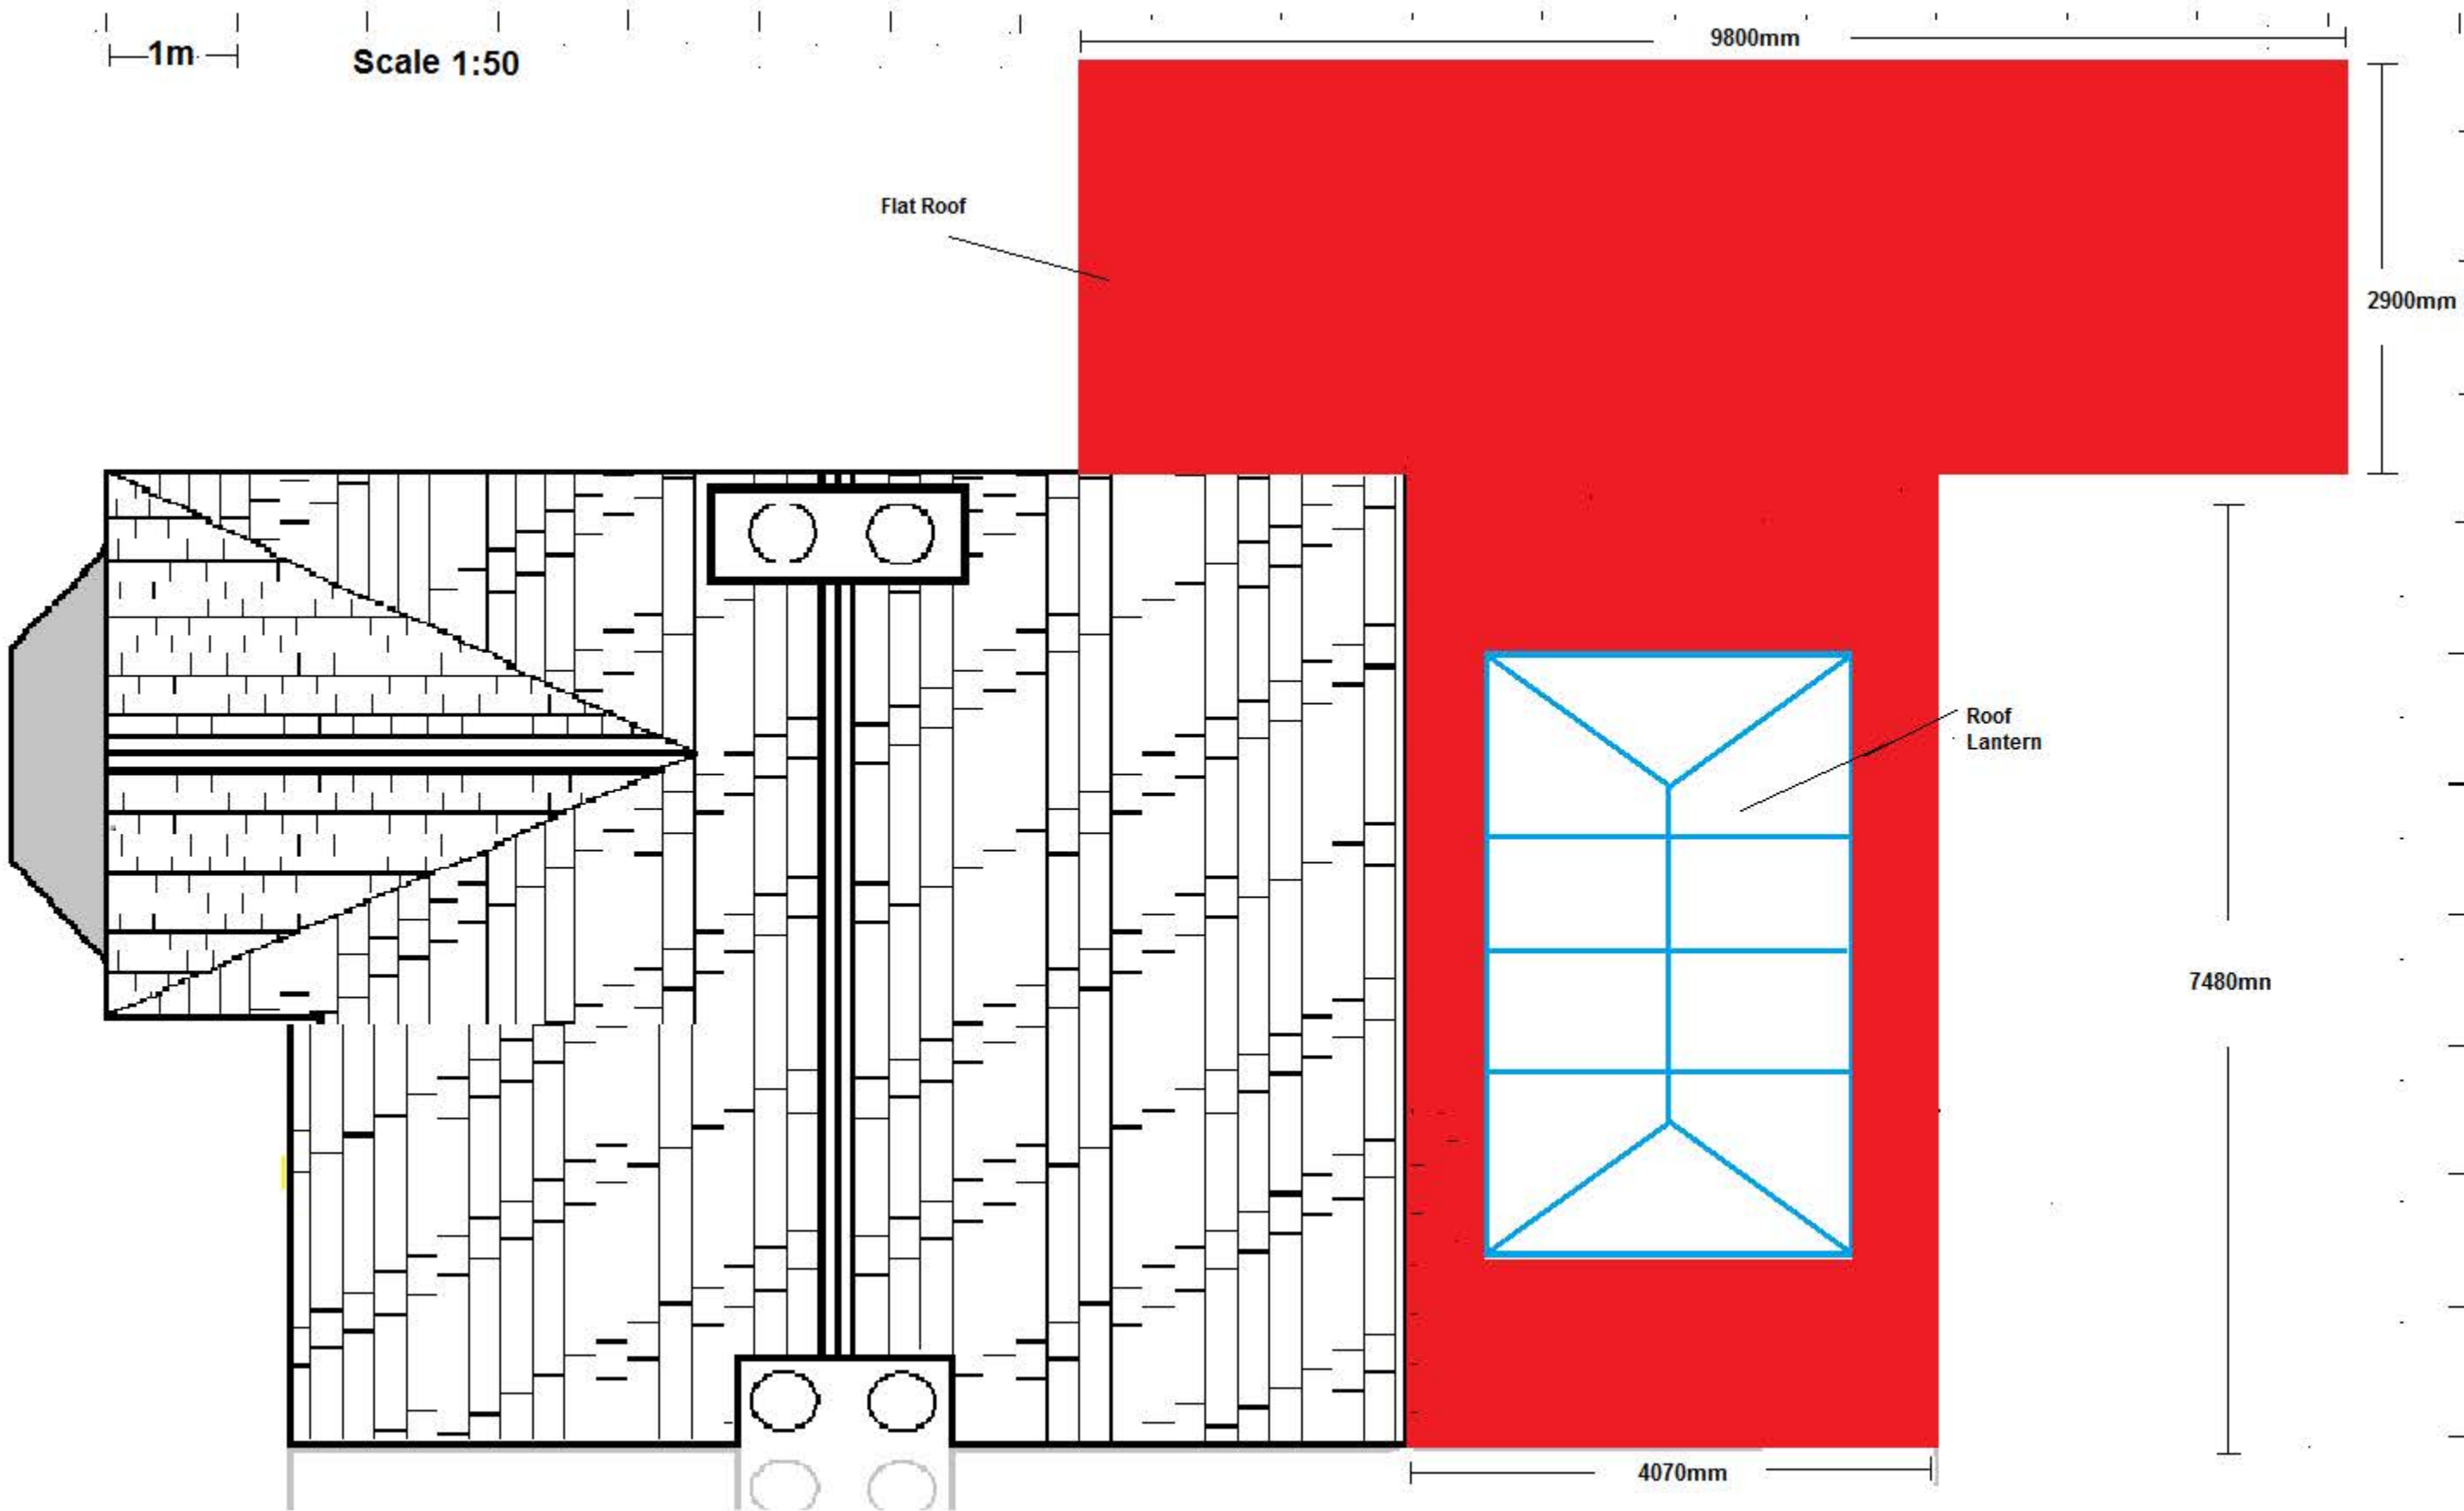

7 Cedar Road, Neath - Proposed Plan View