


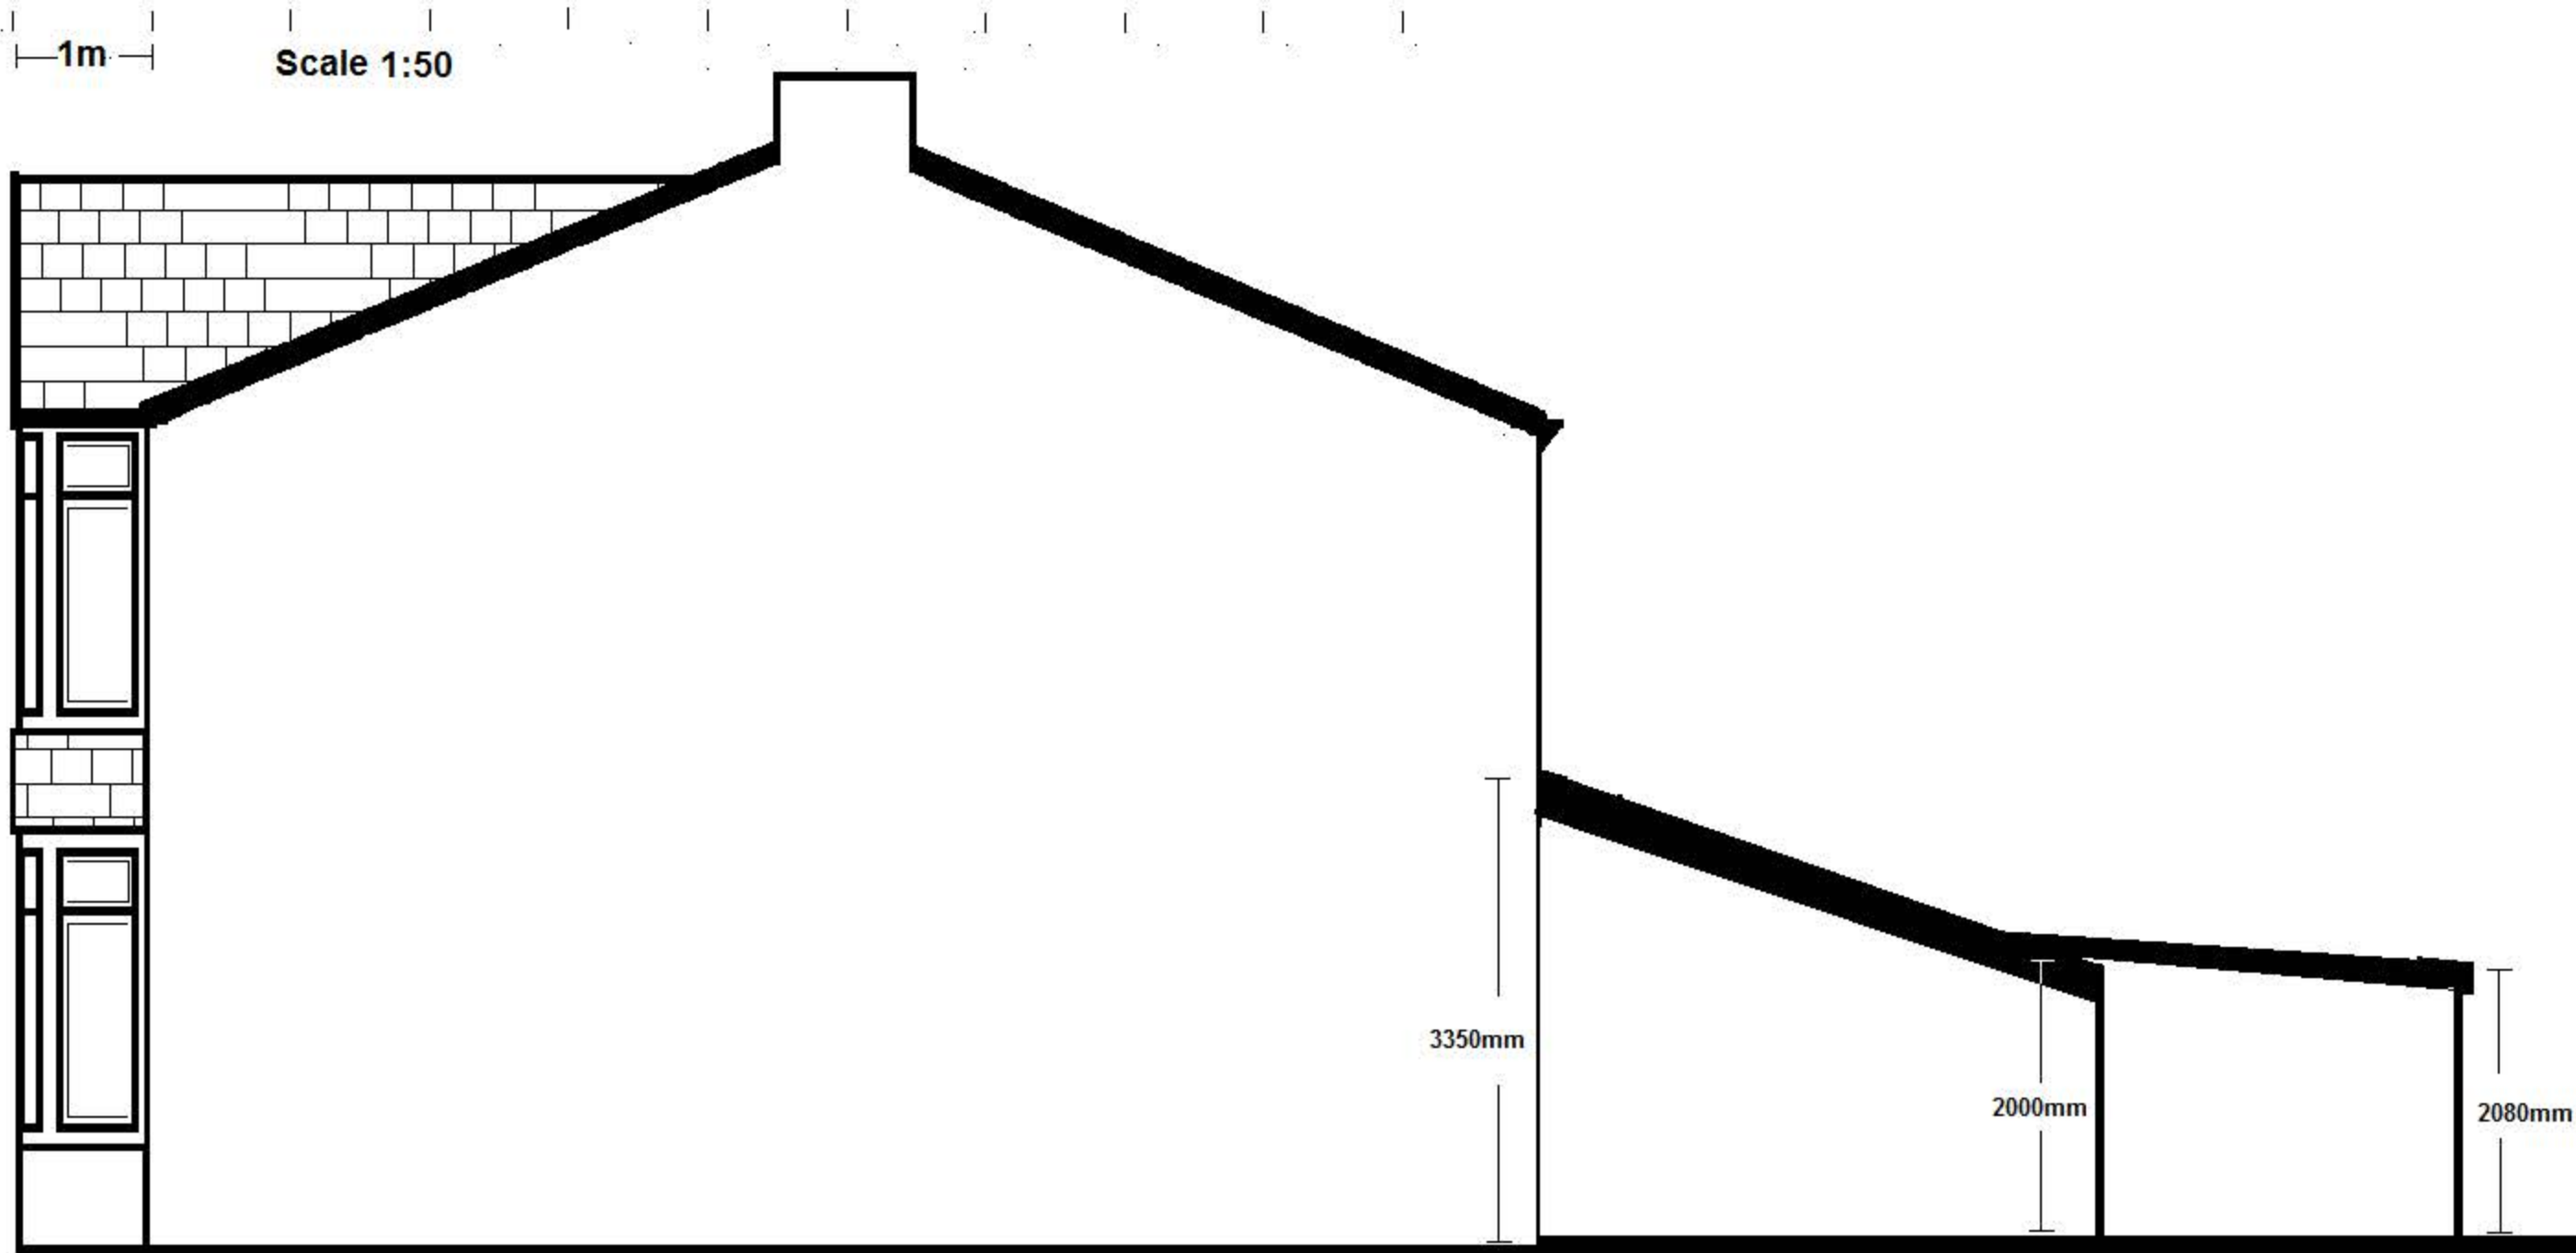

7 Cedar Road, Neath - Existing Left Side View