


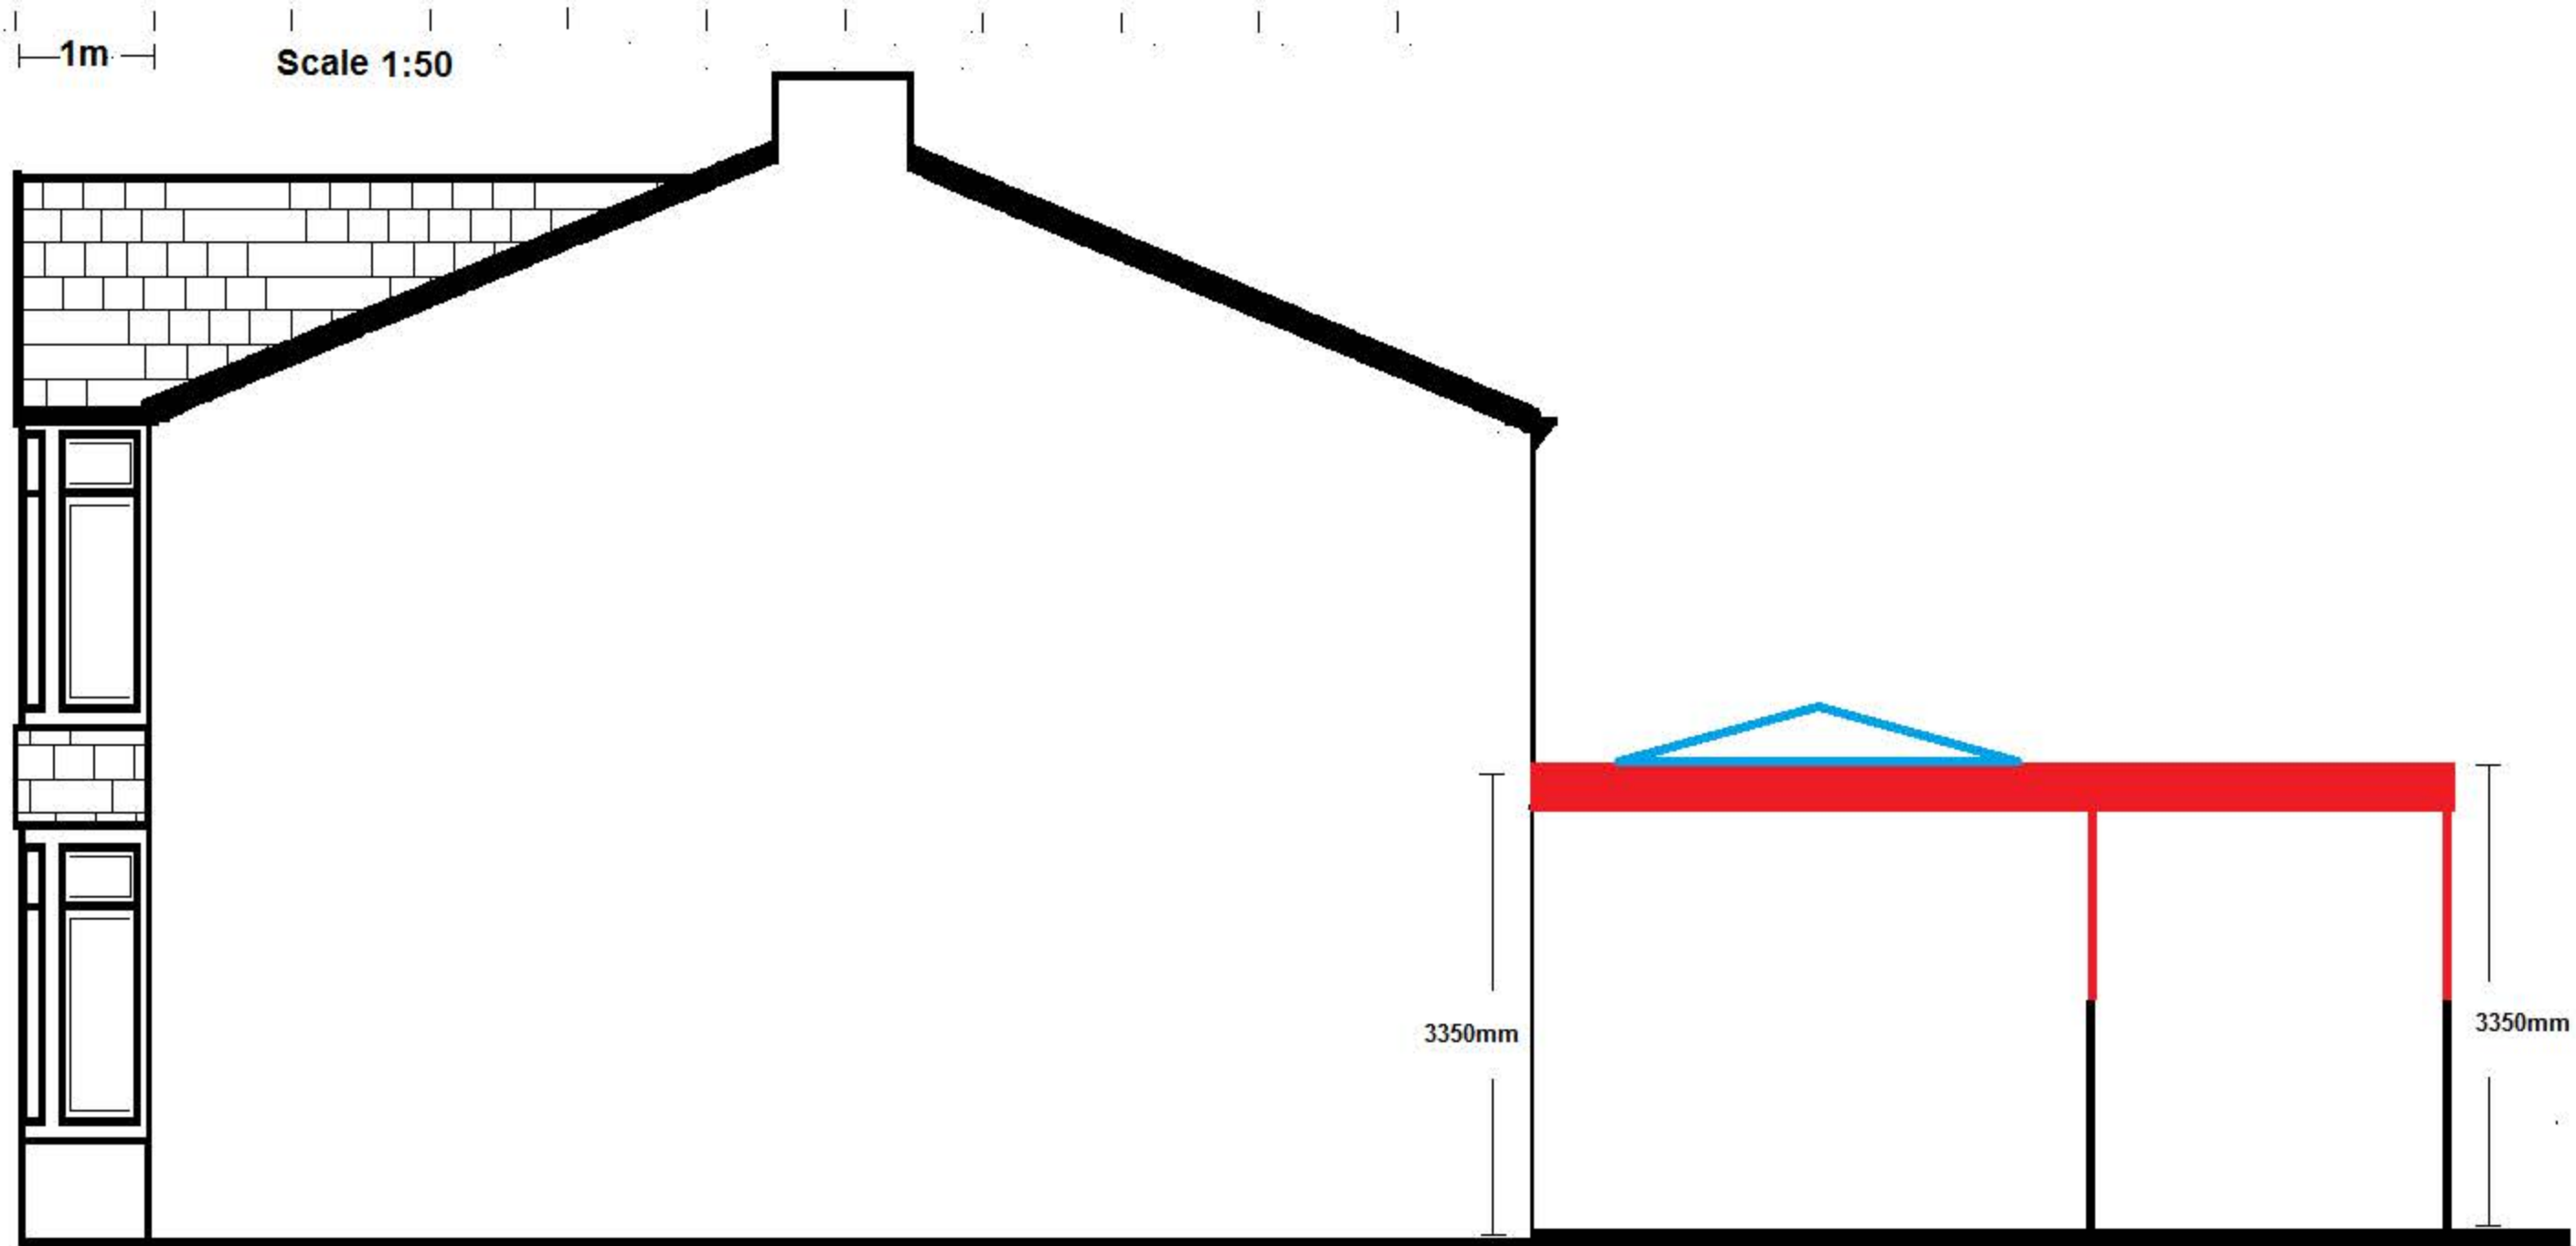

7 Cedar Road, Neath - Proposed Left Side View