


1m

Scale 1:50

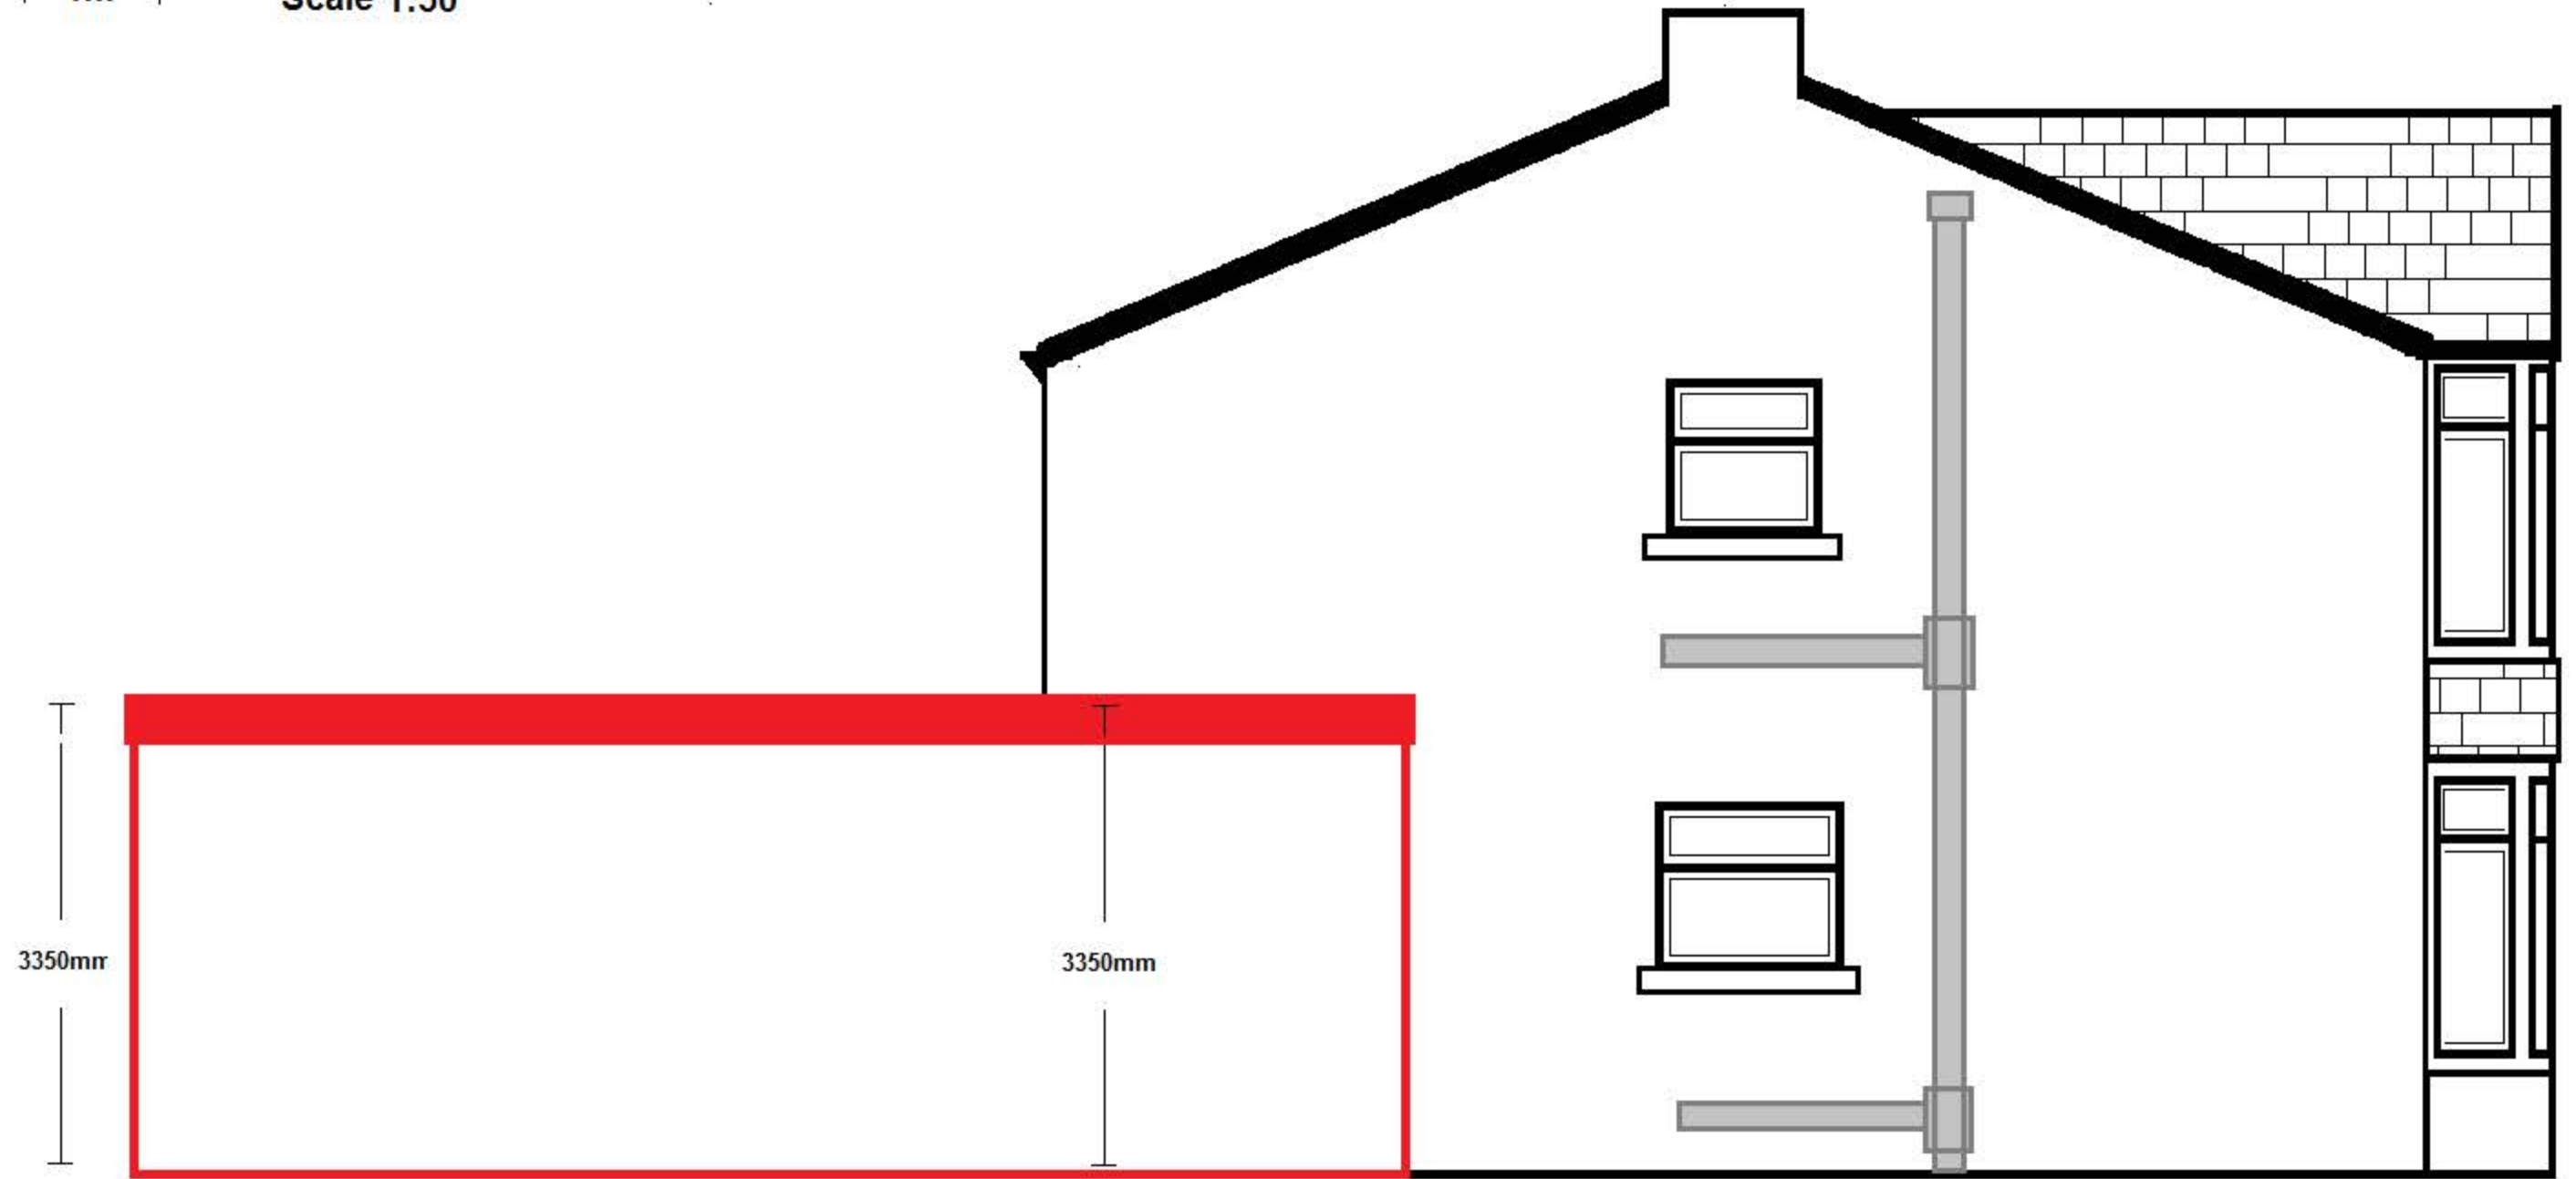

7 Cedar Road, Neath - Proposed Right Side View