


1m
Scale 1:50

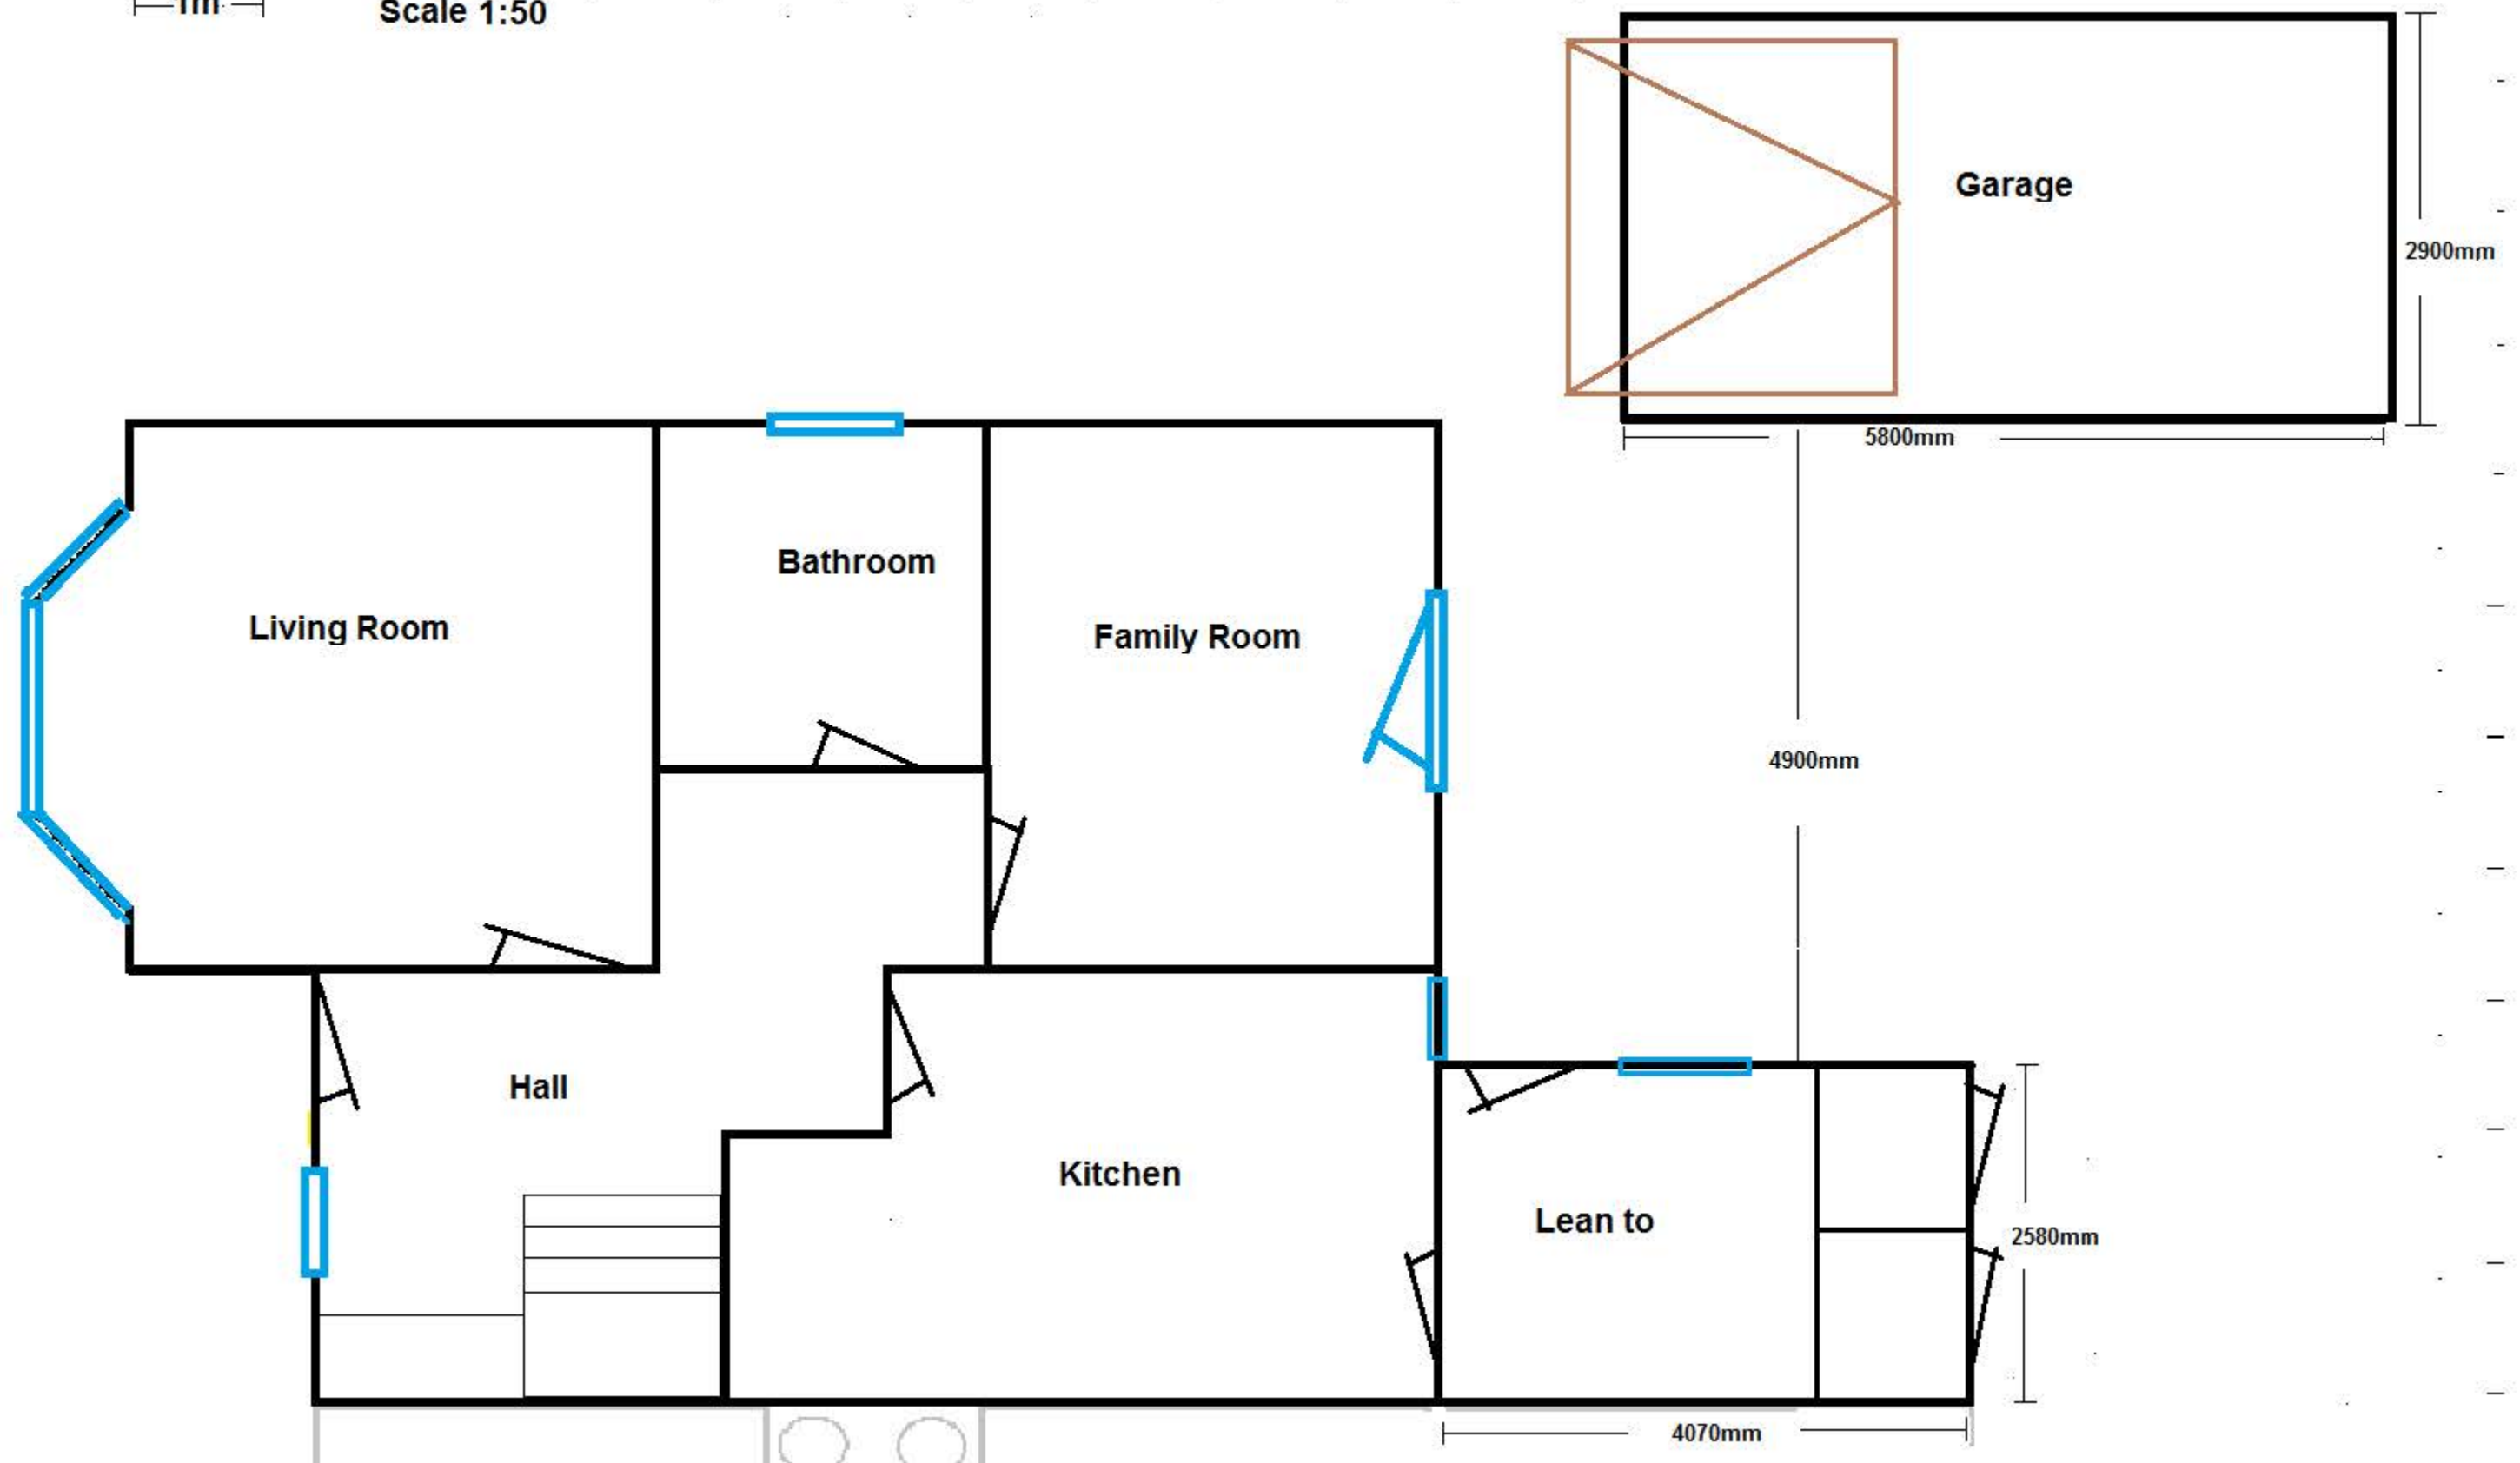

7 Cedar Road, Neath - Existing Interior Plan View