


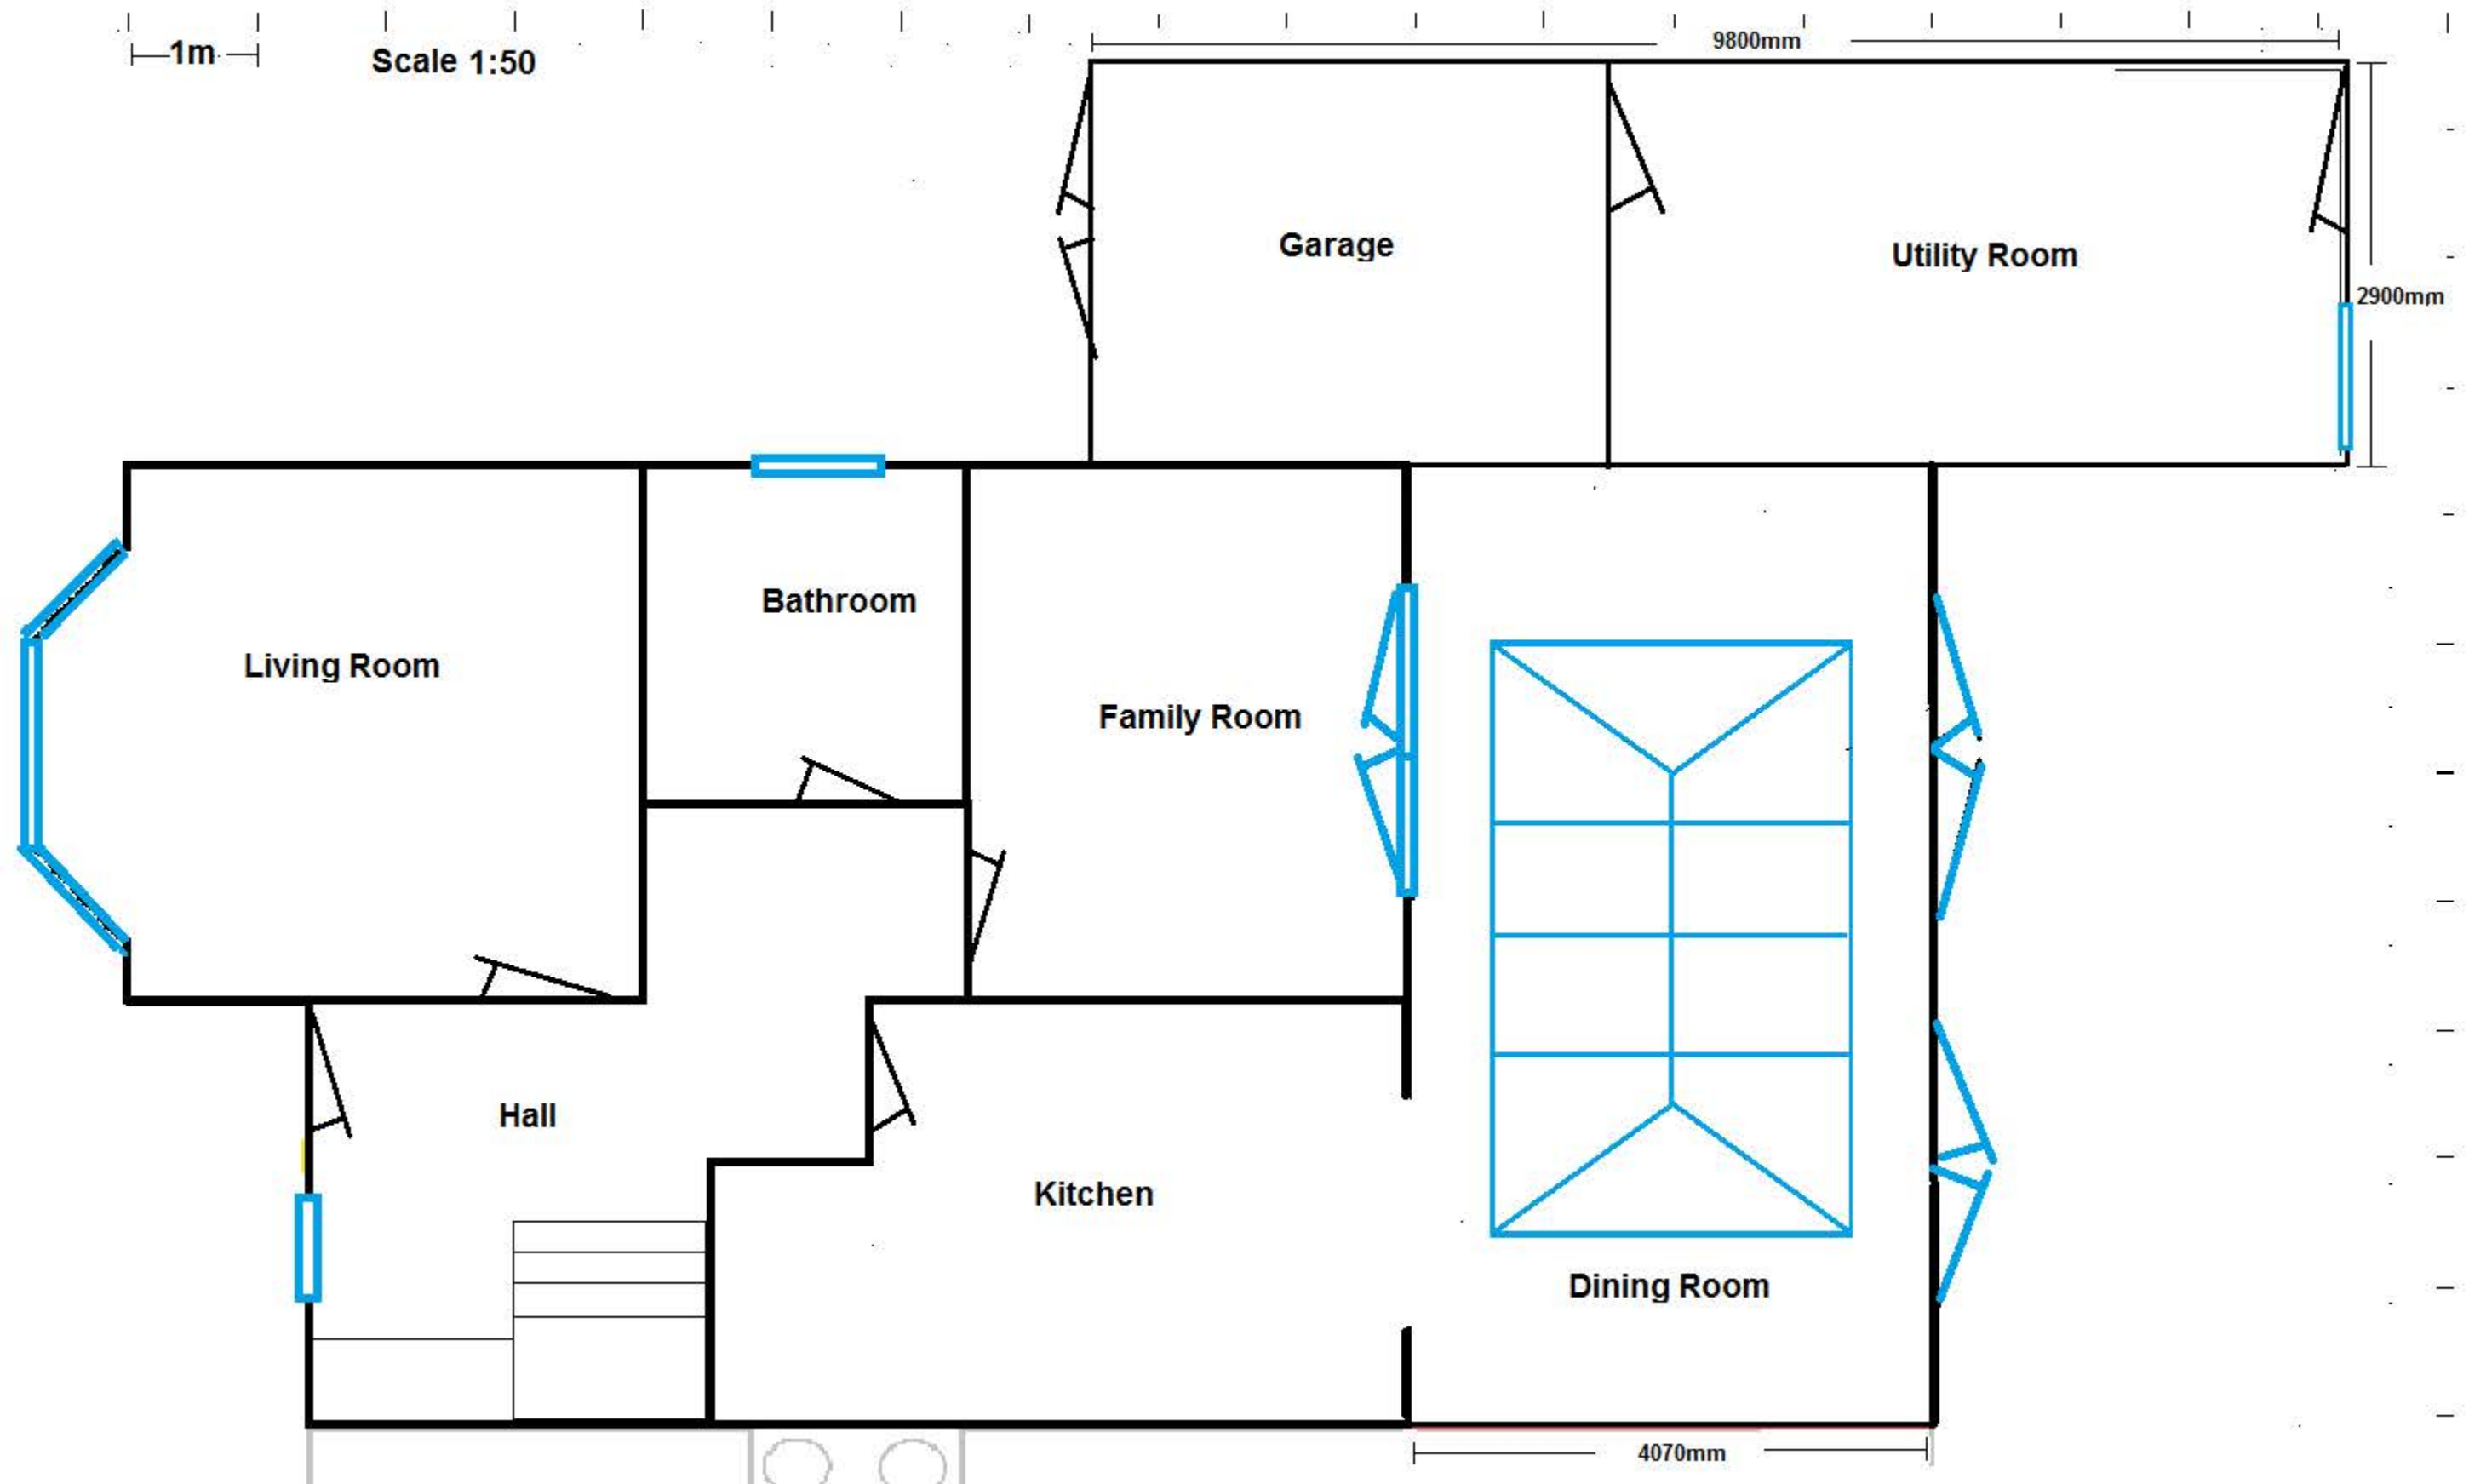

7 Cedar Road, Neath - Proposed Interior Plan View