



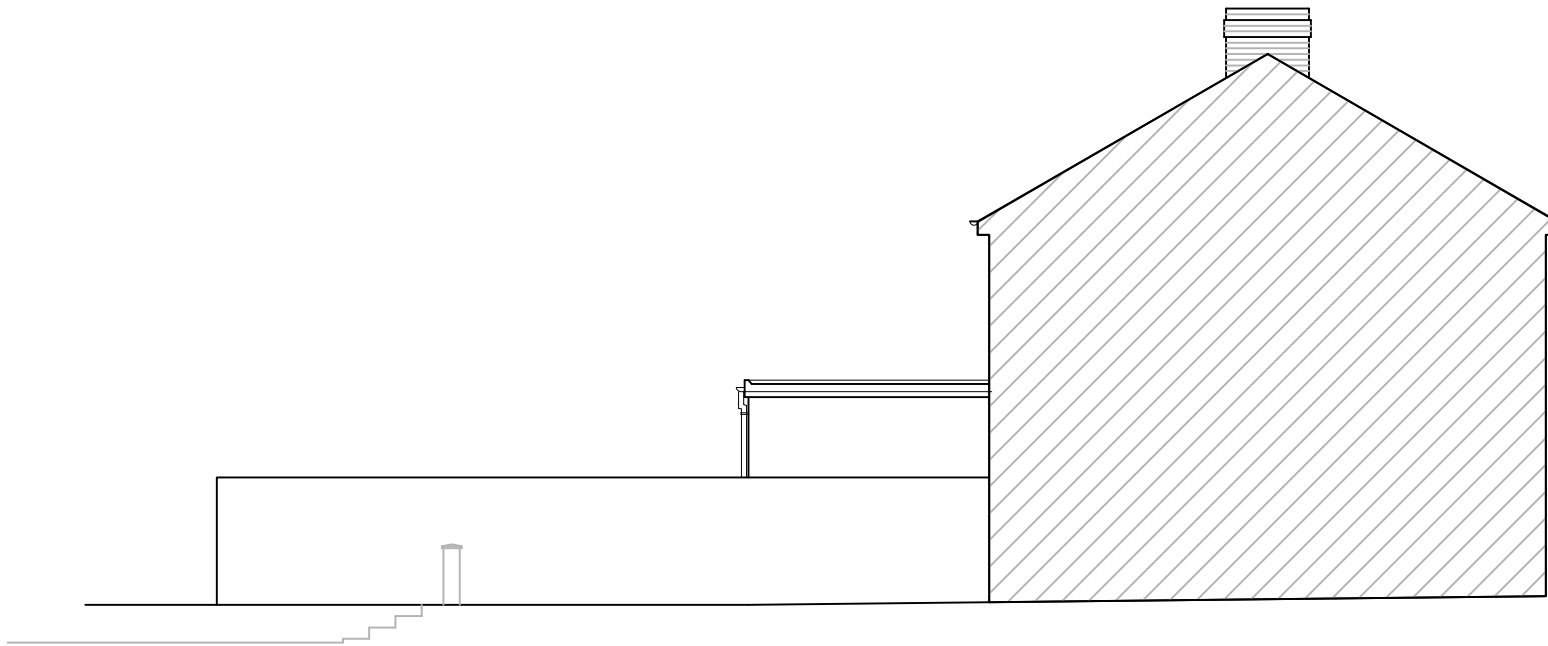

Existing Side Elevation (viewed from No.114)
(Scale 1:100)

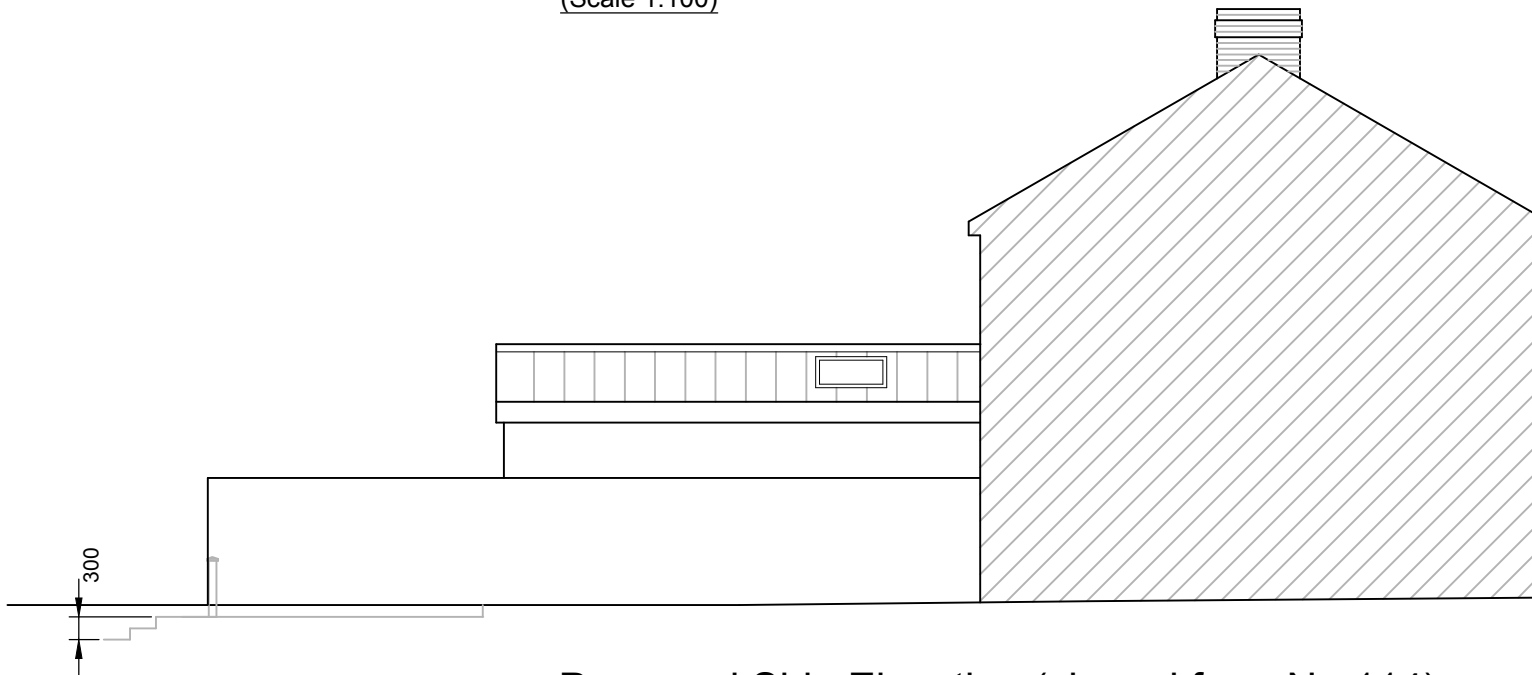

Proposed Side Elevation (viewed from No.114)
(Scale 1:100)

Proposed Rear Extensions at
116 Albion Road, Baglan,
Port Talbot SA12 8DB

434-02

Elevations viewed from 114
(existing & Proposed)

Planning Aug '20 As shown @ A4