
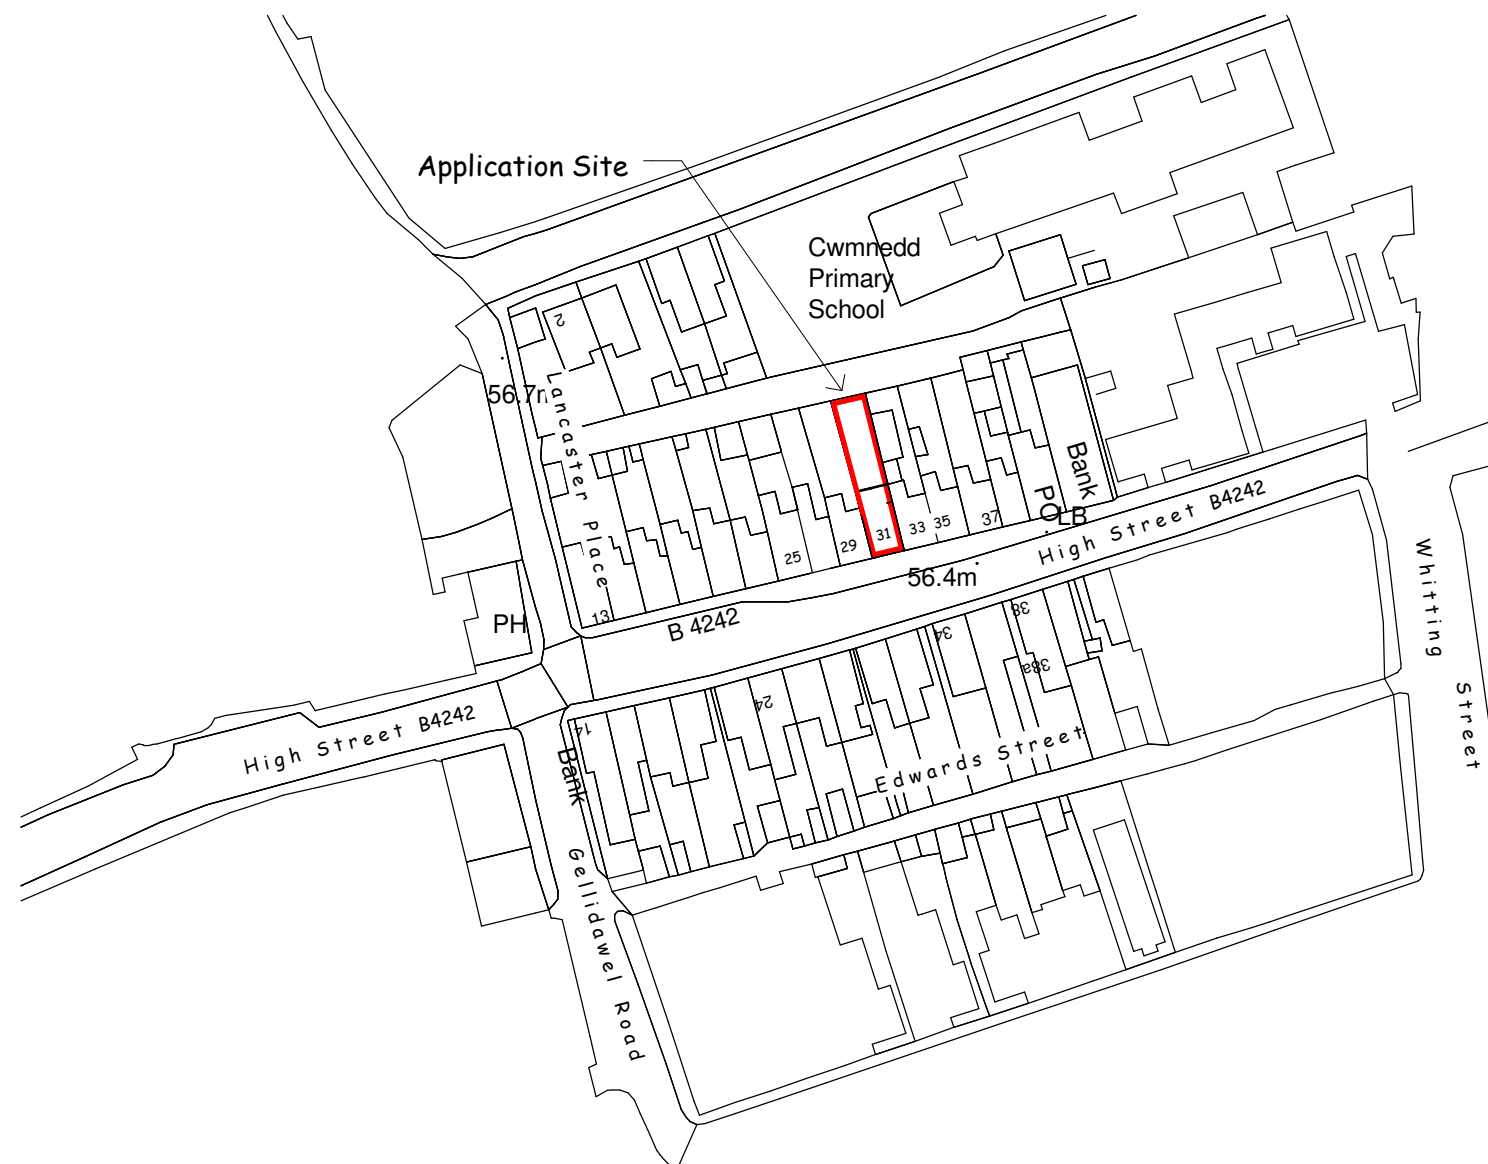


Location Plan Scale 1:1250

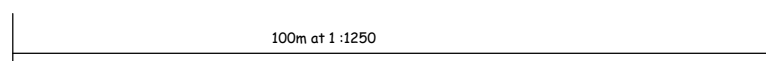

Proposed ALterations at No 31 High Street,
Glynneath, Neath

LOCATION PLAN

Date 21.08.20
Scale 1:1250
Drawn D6

Dwg No
2013 Sheet 1 of 7

REV