
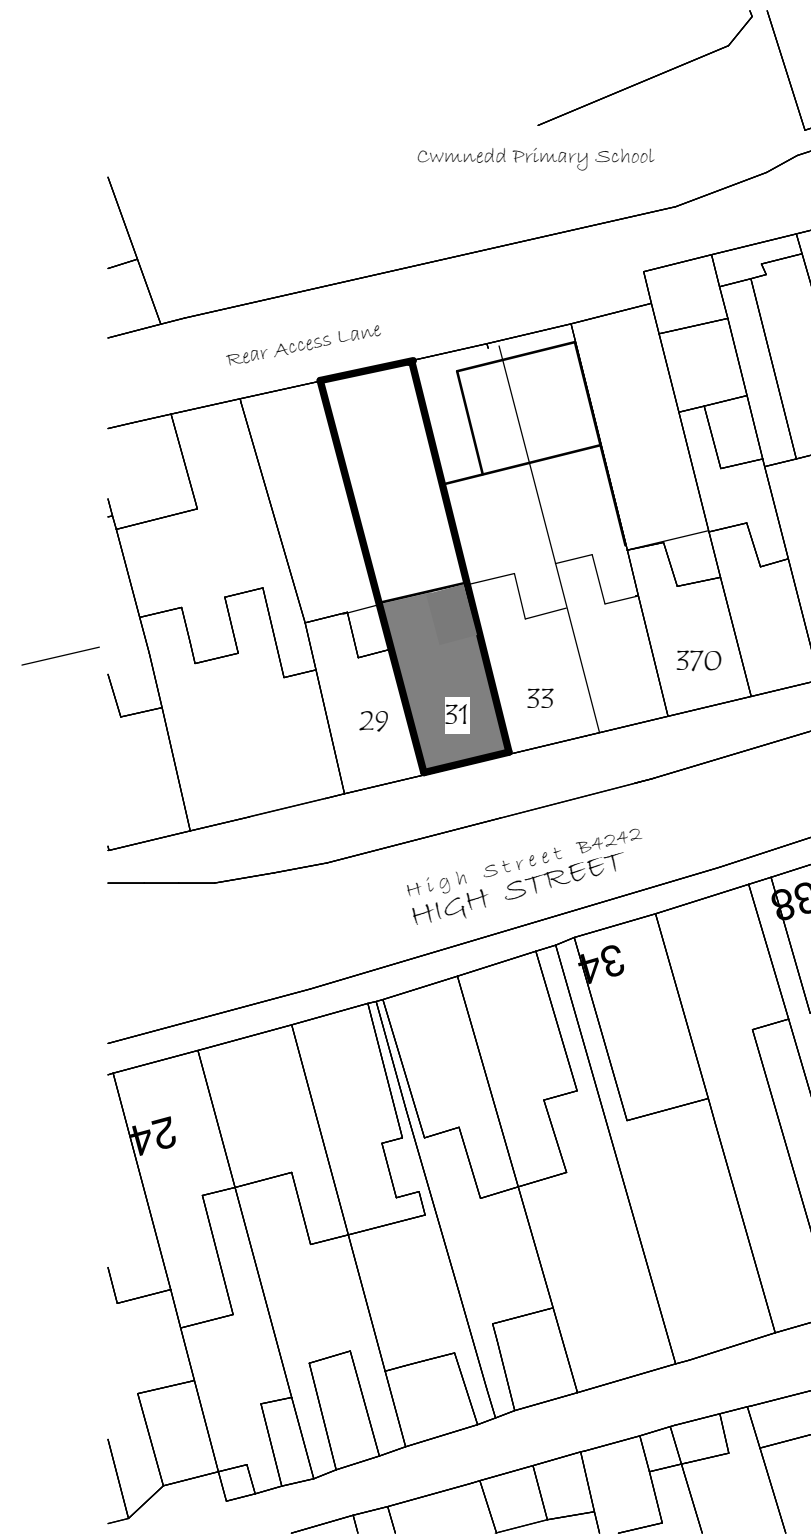


Block Plan

Scale 1 : 500

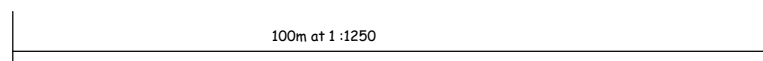

Proposed ALTERations at No 31 High Street,
Glynneath, Neath

BLOCK PLAN

Date 21.08.20
Scale 1 : 500
Drawn D6

Dwg No
2013 Sheet 2 of 7

REV