


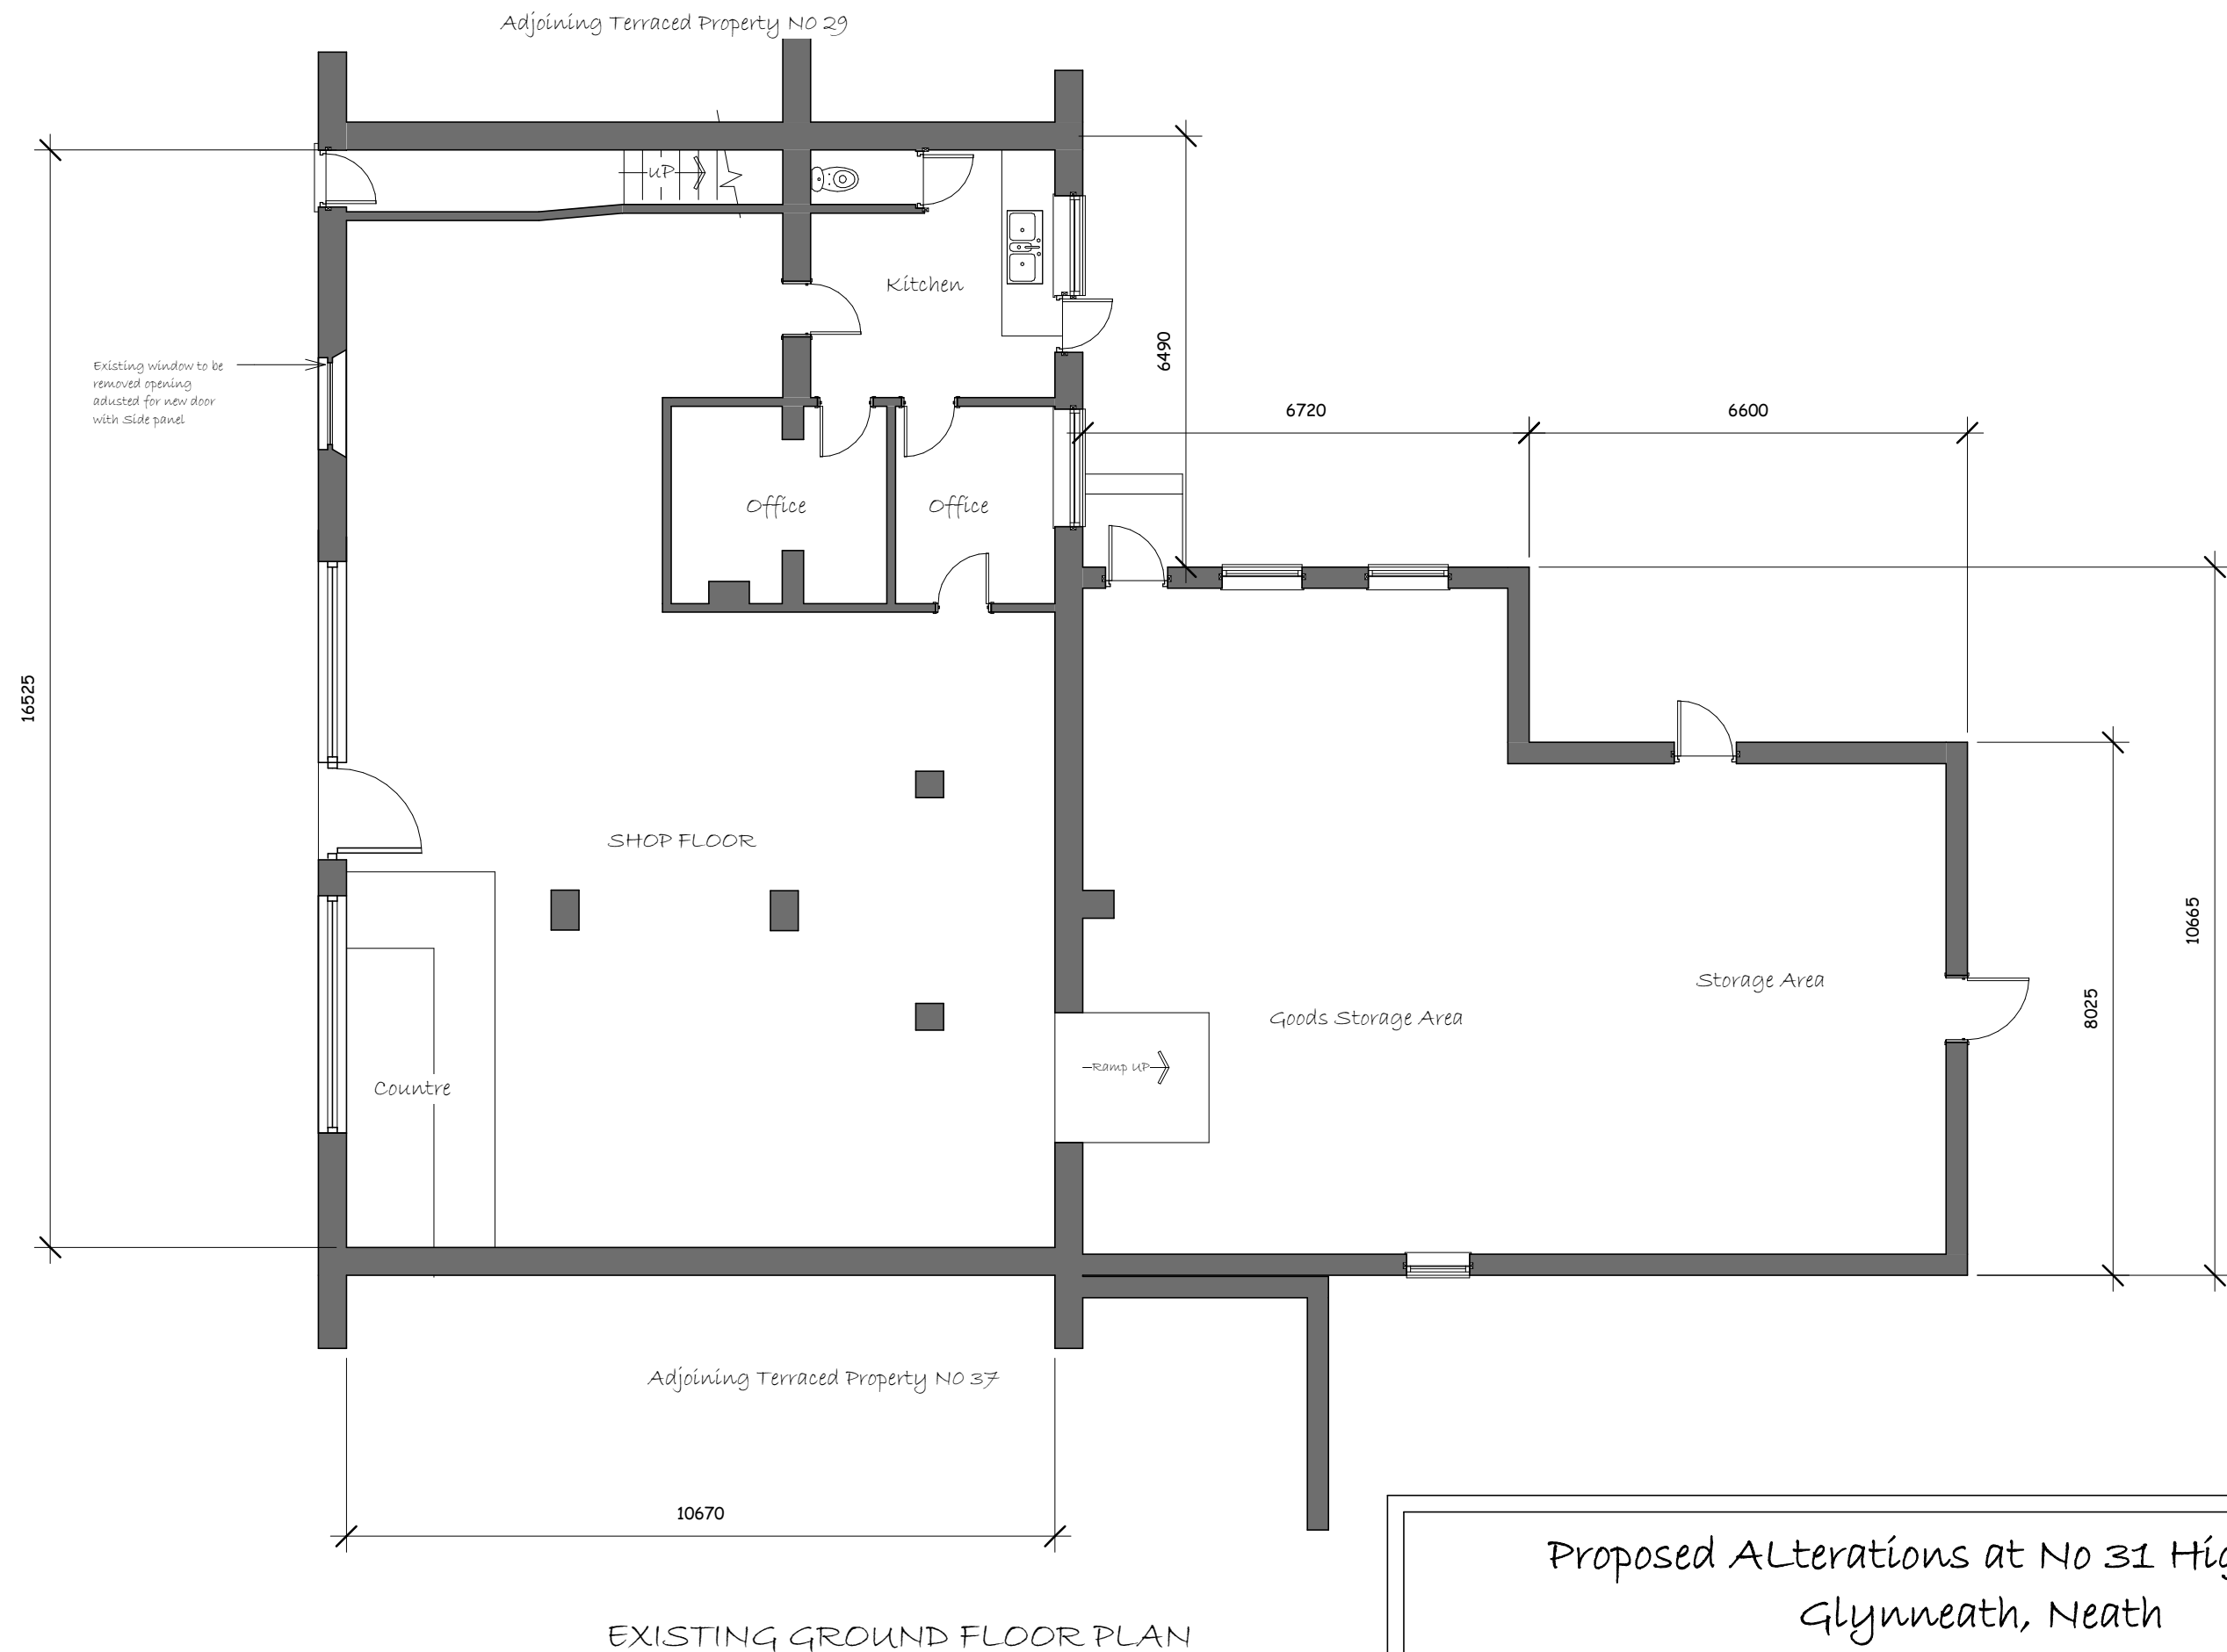

Proposed ALTERations at No 31 High Street,
Glynneath, Neath

EXISTING GROUND FLOOR

Date 200820
Scale 1:100

Drawn PG

DWG No

2013 Sheet 3 of 7

REV