


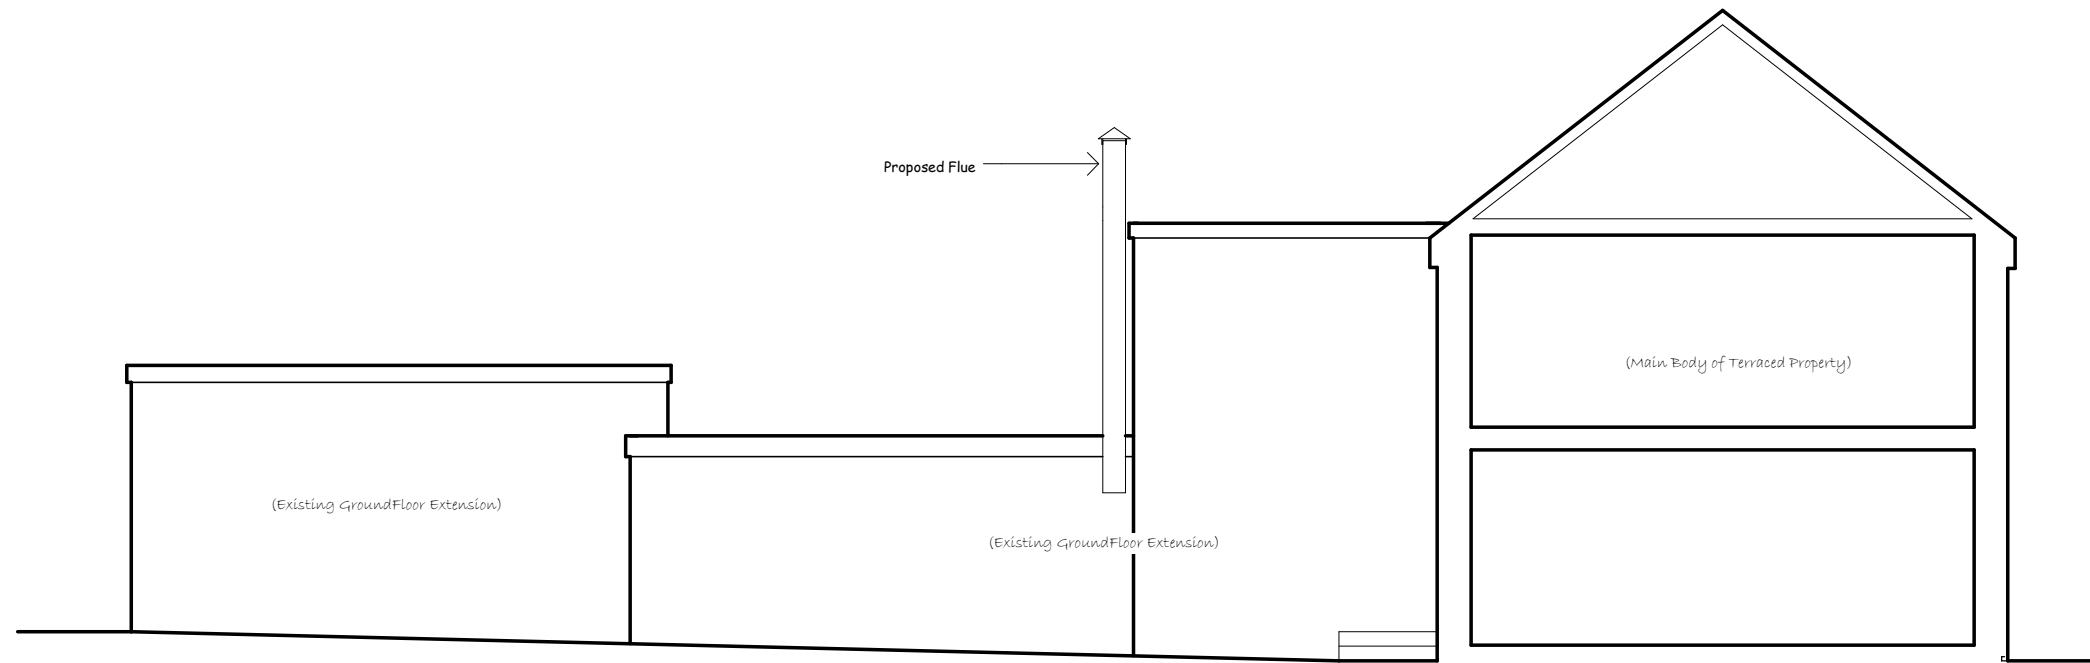

SECTION A - A
Showing Flue Installation

Proposed ALterations at No 31 High Street,
Glynneath, Neath

SECTIONAL SIDE ELEVATION

Date 21.08.20
Scale 1:100

Drawn DG

DWG No

2013 Sheet 6 of 7

REV