


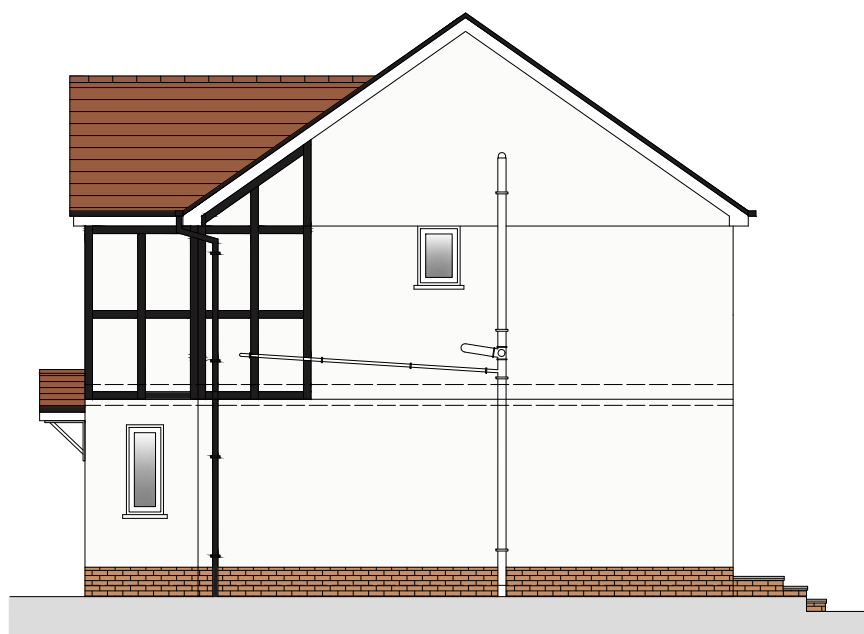

east elevation
scale | 1:100



north elevation





west elevation




south elevation


- 1 - brown concrete roofing tiles
- 2 - white upvc fascias and soffits
- 3 - walls painted white - mock timber timbers painted black
- 4 - white upvc windows
- 5 - light brown brickwork plinth

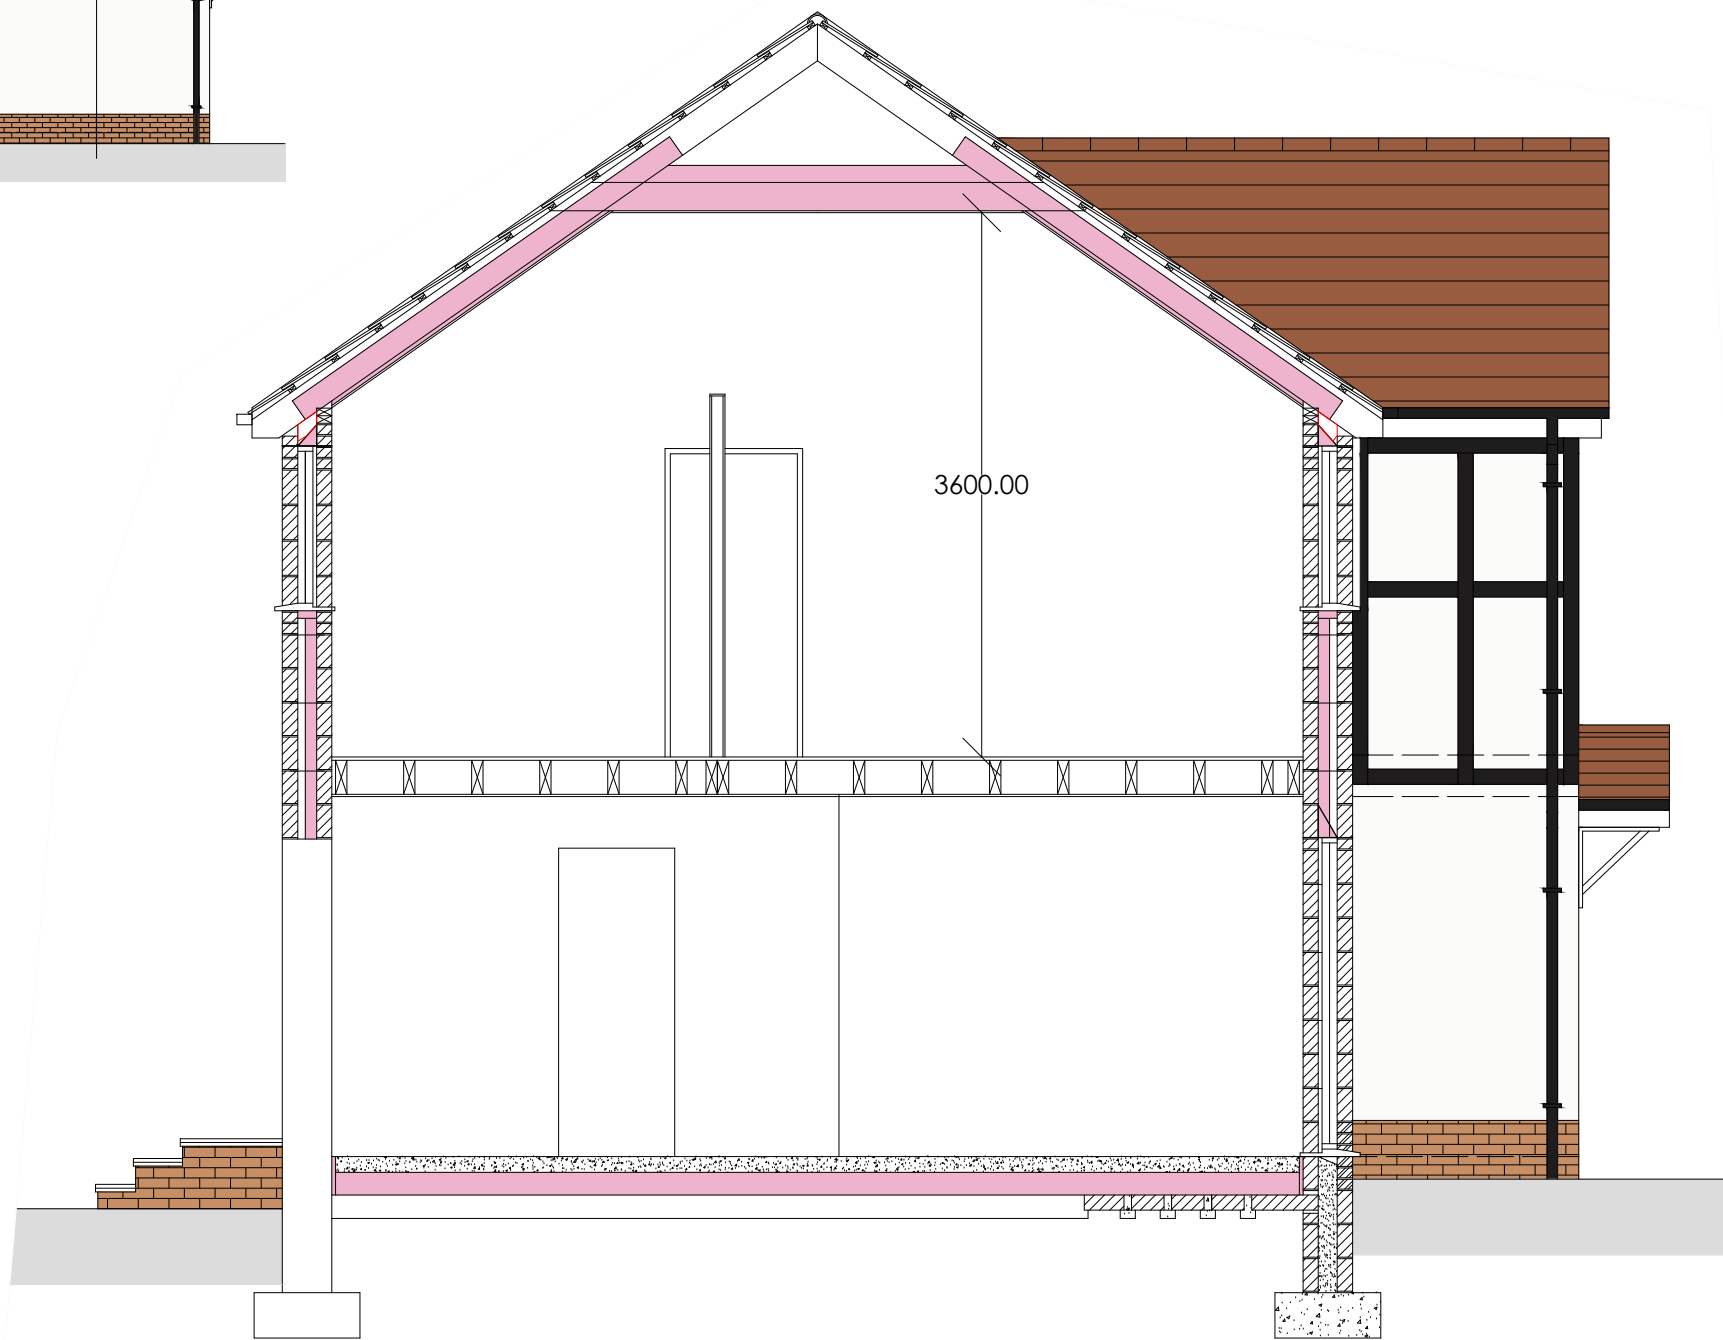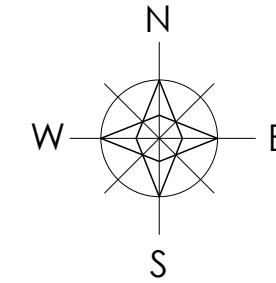

typical section
scale | 1:50

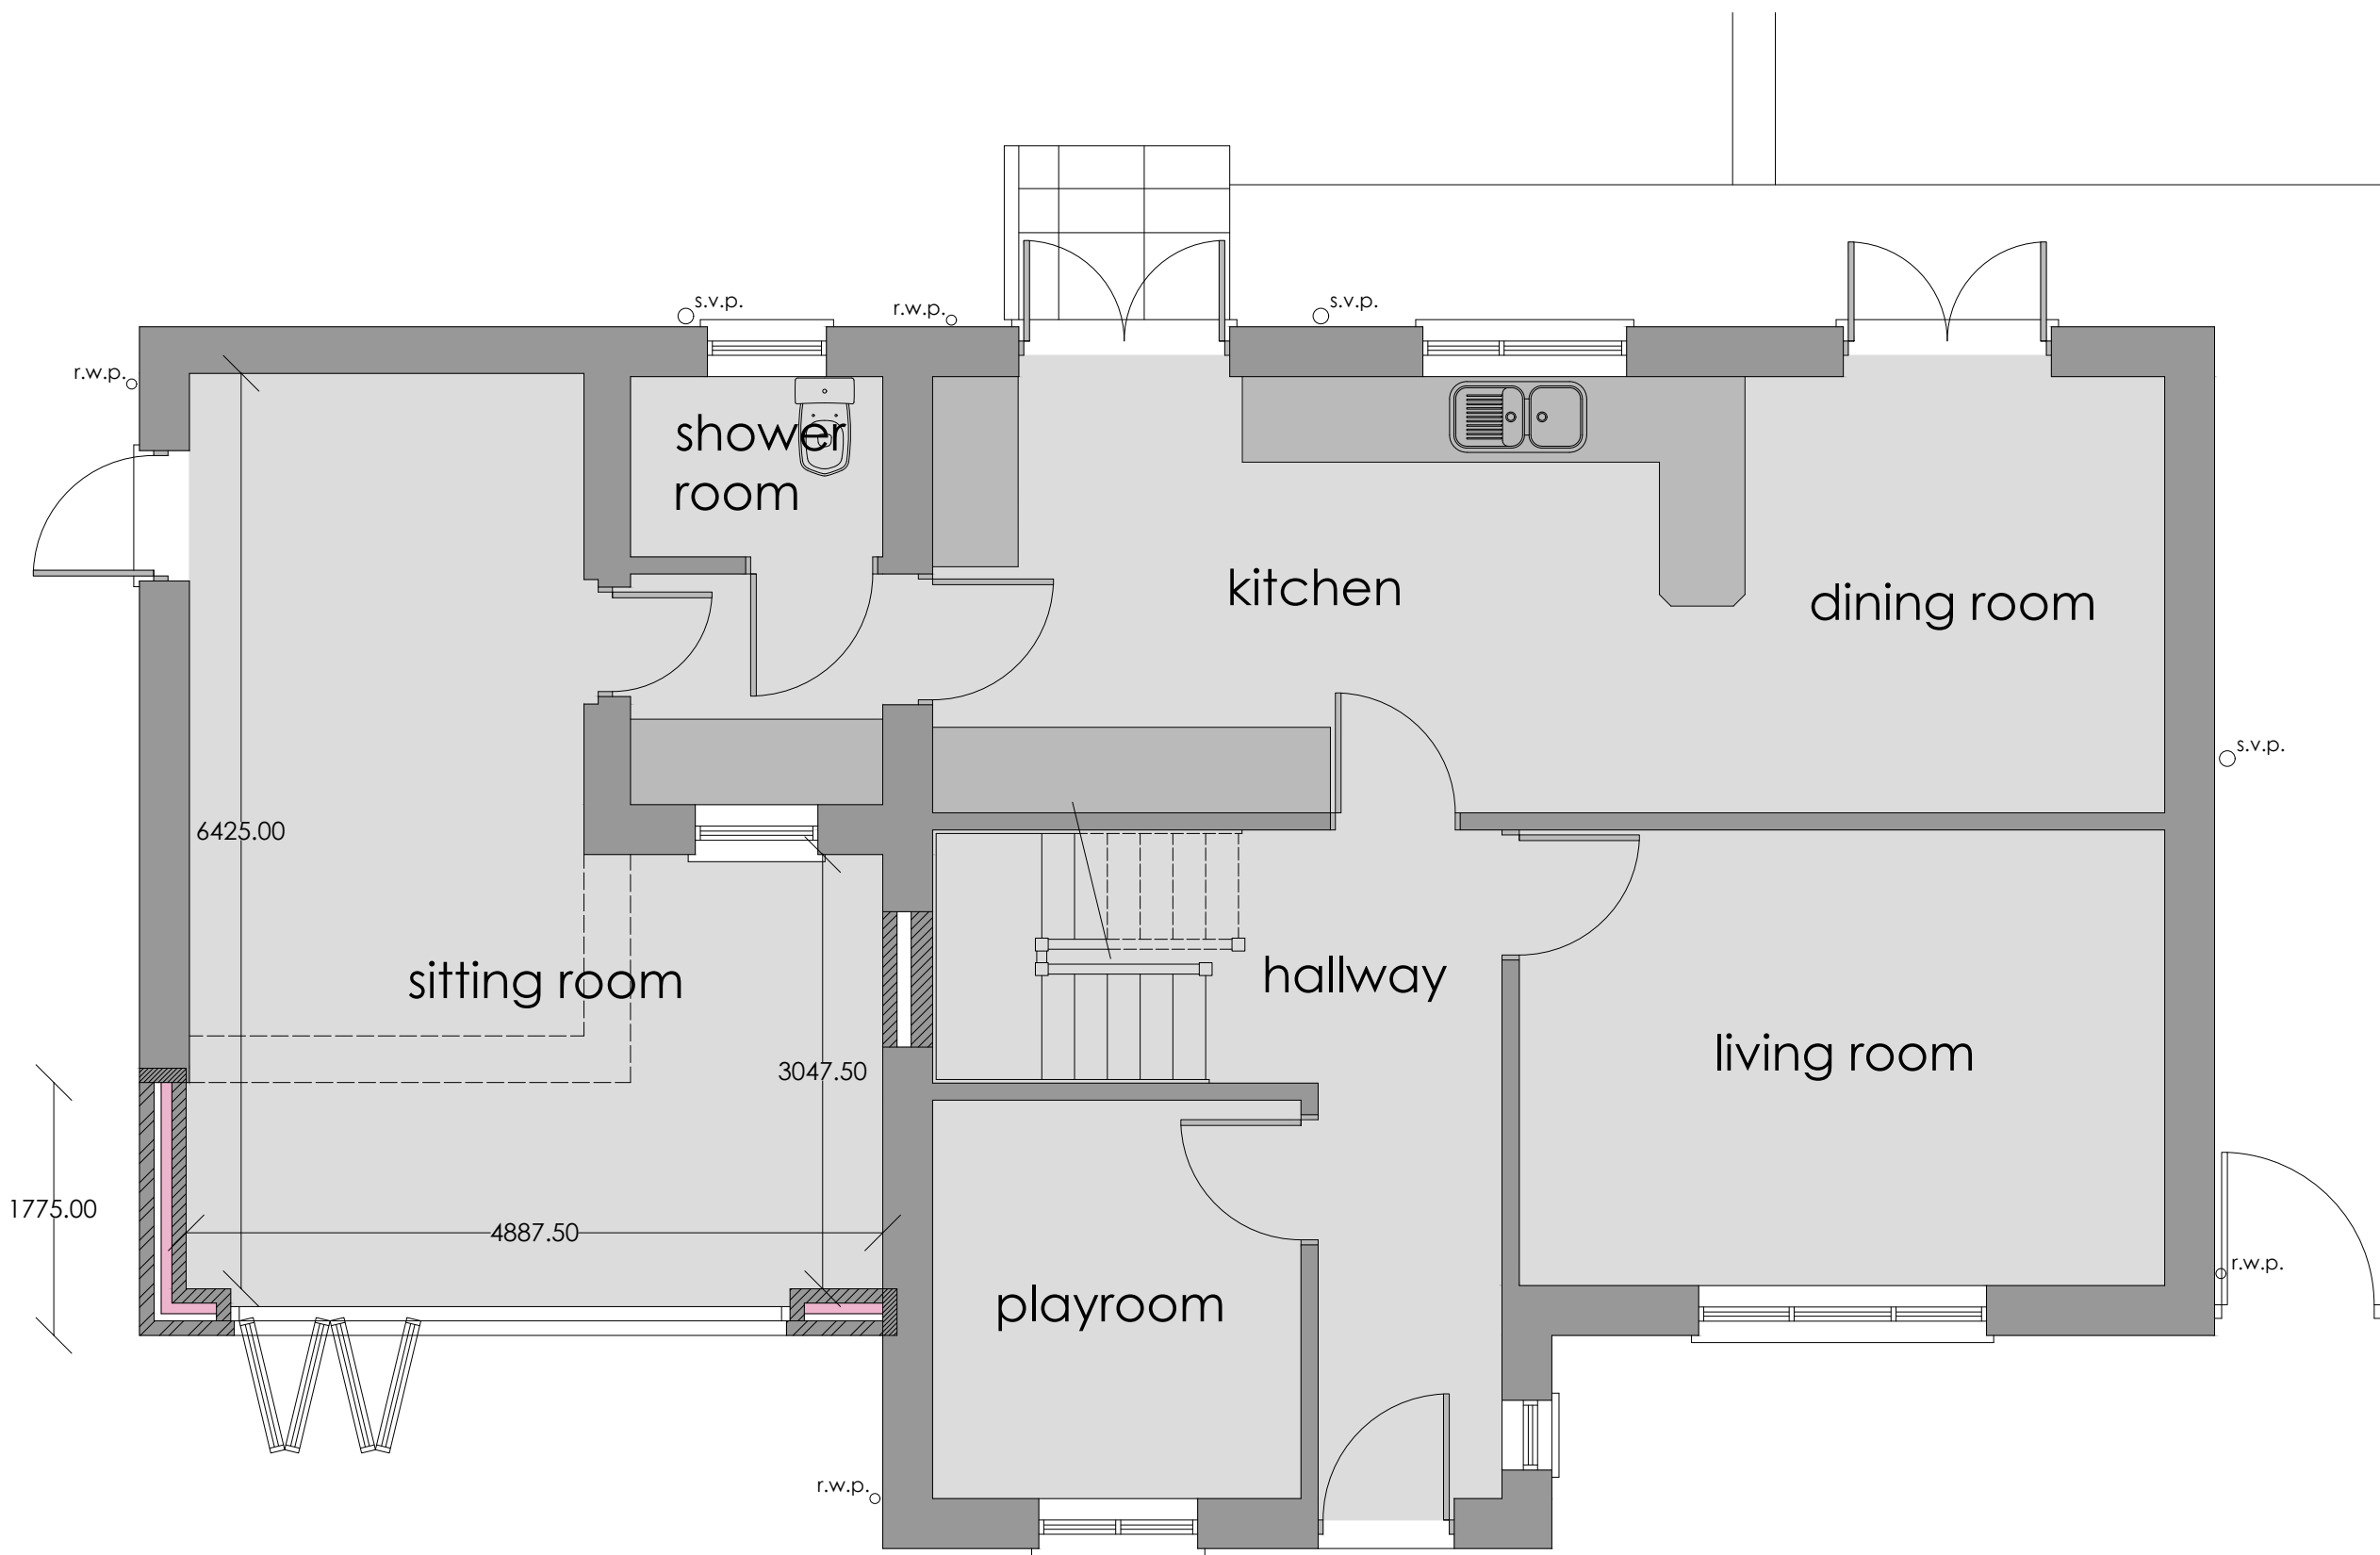

proposed ground floor plan
scale | 1:50

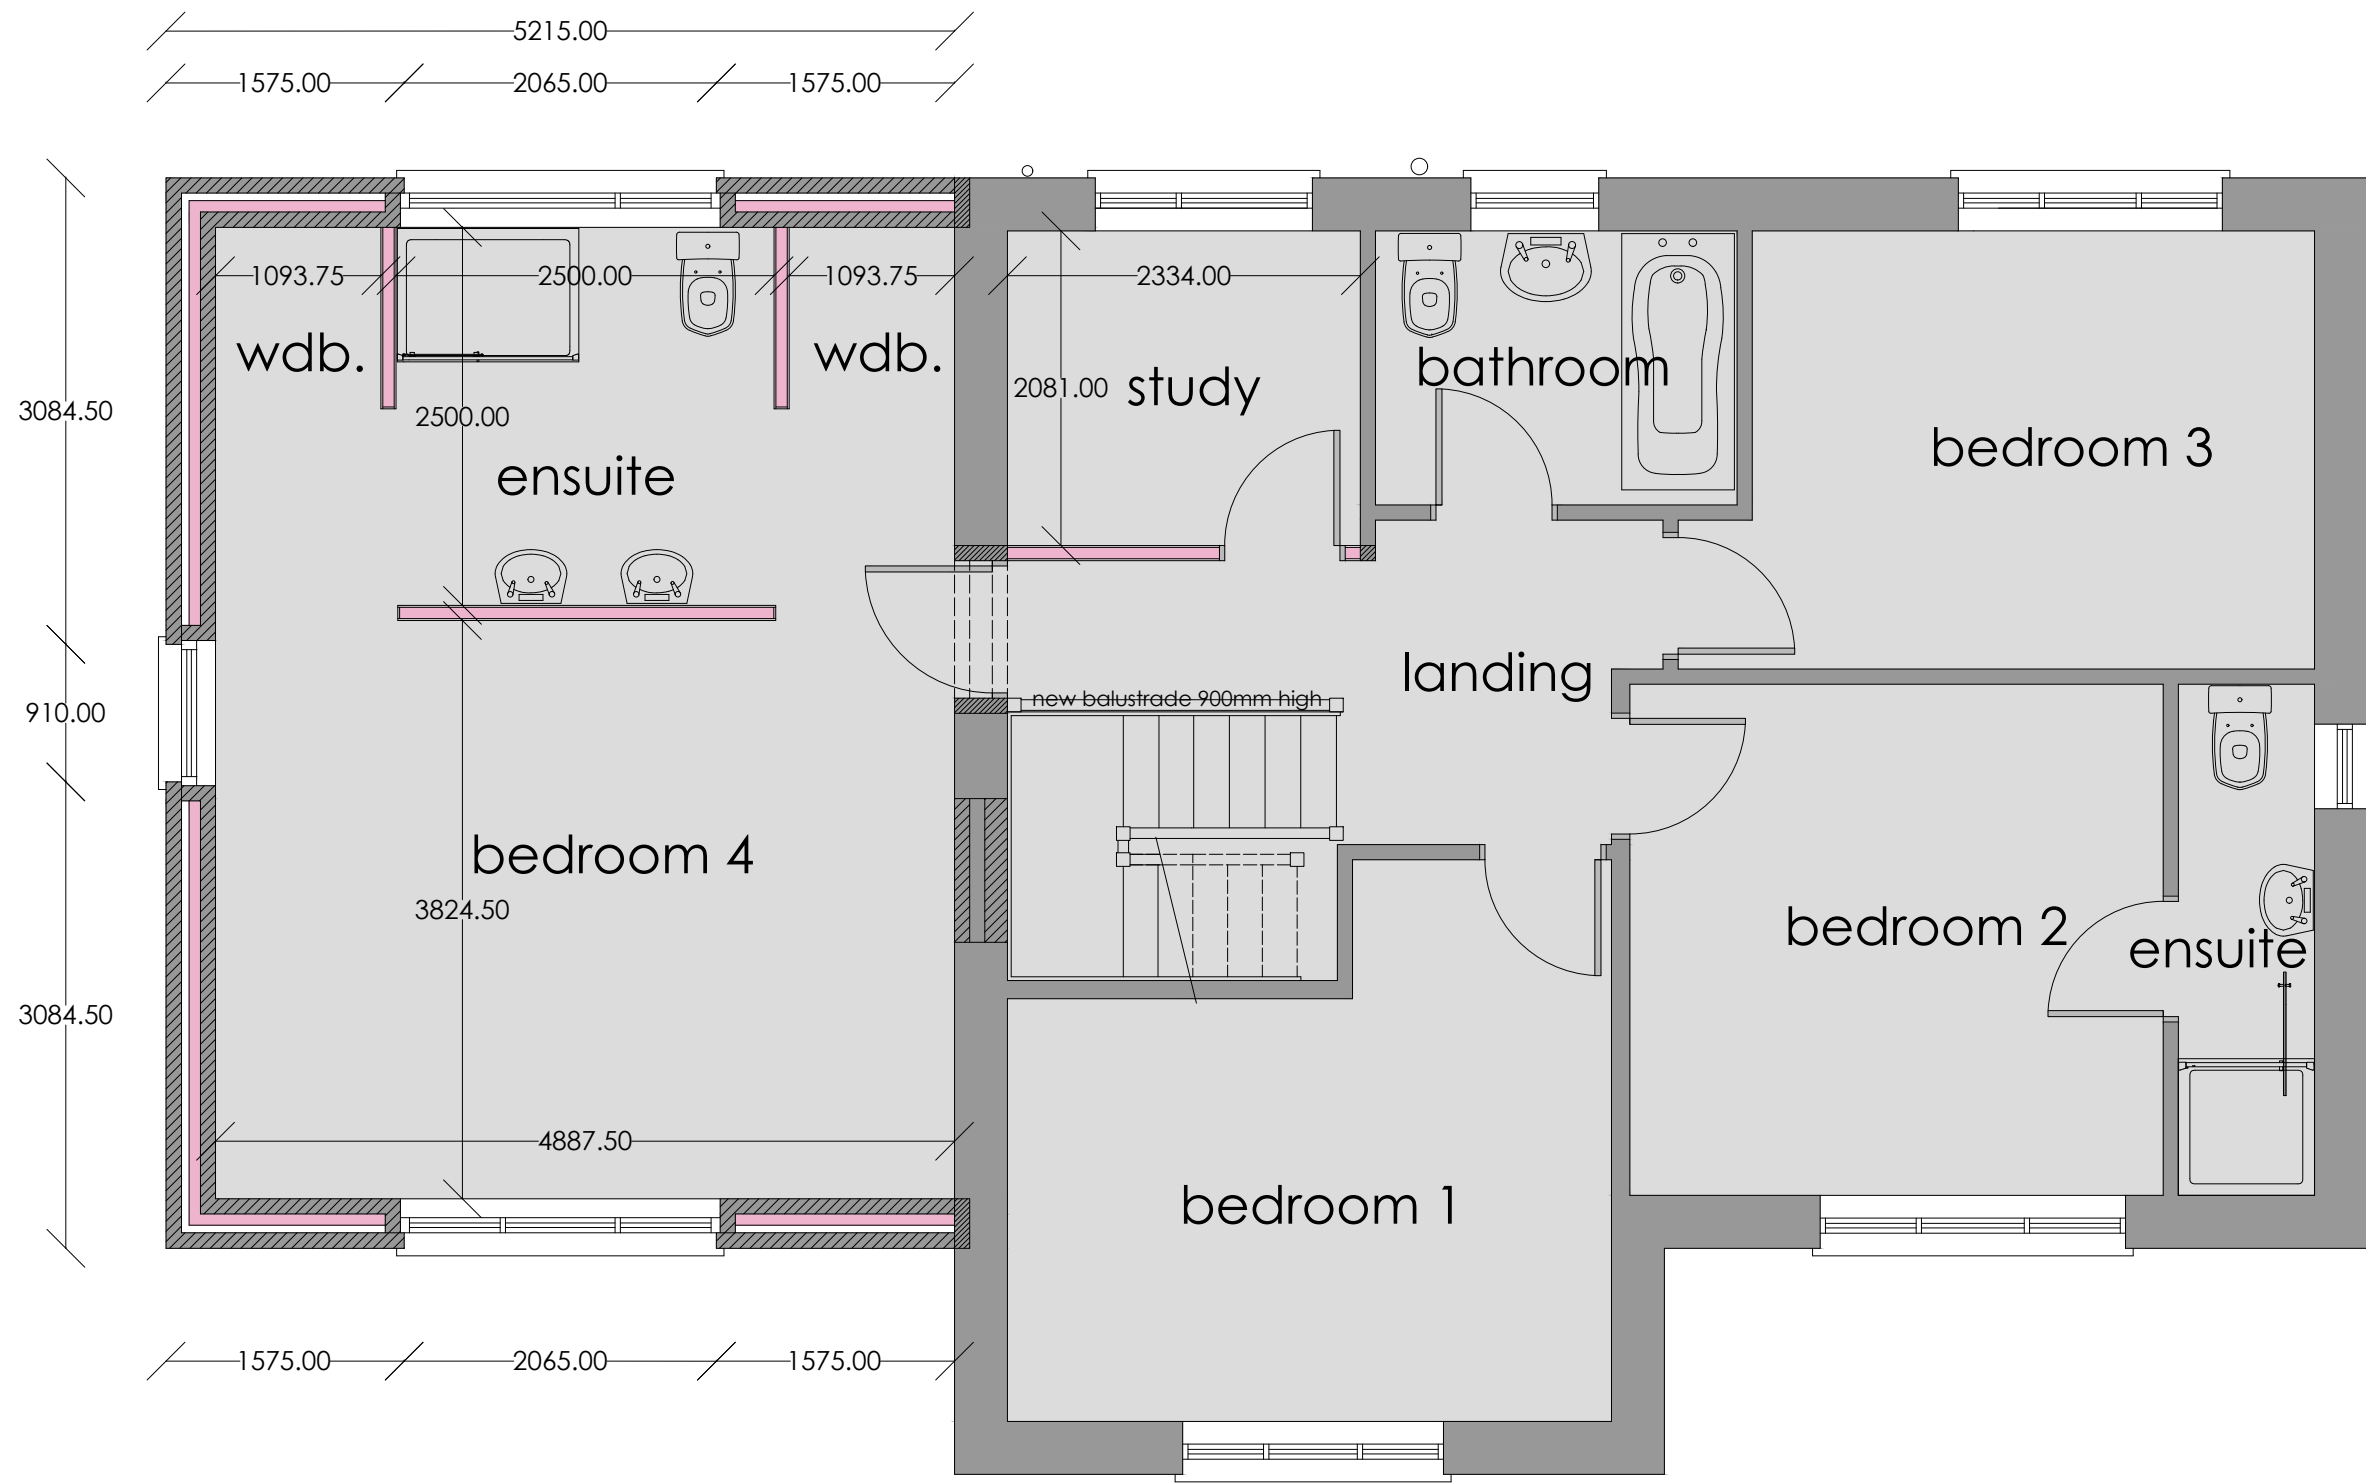

proposed first floor plan
scale | 1:50