
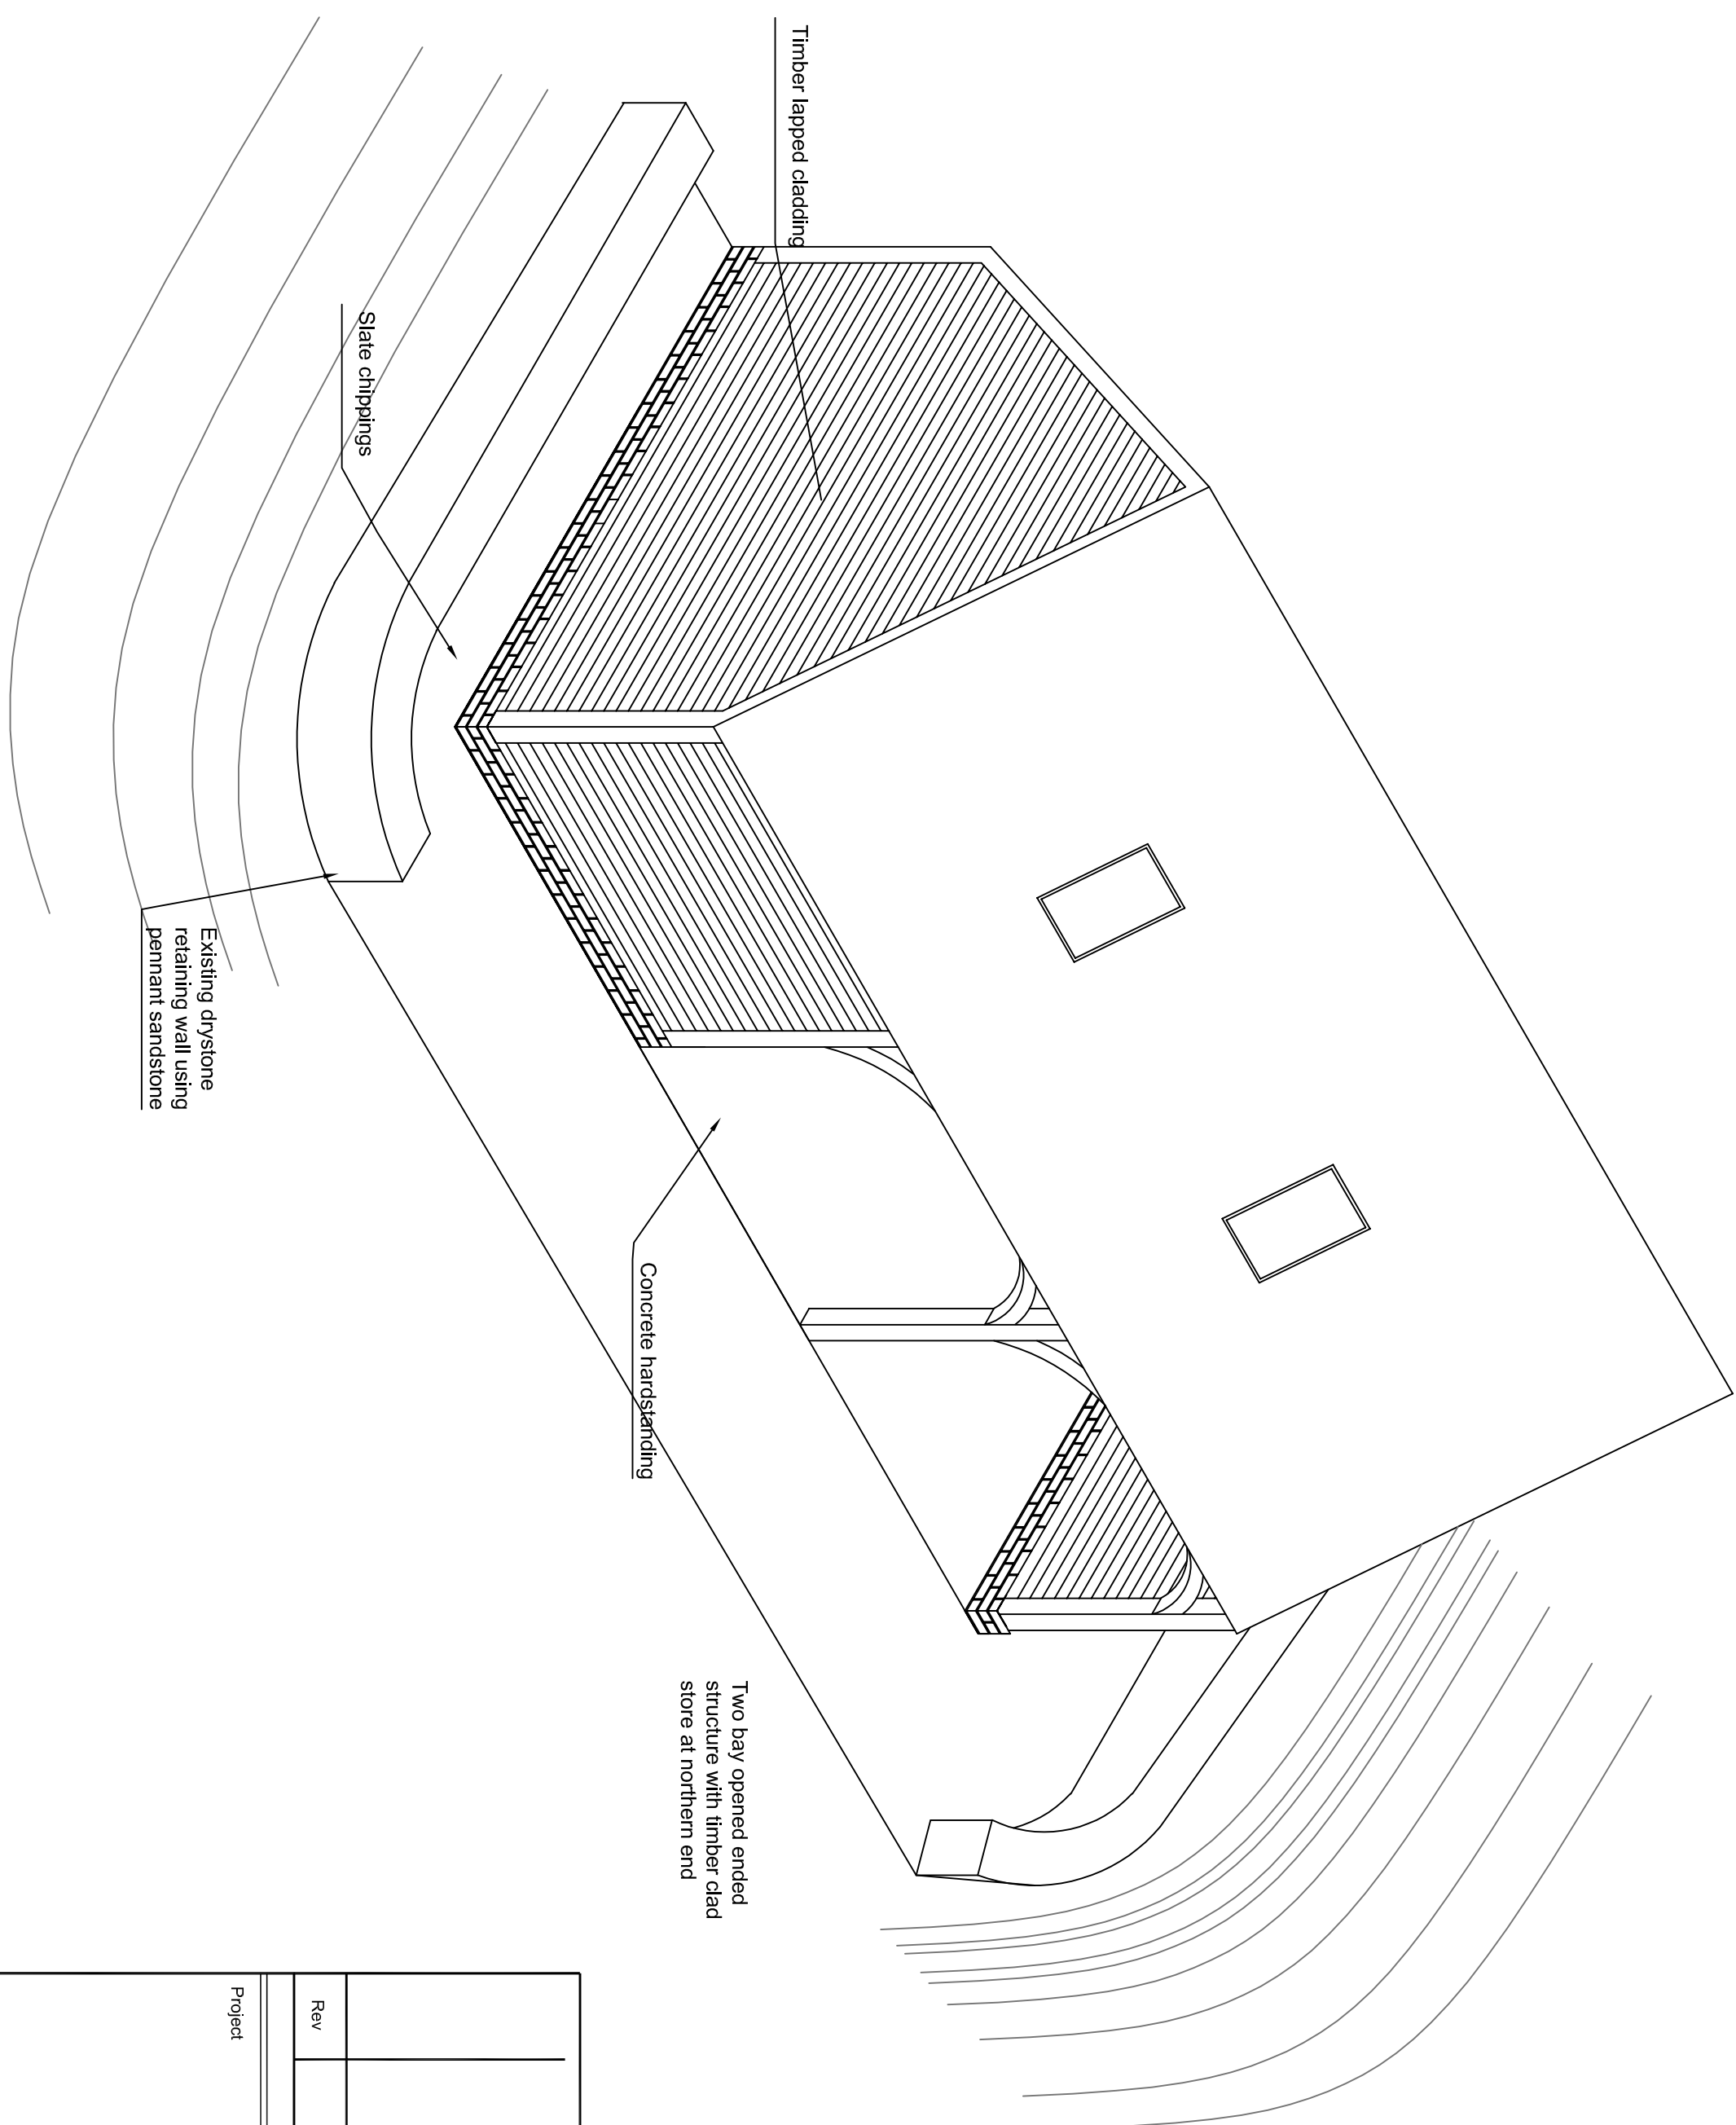
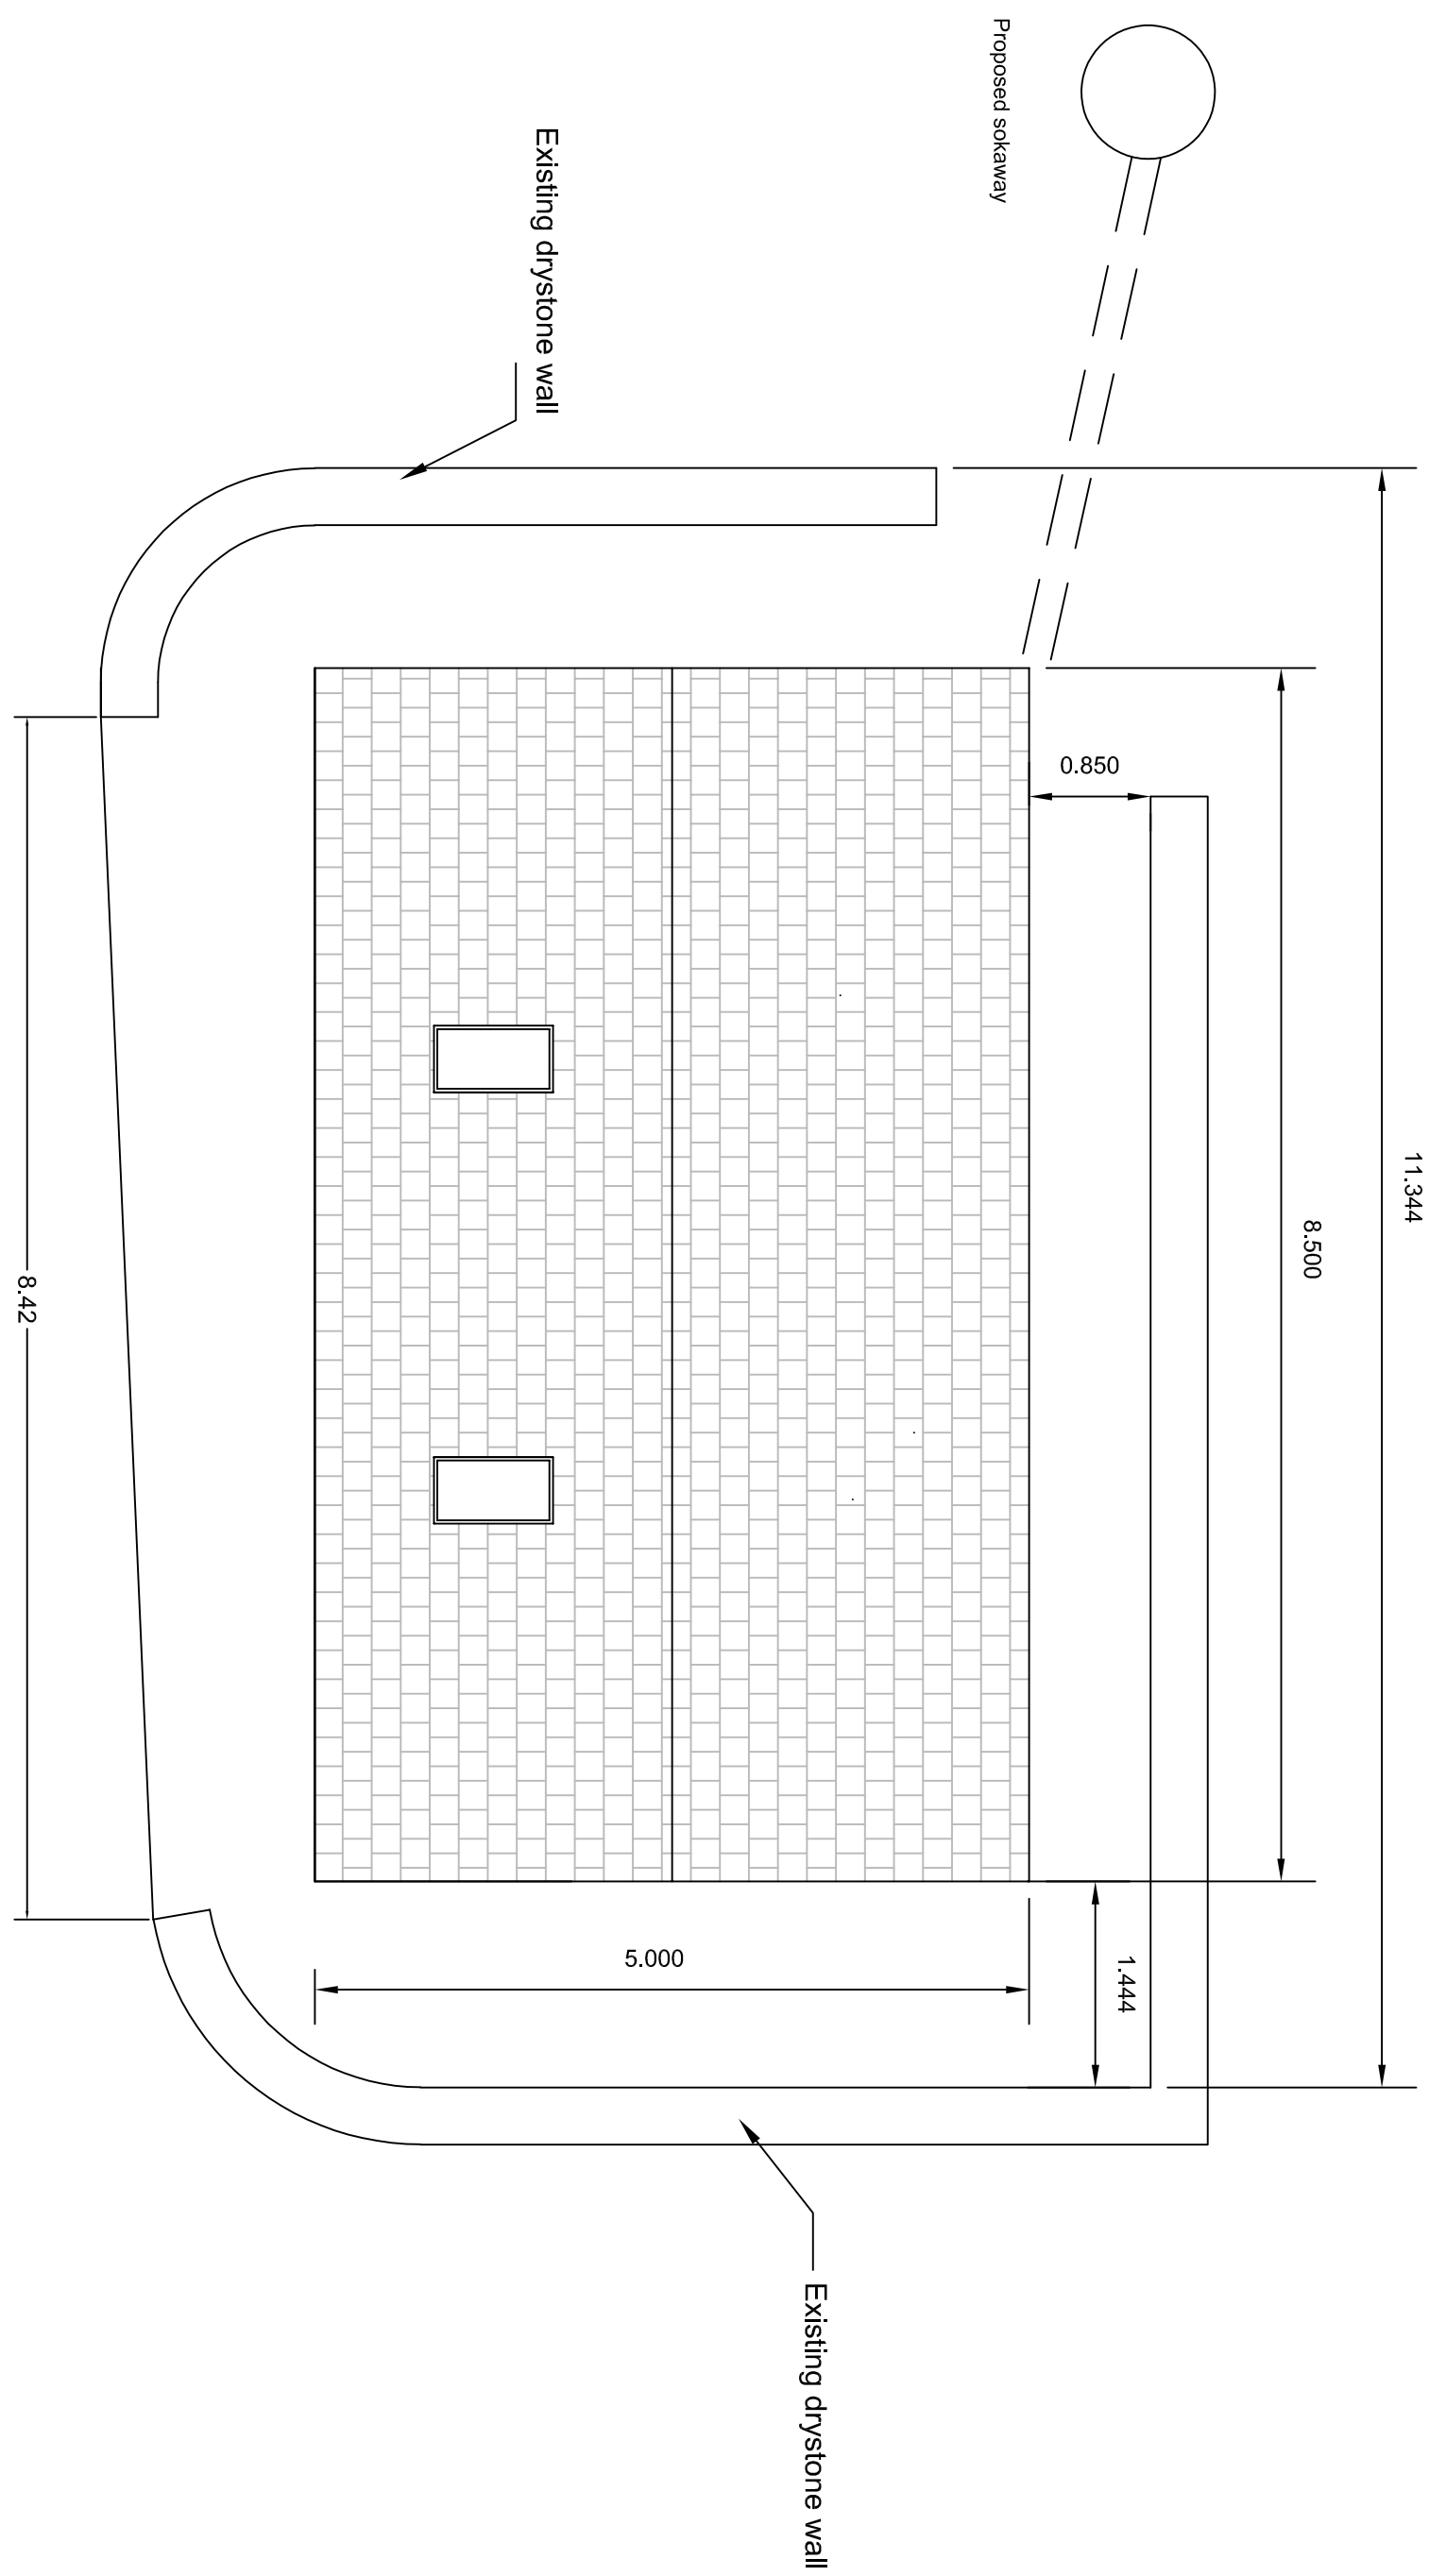
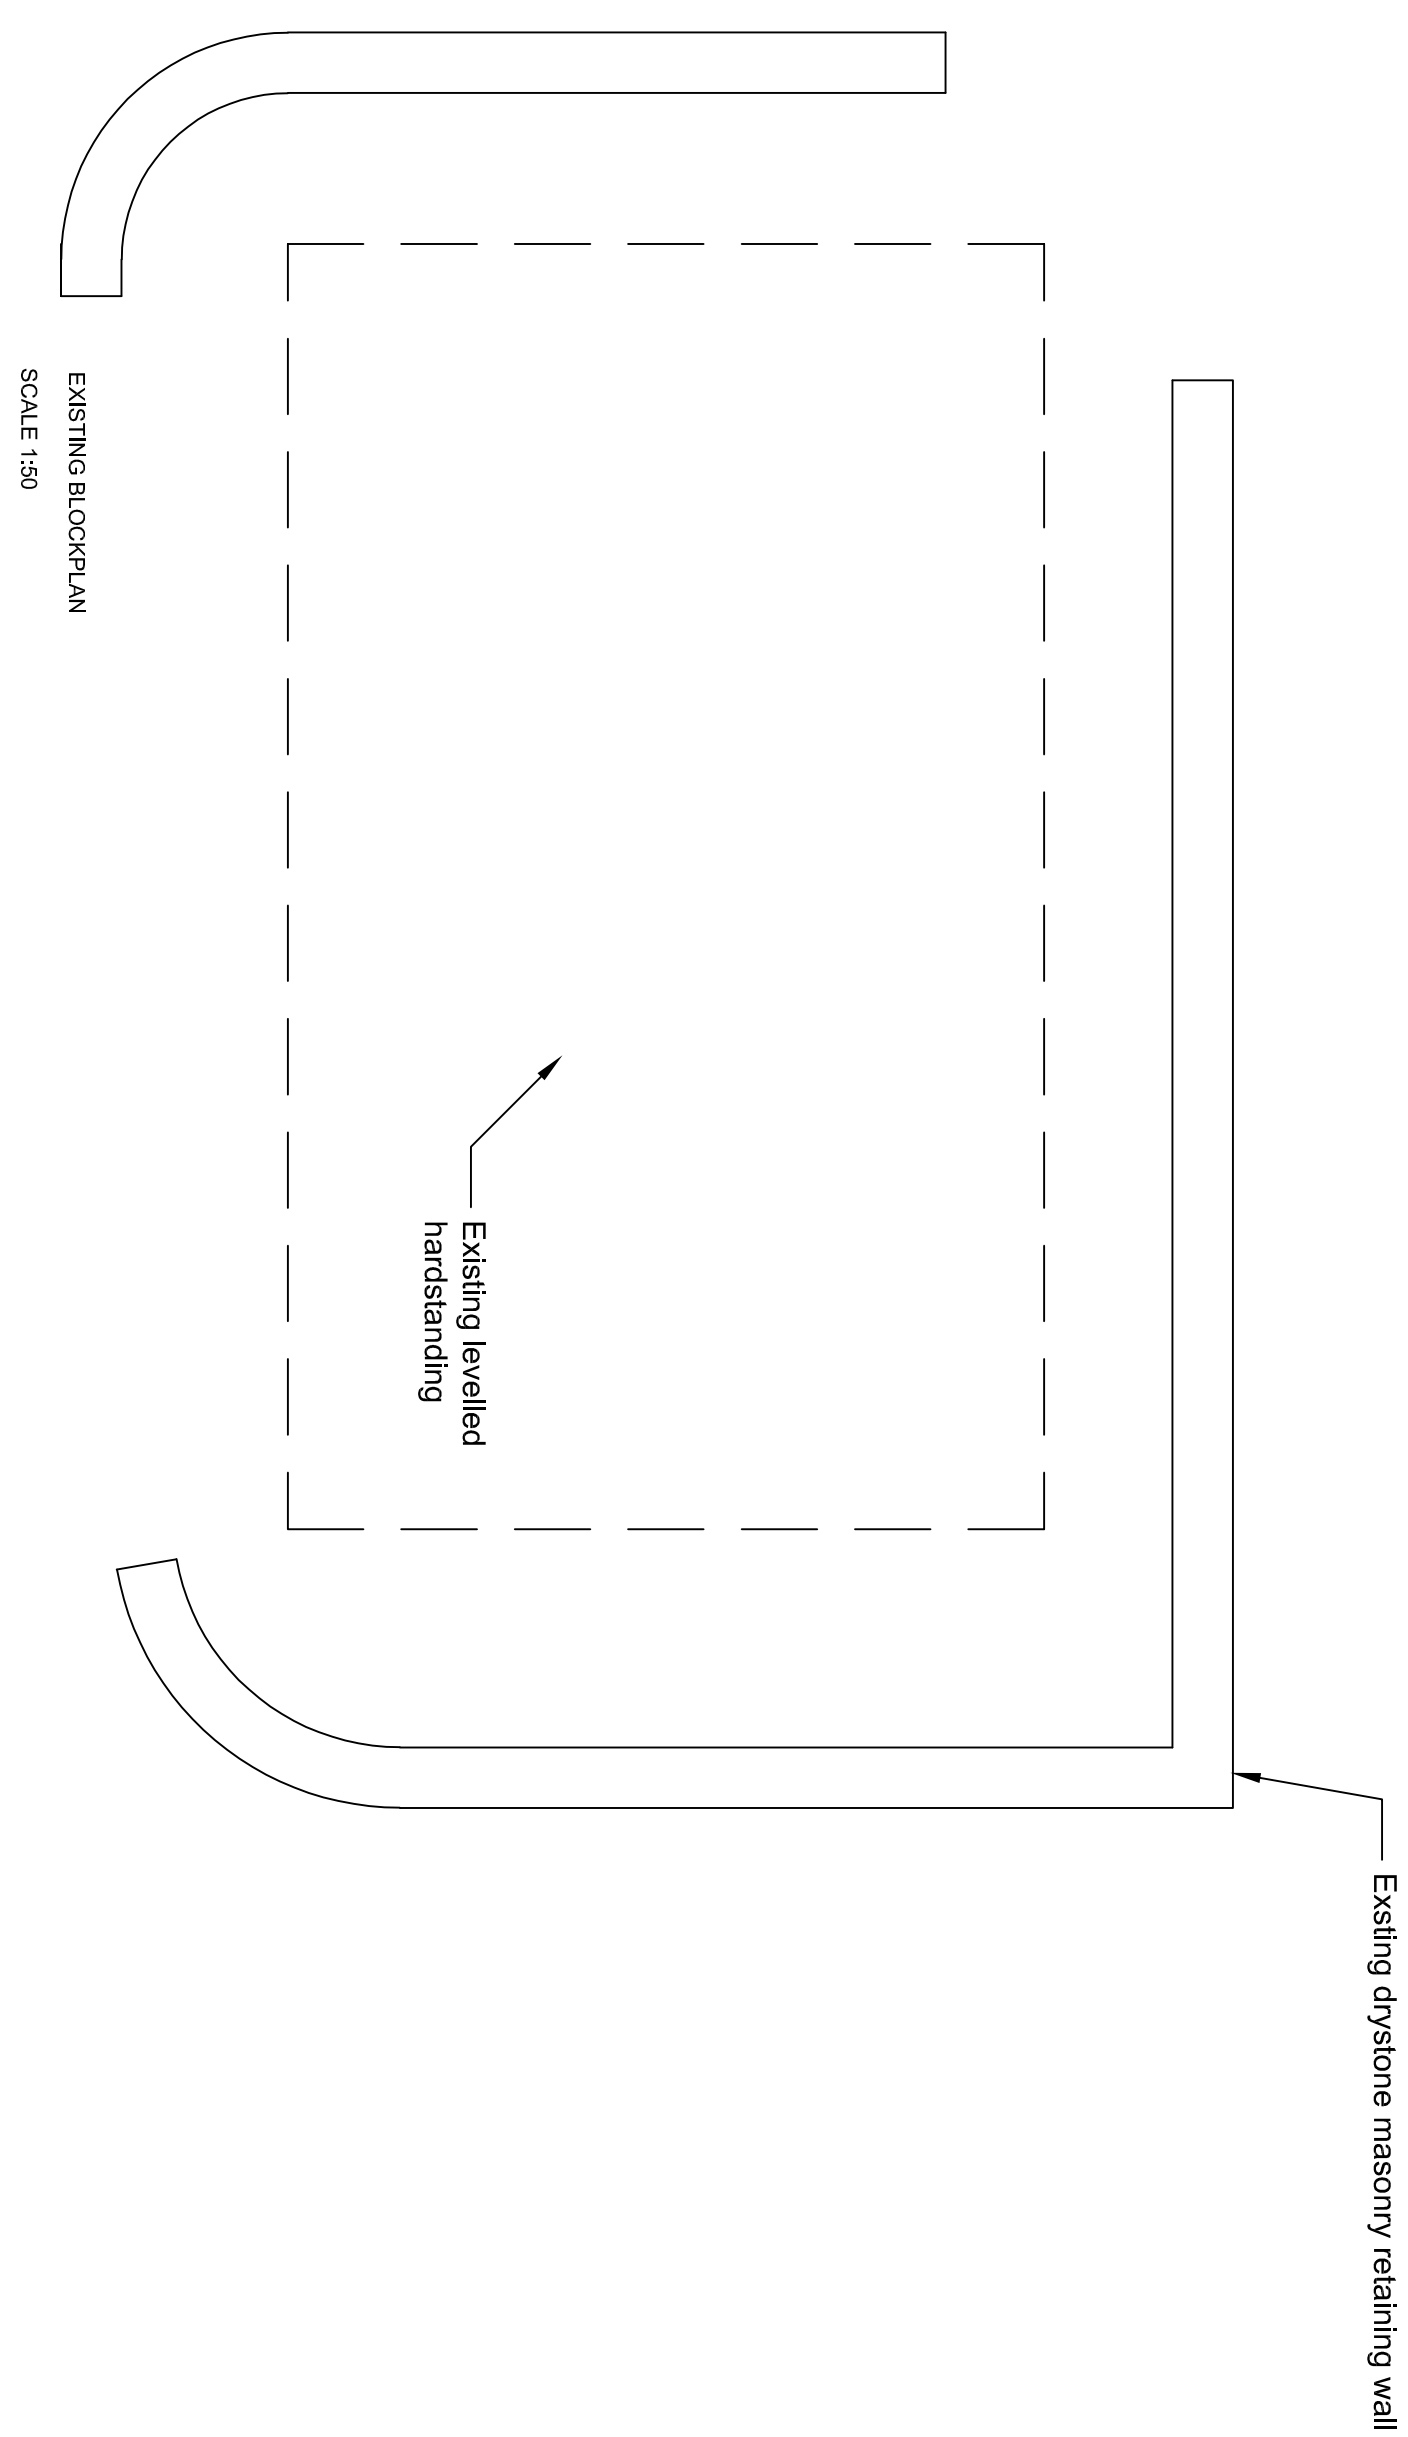


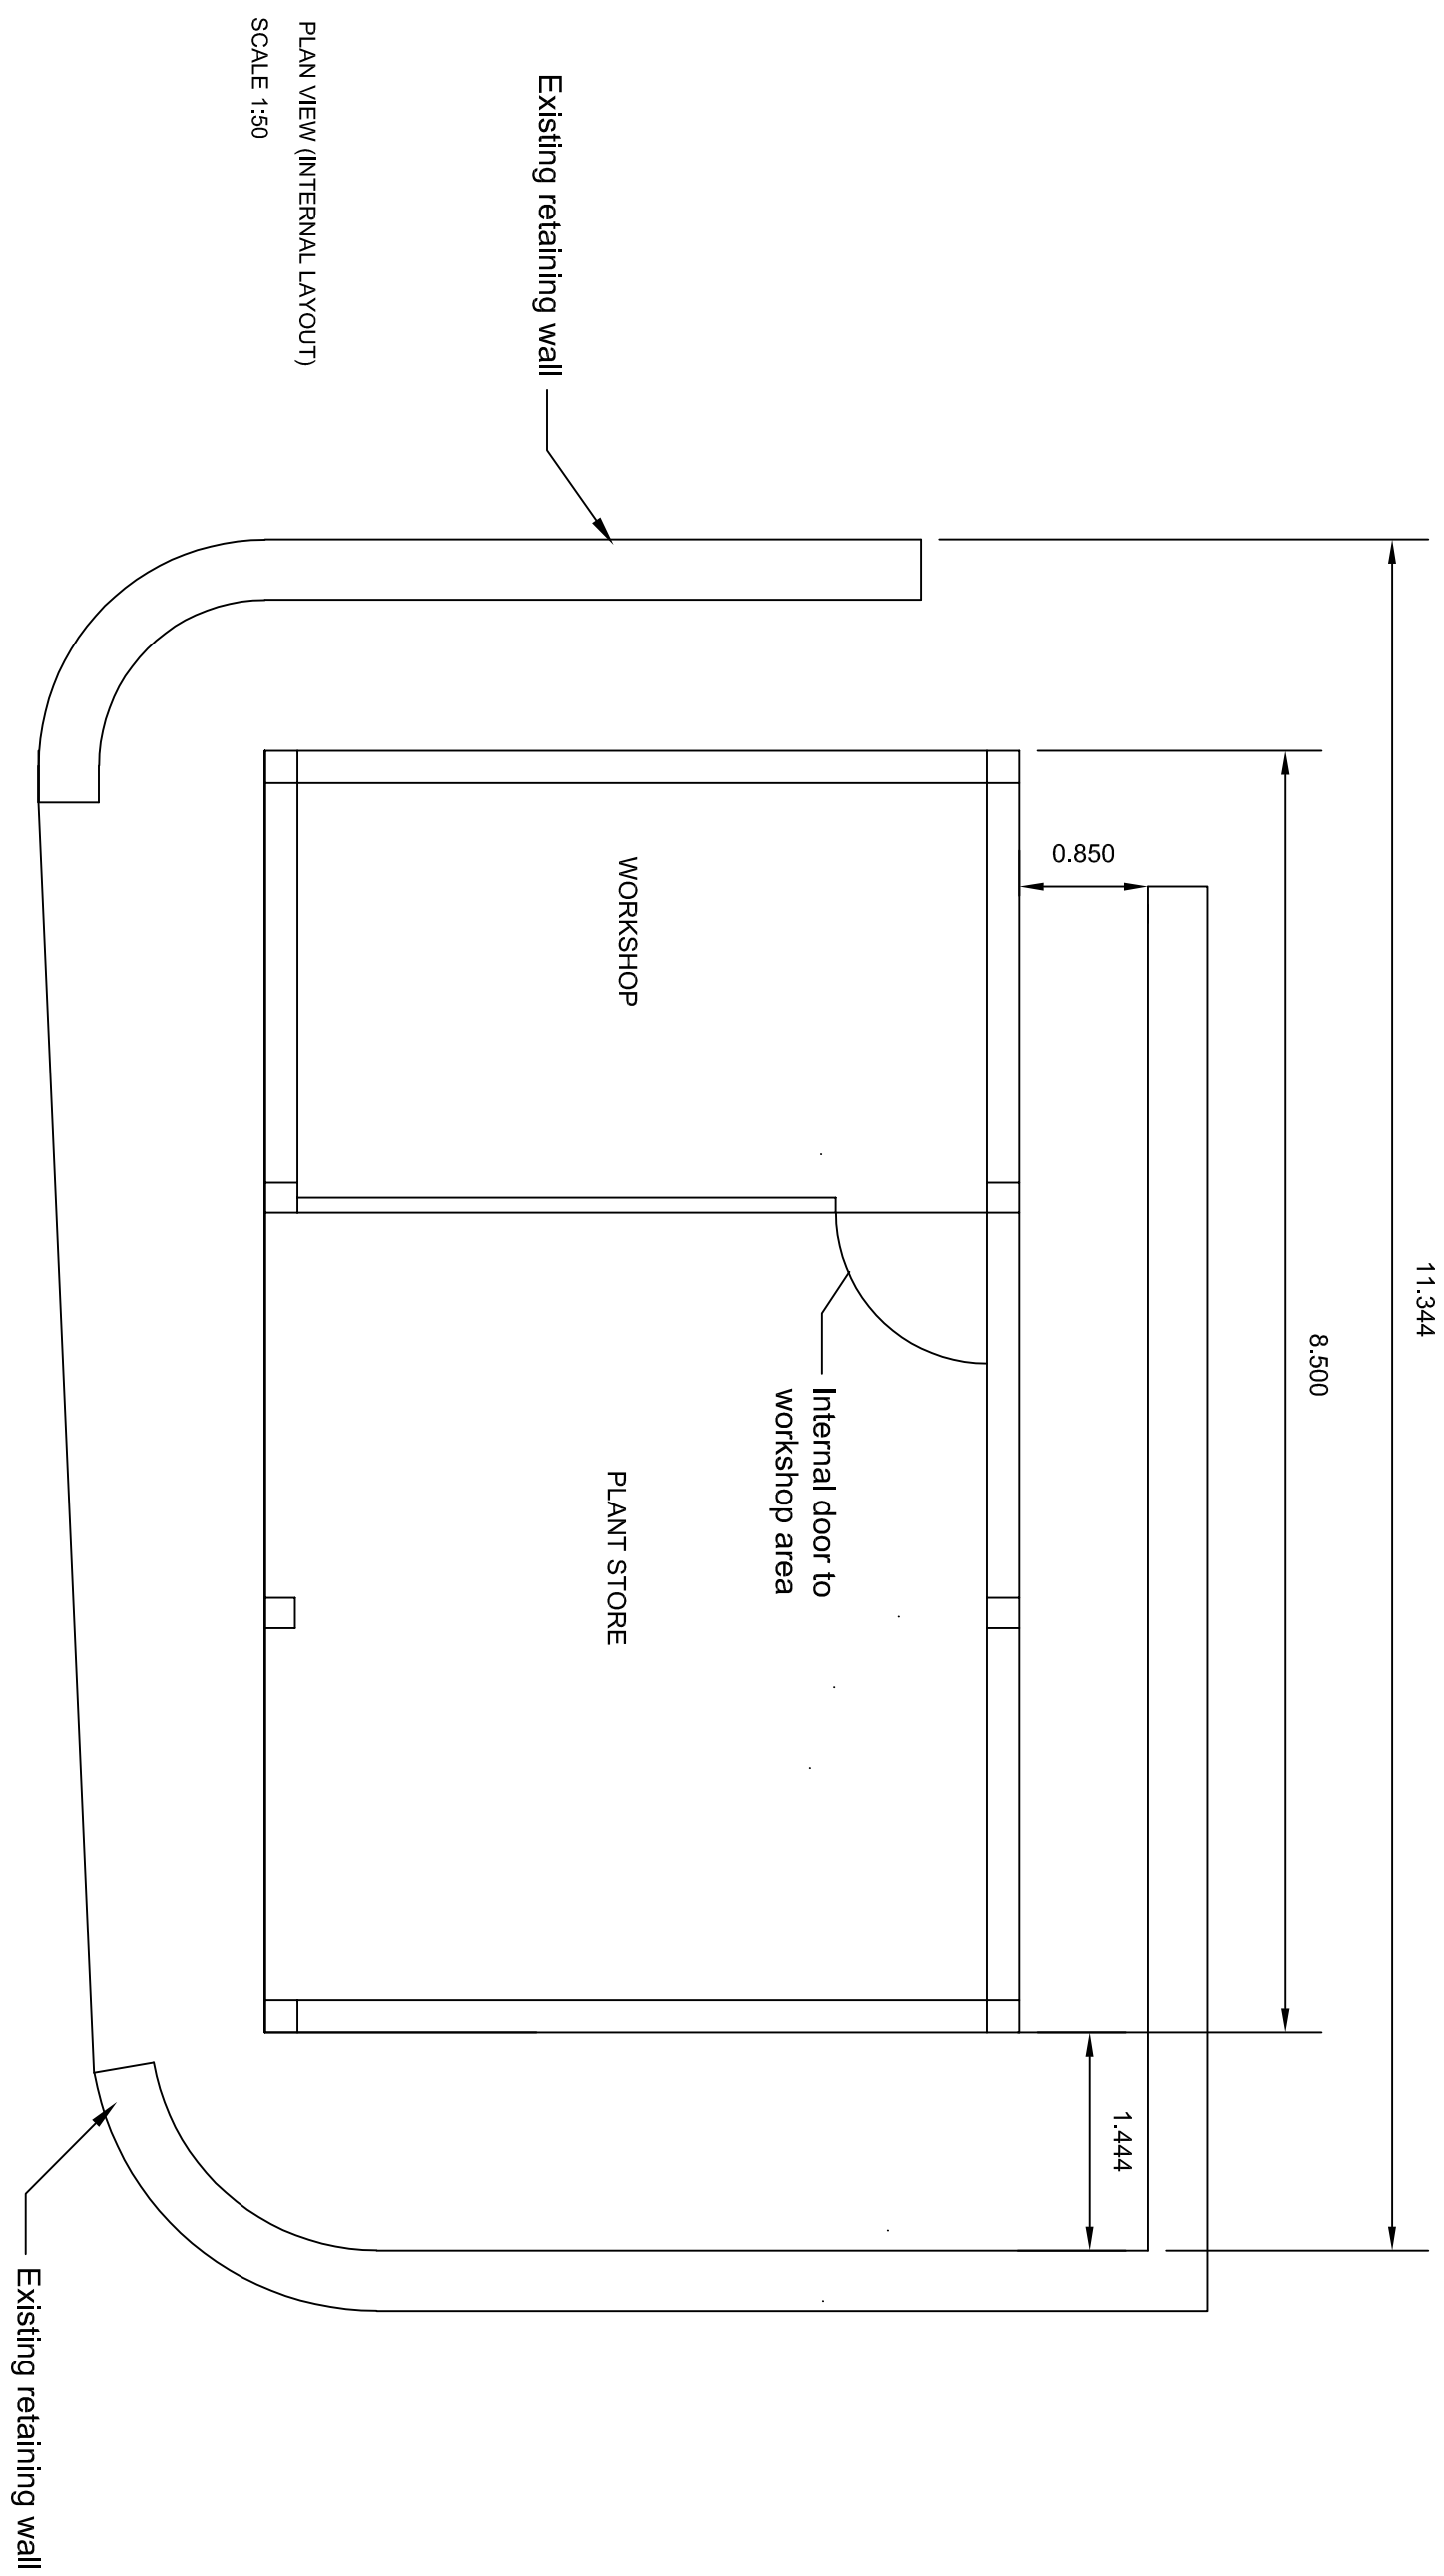

Rev	Details	DY	CH	AP	Date

Project	GELLINUDD FARM OUTBUILDING									
File No.	General Ledger Code:									
Drawn	DH	Checked		Approved						
Date	10.0.12	Date		Date						
Scales	AS SHOWN									