


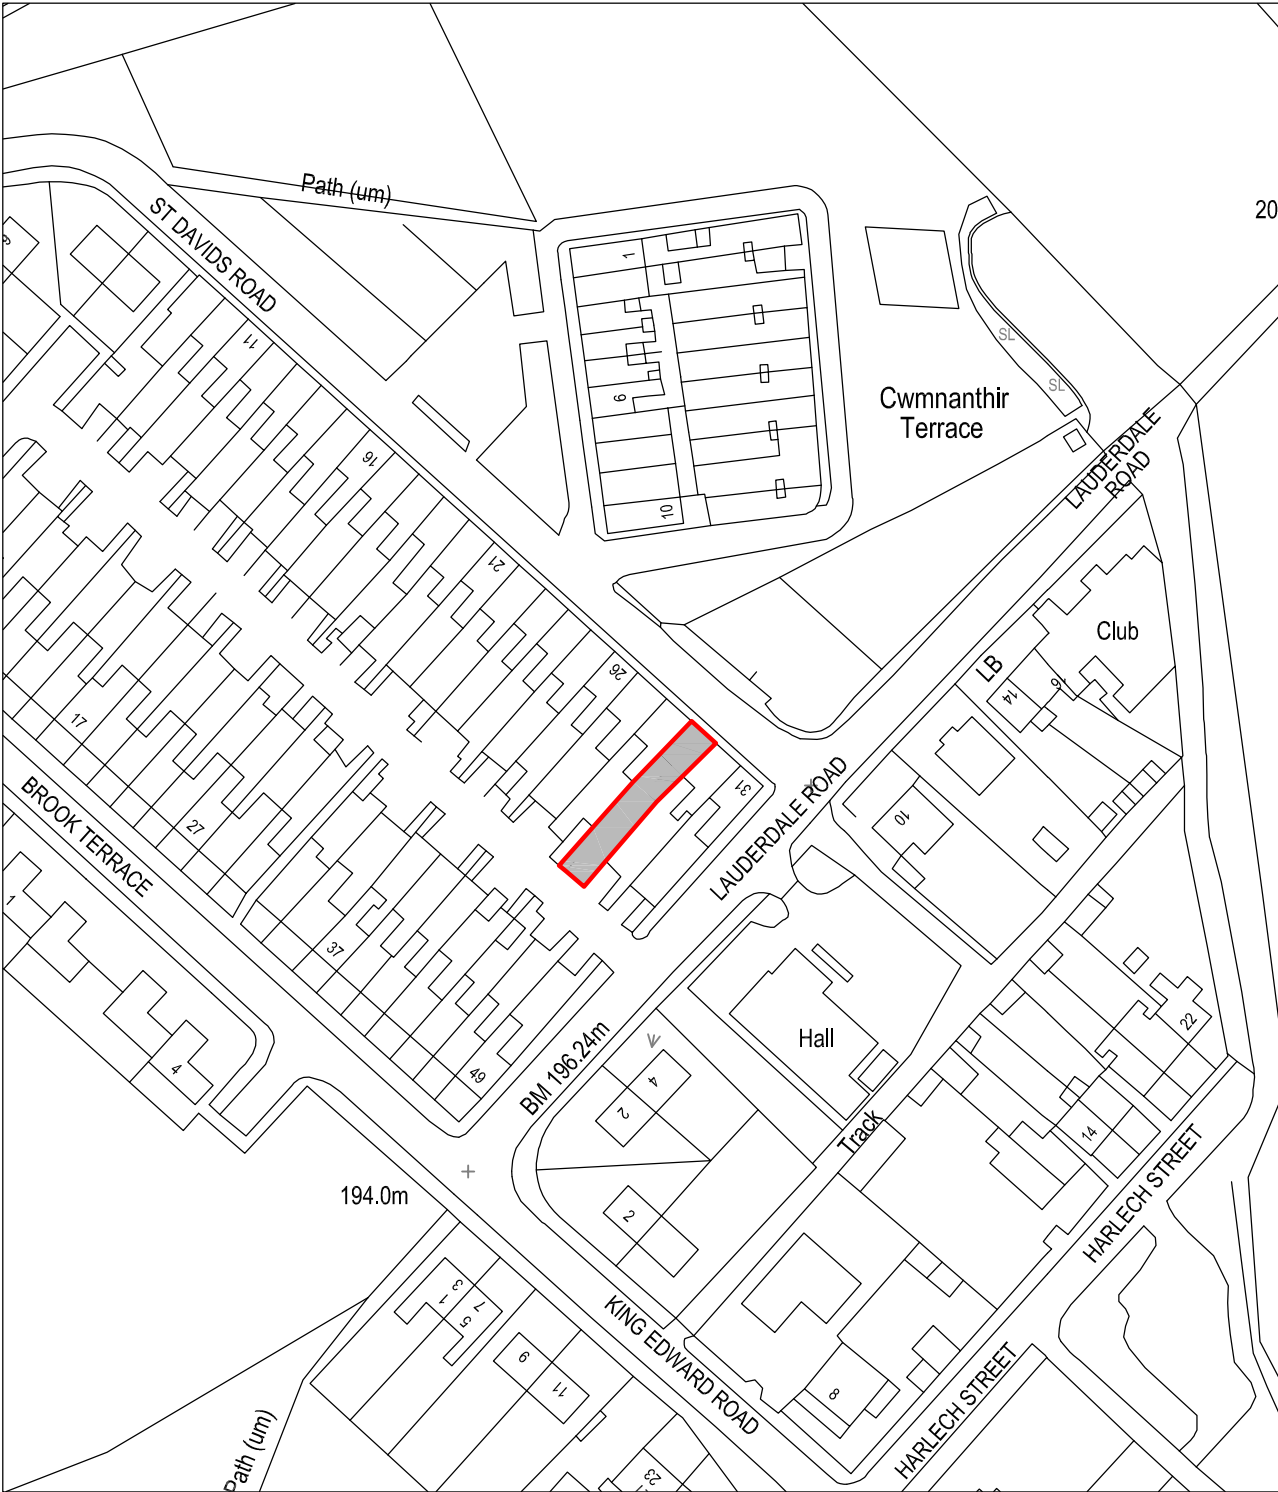

Reproduced from an Ordnance Survey map with the permission of the
Controller of Her Majesty's Stationary Office. Crown Copyright reserved



SITE LOCATION PLAN
Scale 1:1250

 Cwm Planning & Design Ltd. (architectural and Draughting Services)	Client: Mr. & Mrs. M. Howells	Project Title: PROPOSED SINGLE STORY REAR EXTENSION at 29 St Davids Road Taigwaith	General Notes: 1. Do not scale from this drawing, take figured dimensions only. 2. Dimensions are in millimeters unless otherwise stated. Drawing Issue: PLANNING	Drawing Title: SITE LOCATION PLAN	
				Drawing No: 001	Revision:
				Date: 14-08-2020	Revised:
				Scale(s): 1:1250	Paper Size: A4