
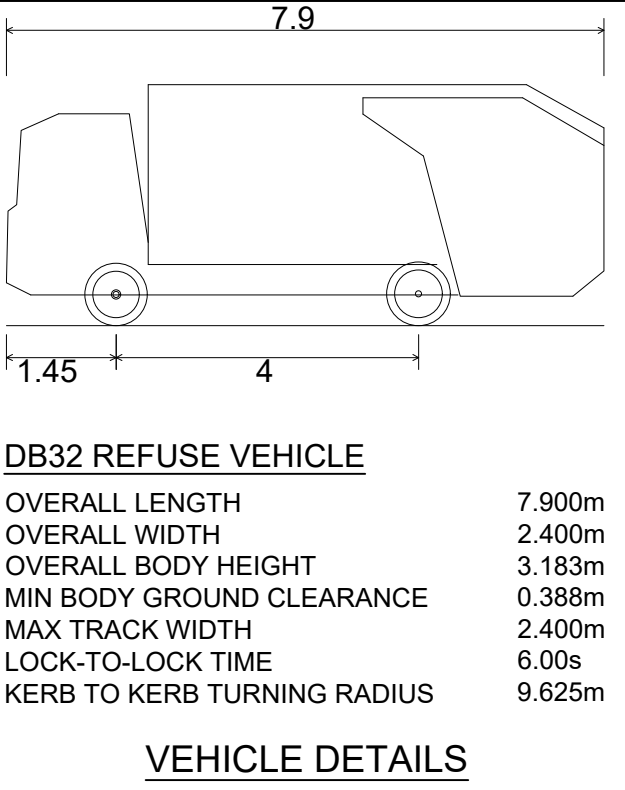
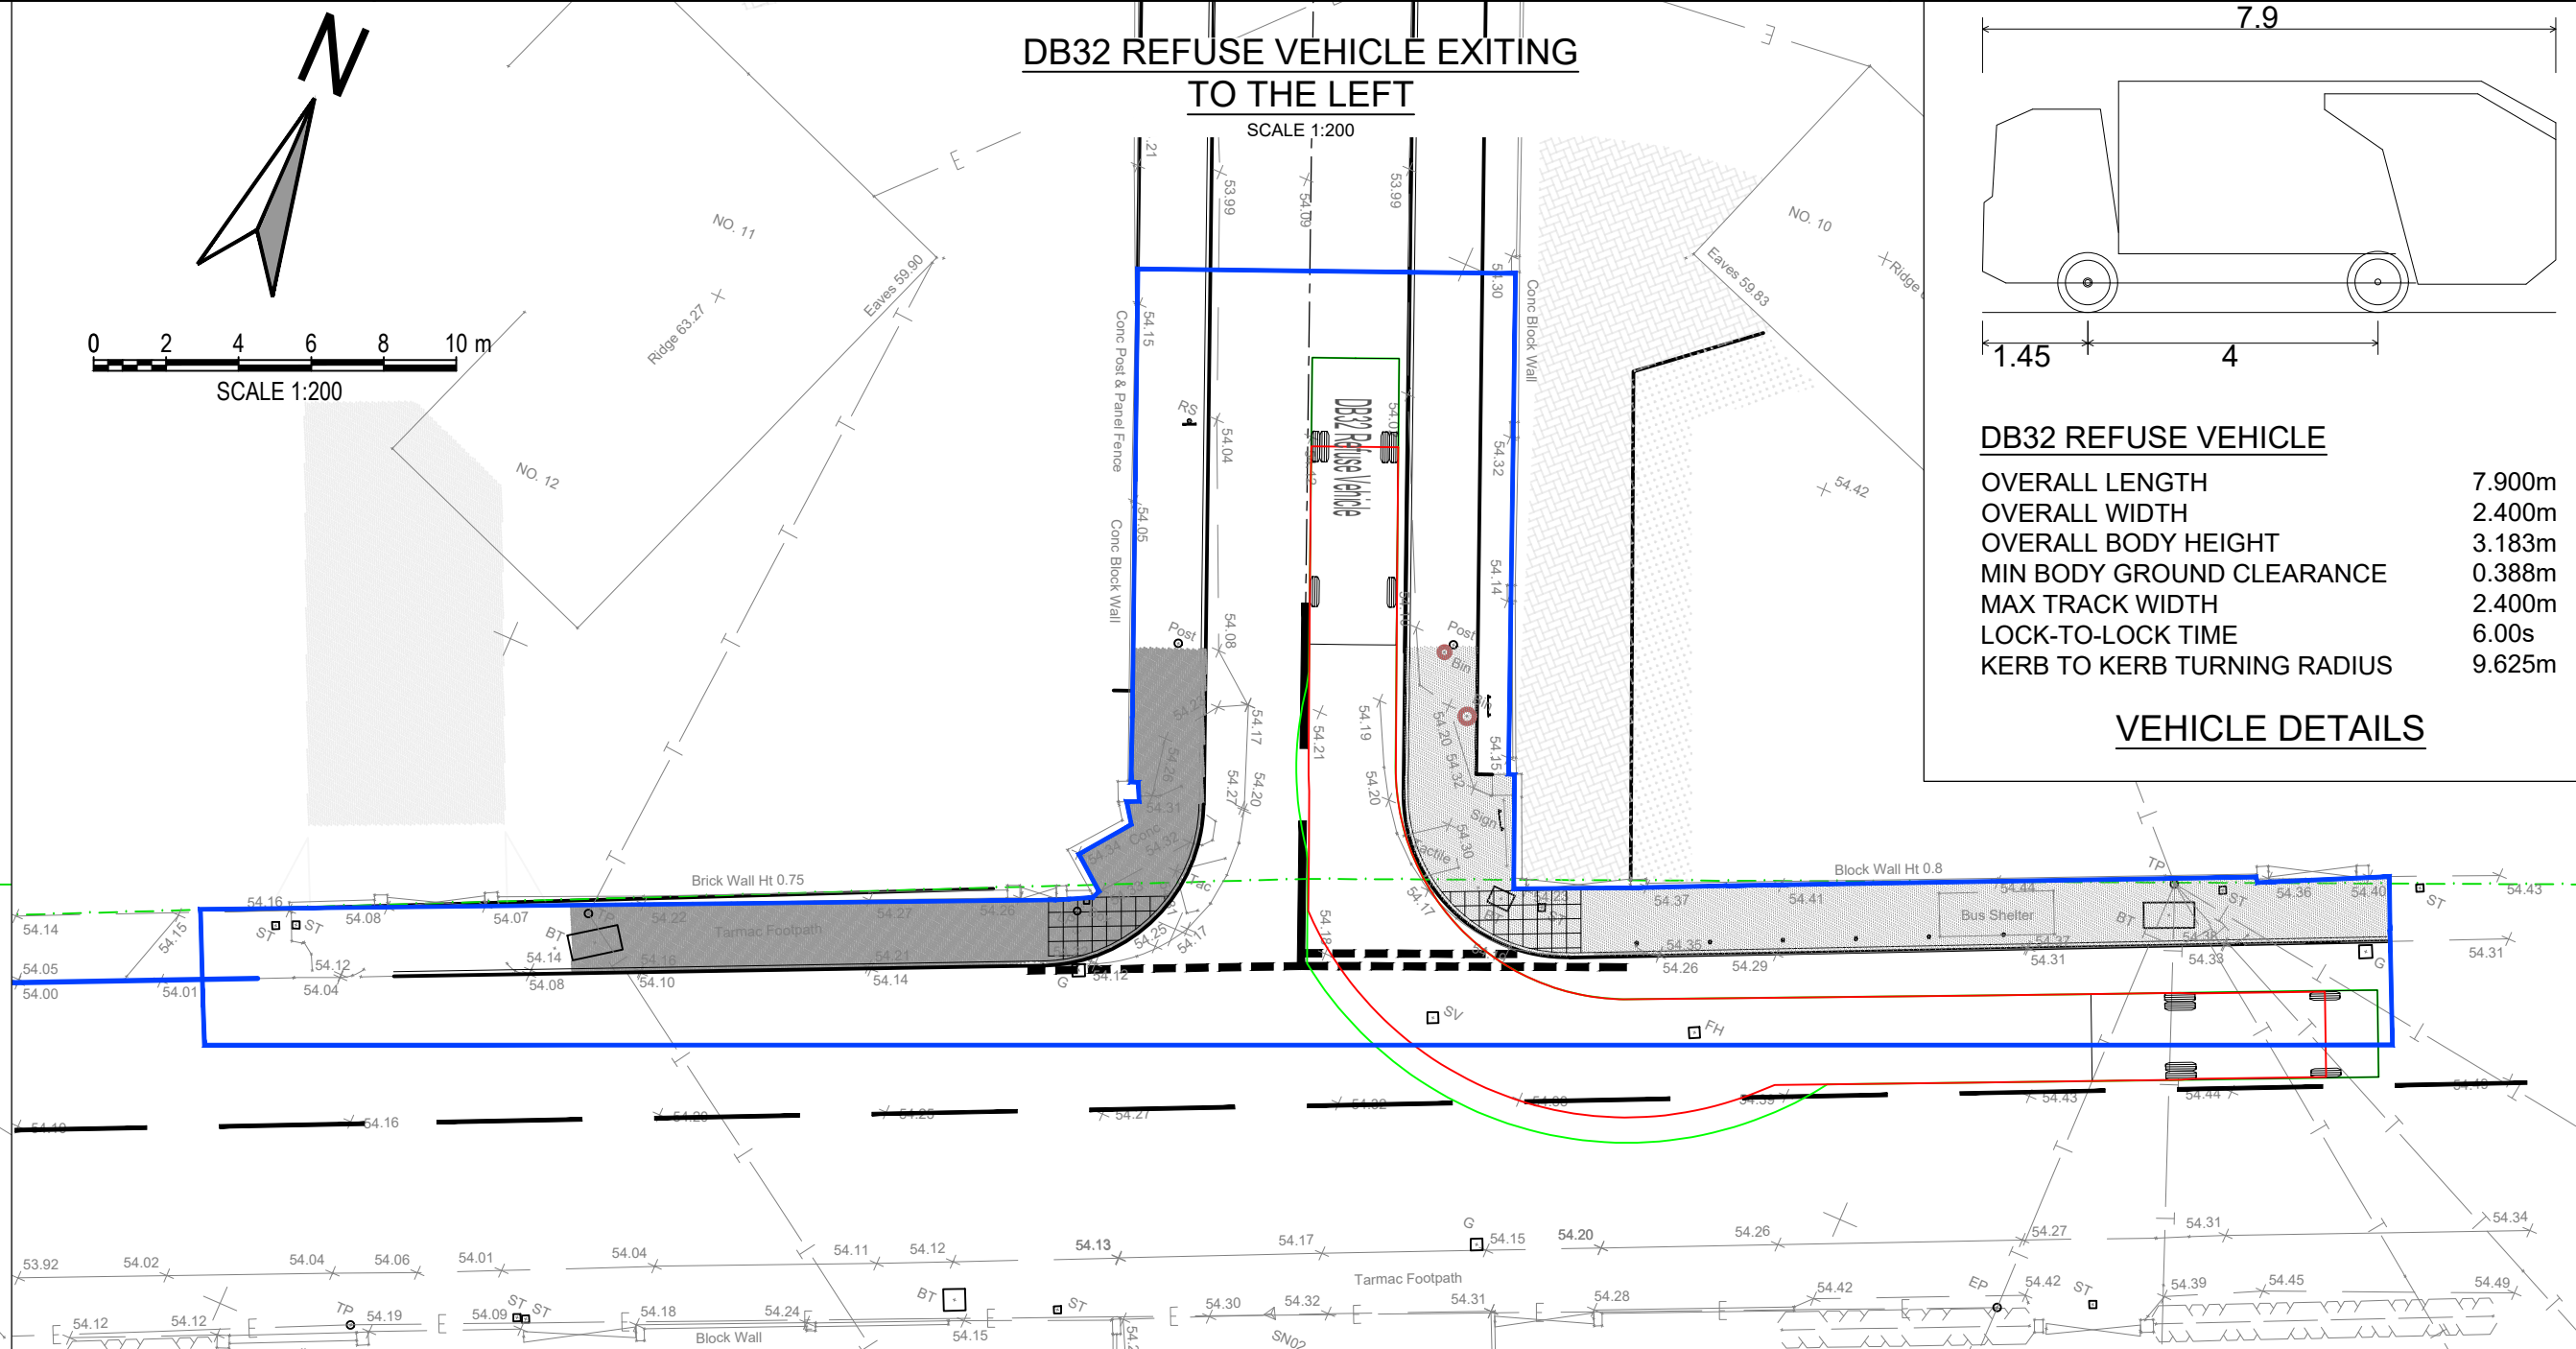


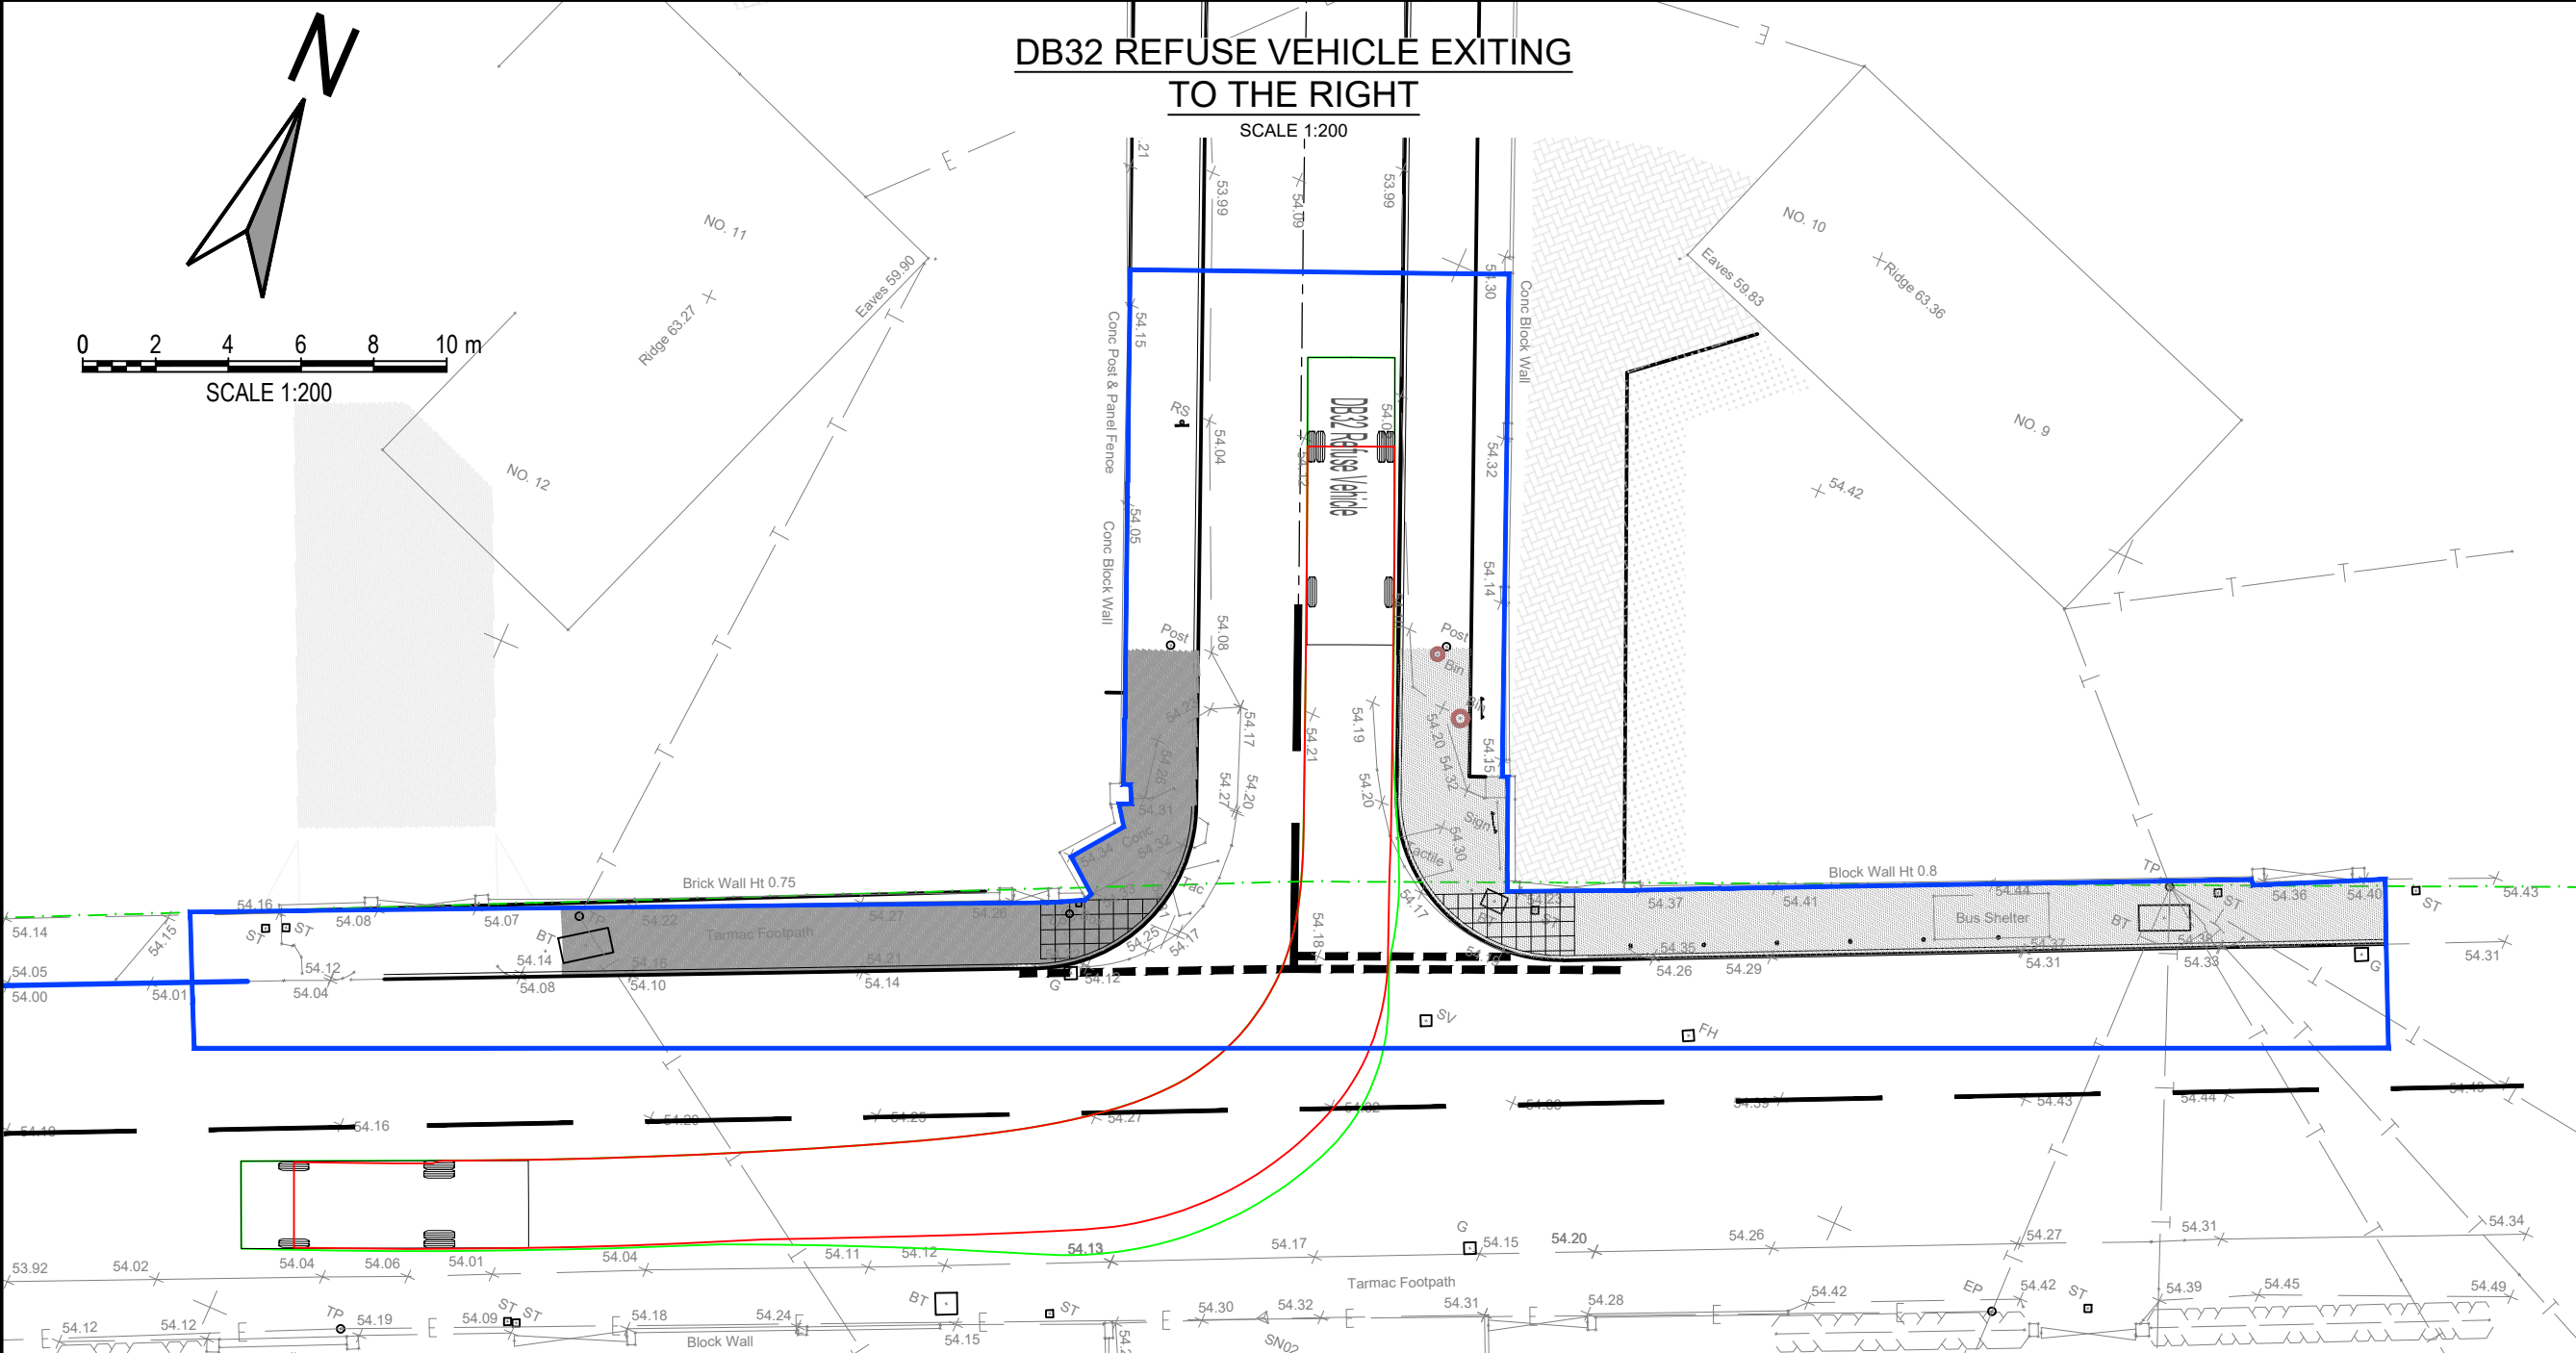




- GENERAL NOTES:
- ALL DIMENSIONS ARE IN MILLIMETRES UNLESS NOTED OTHERWISE.
 - ALL LEVELS ARE SHOWN IN METRES UNLESS NOTED OTHERWISE.
 - DO NOT SCALE FROM THE DRAWING. USE FIGURED DIMENSIONS ONLY.
 - ANY DISCREPANCIES TO BE REPORTED IMMEDIATELY TO THE ENGINEER.
 - THIS DRAWING TO BE READ IN CONJUNCTION WITH ALL RELEVANT ARCHITECTS, ENGINEERS, SUBCONTRACTORS AND SPECIALISTS DRAWINGS AND SPECIFICATIONS.
 - SERVICES HAVE NOT BEEN SHOWN BUT WILL BE PRESENT. THE CONTRACTOR IS TO LIAISE WITH ALL RELEVANT STATUTORY AUTHORITIES PRIOR TO THE COMMENCEMENT OF ANY WORK.

ADOPTABLE HIGHWAY LEGEND




— LIMIT OF SECTION S278 WORKS

VEHICLE TRACKING KEY

— WHEEL LINE
— BODY LINE

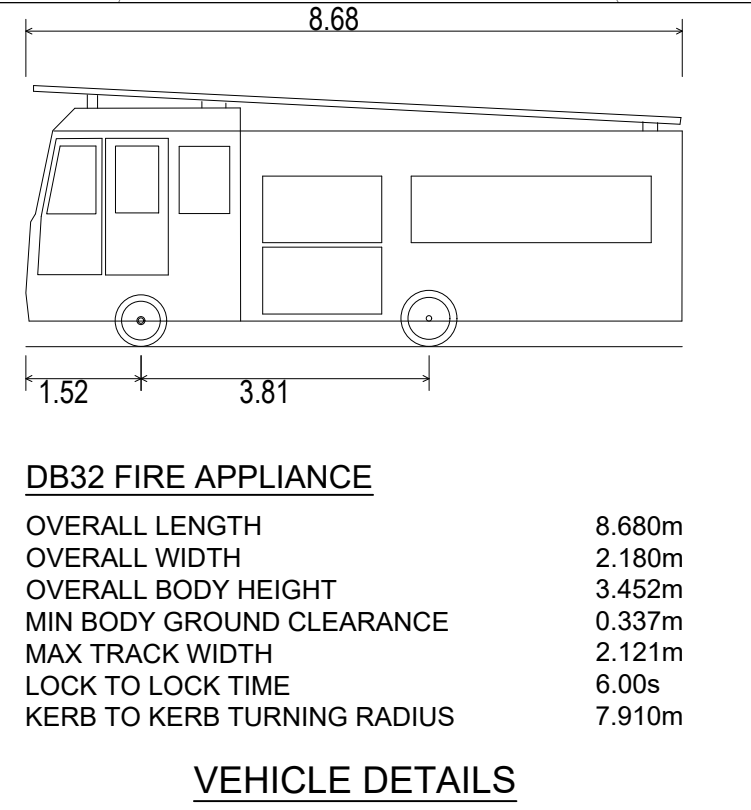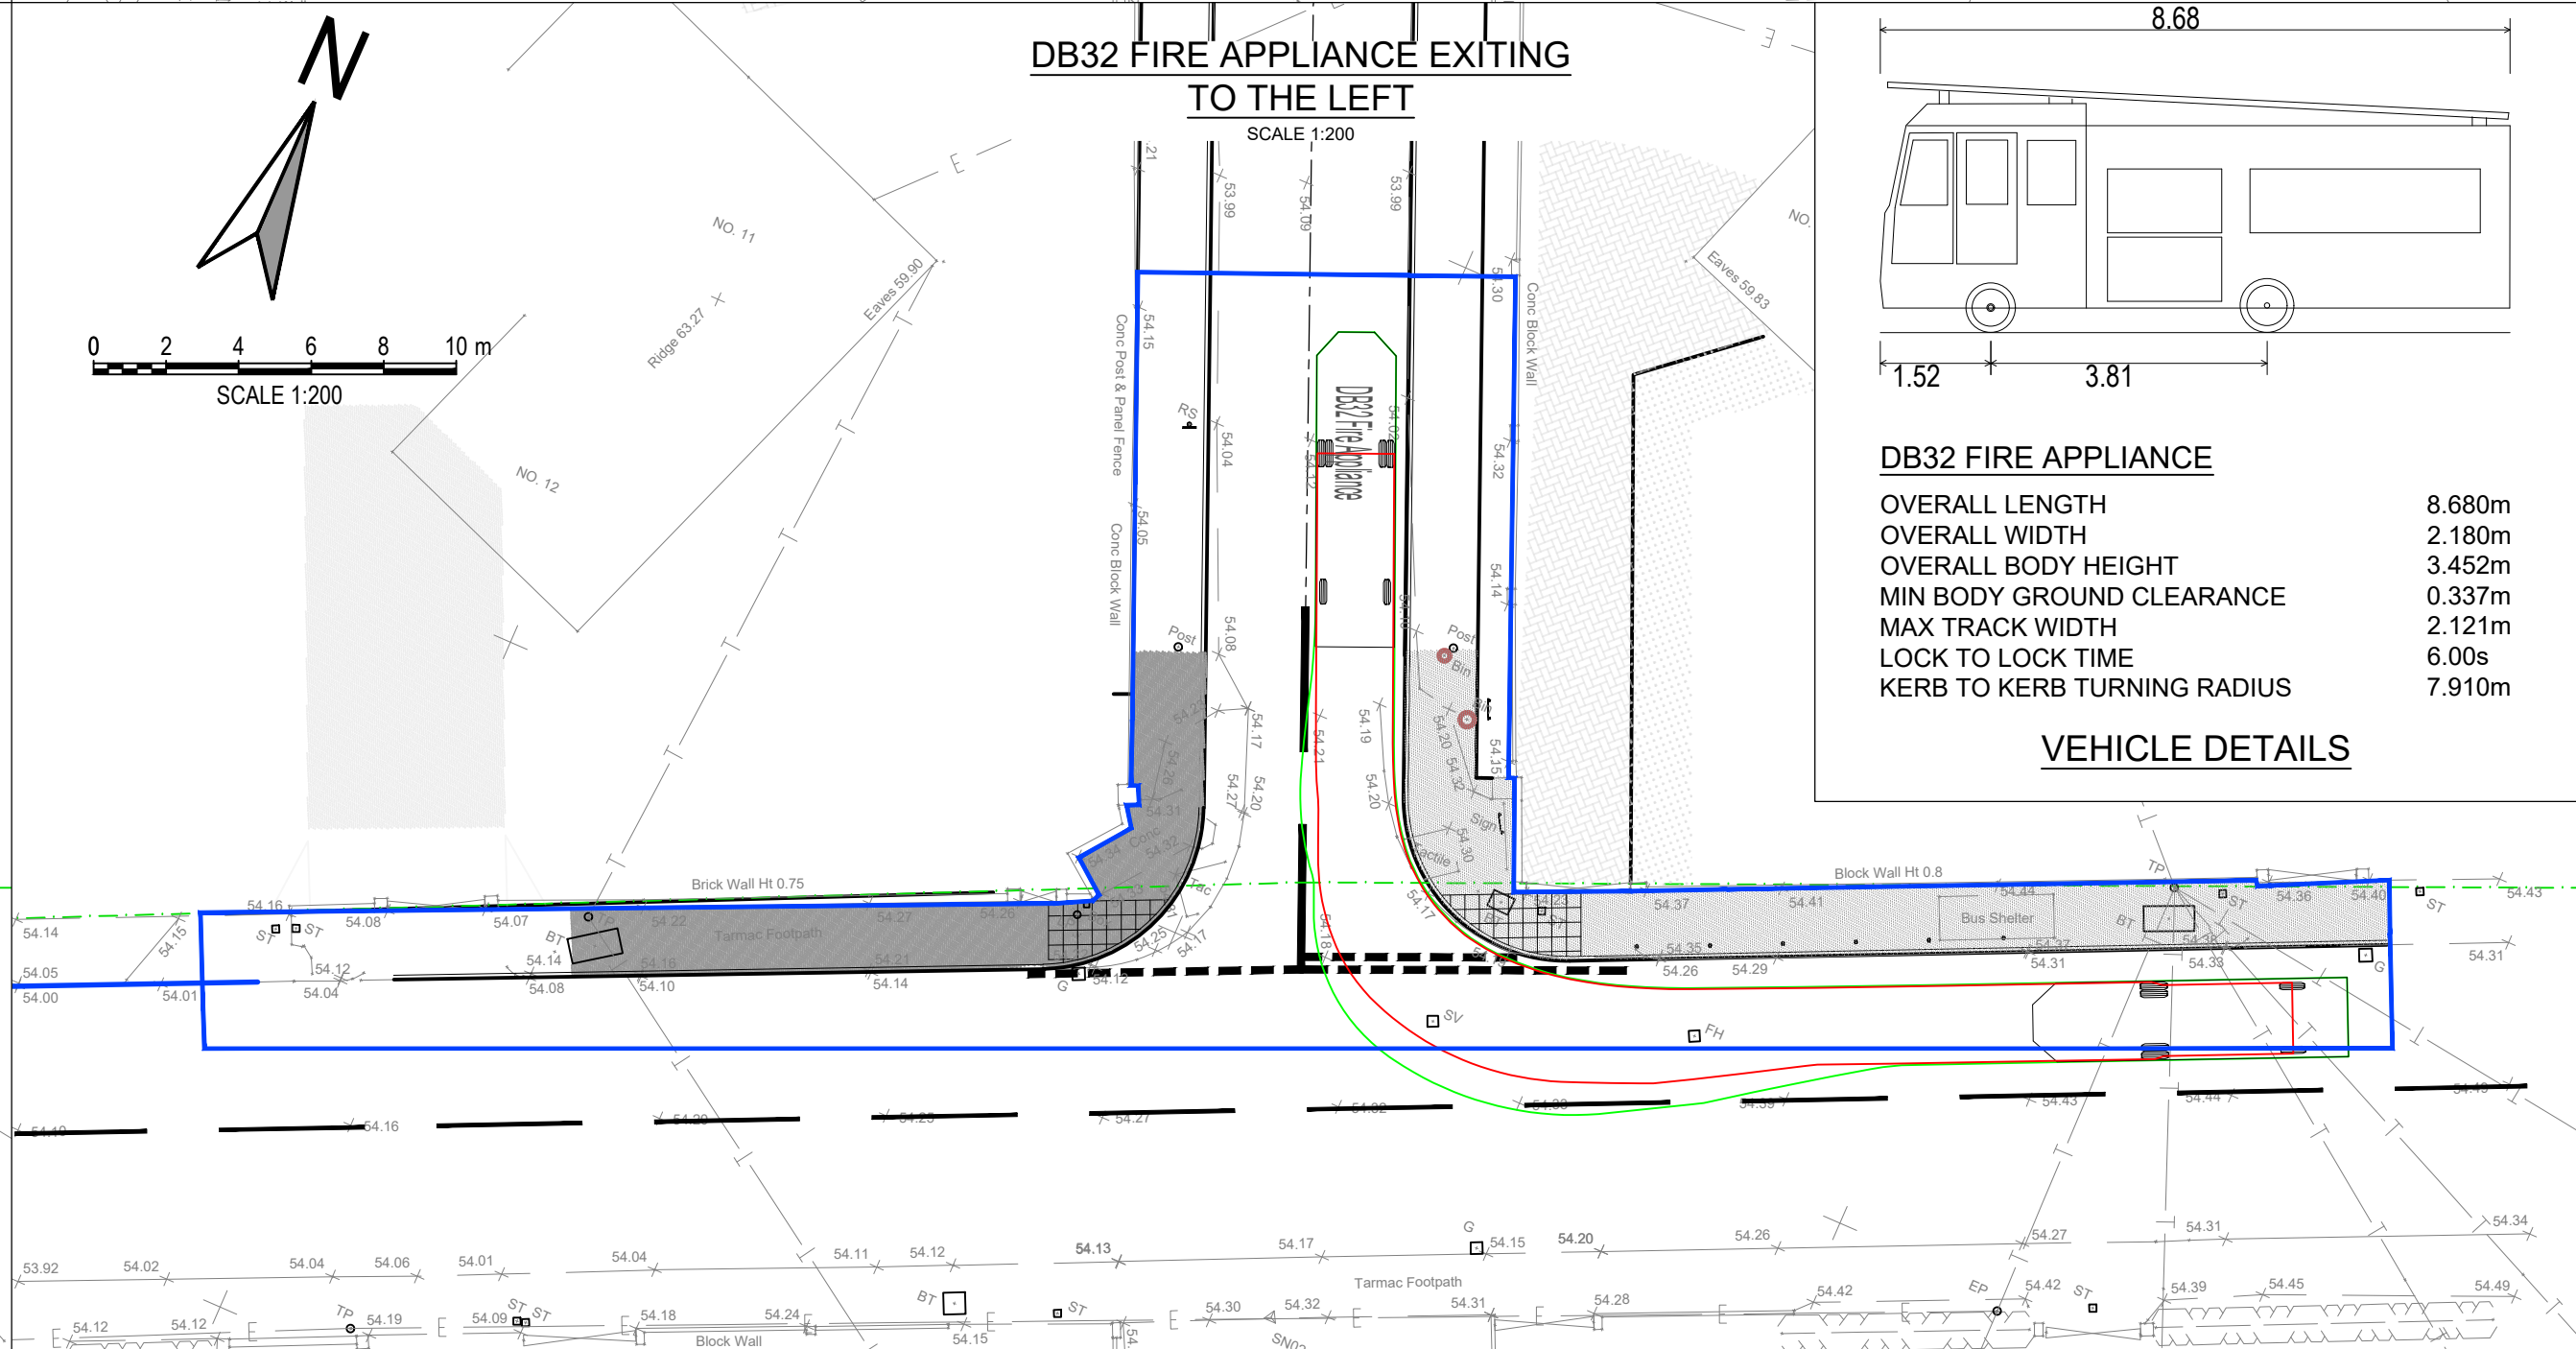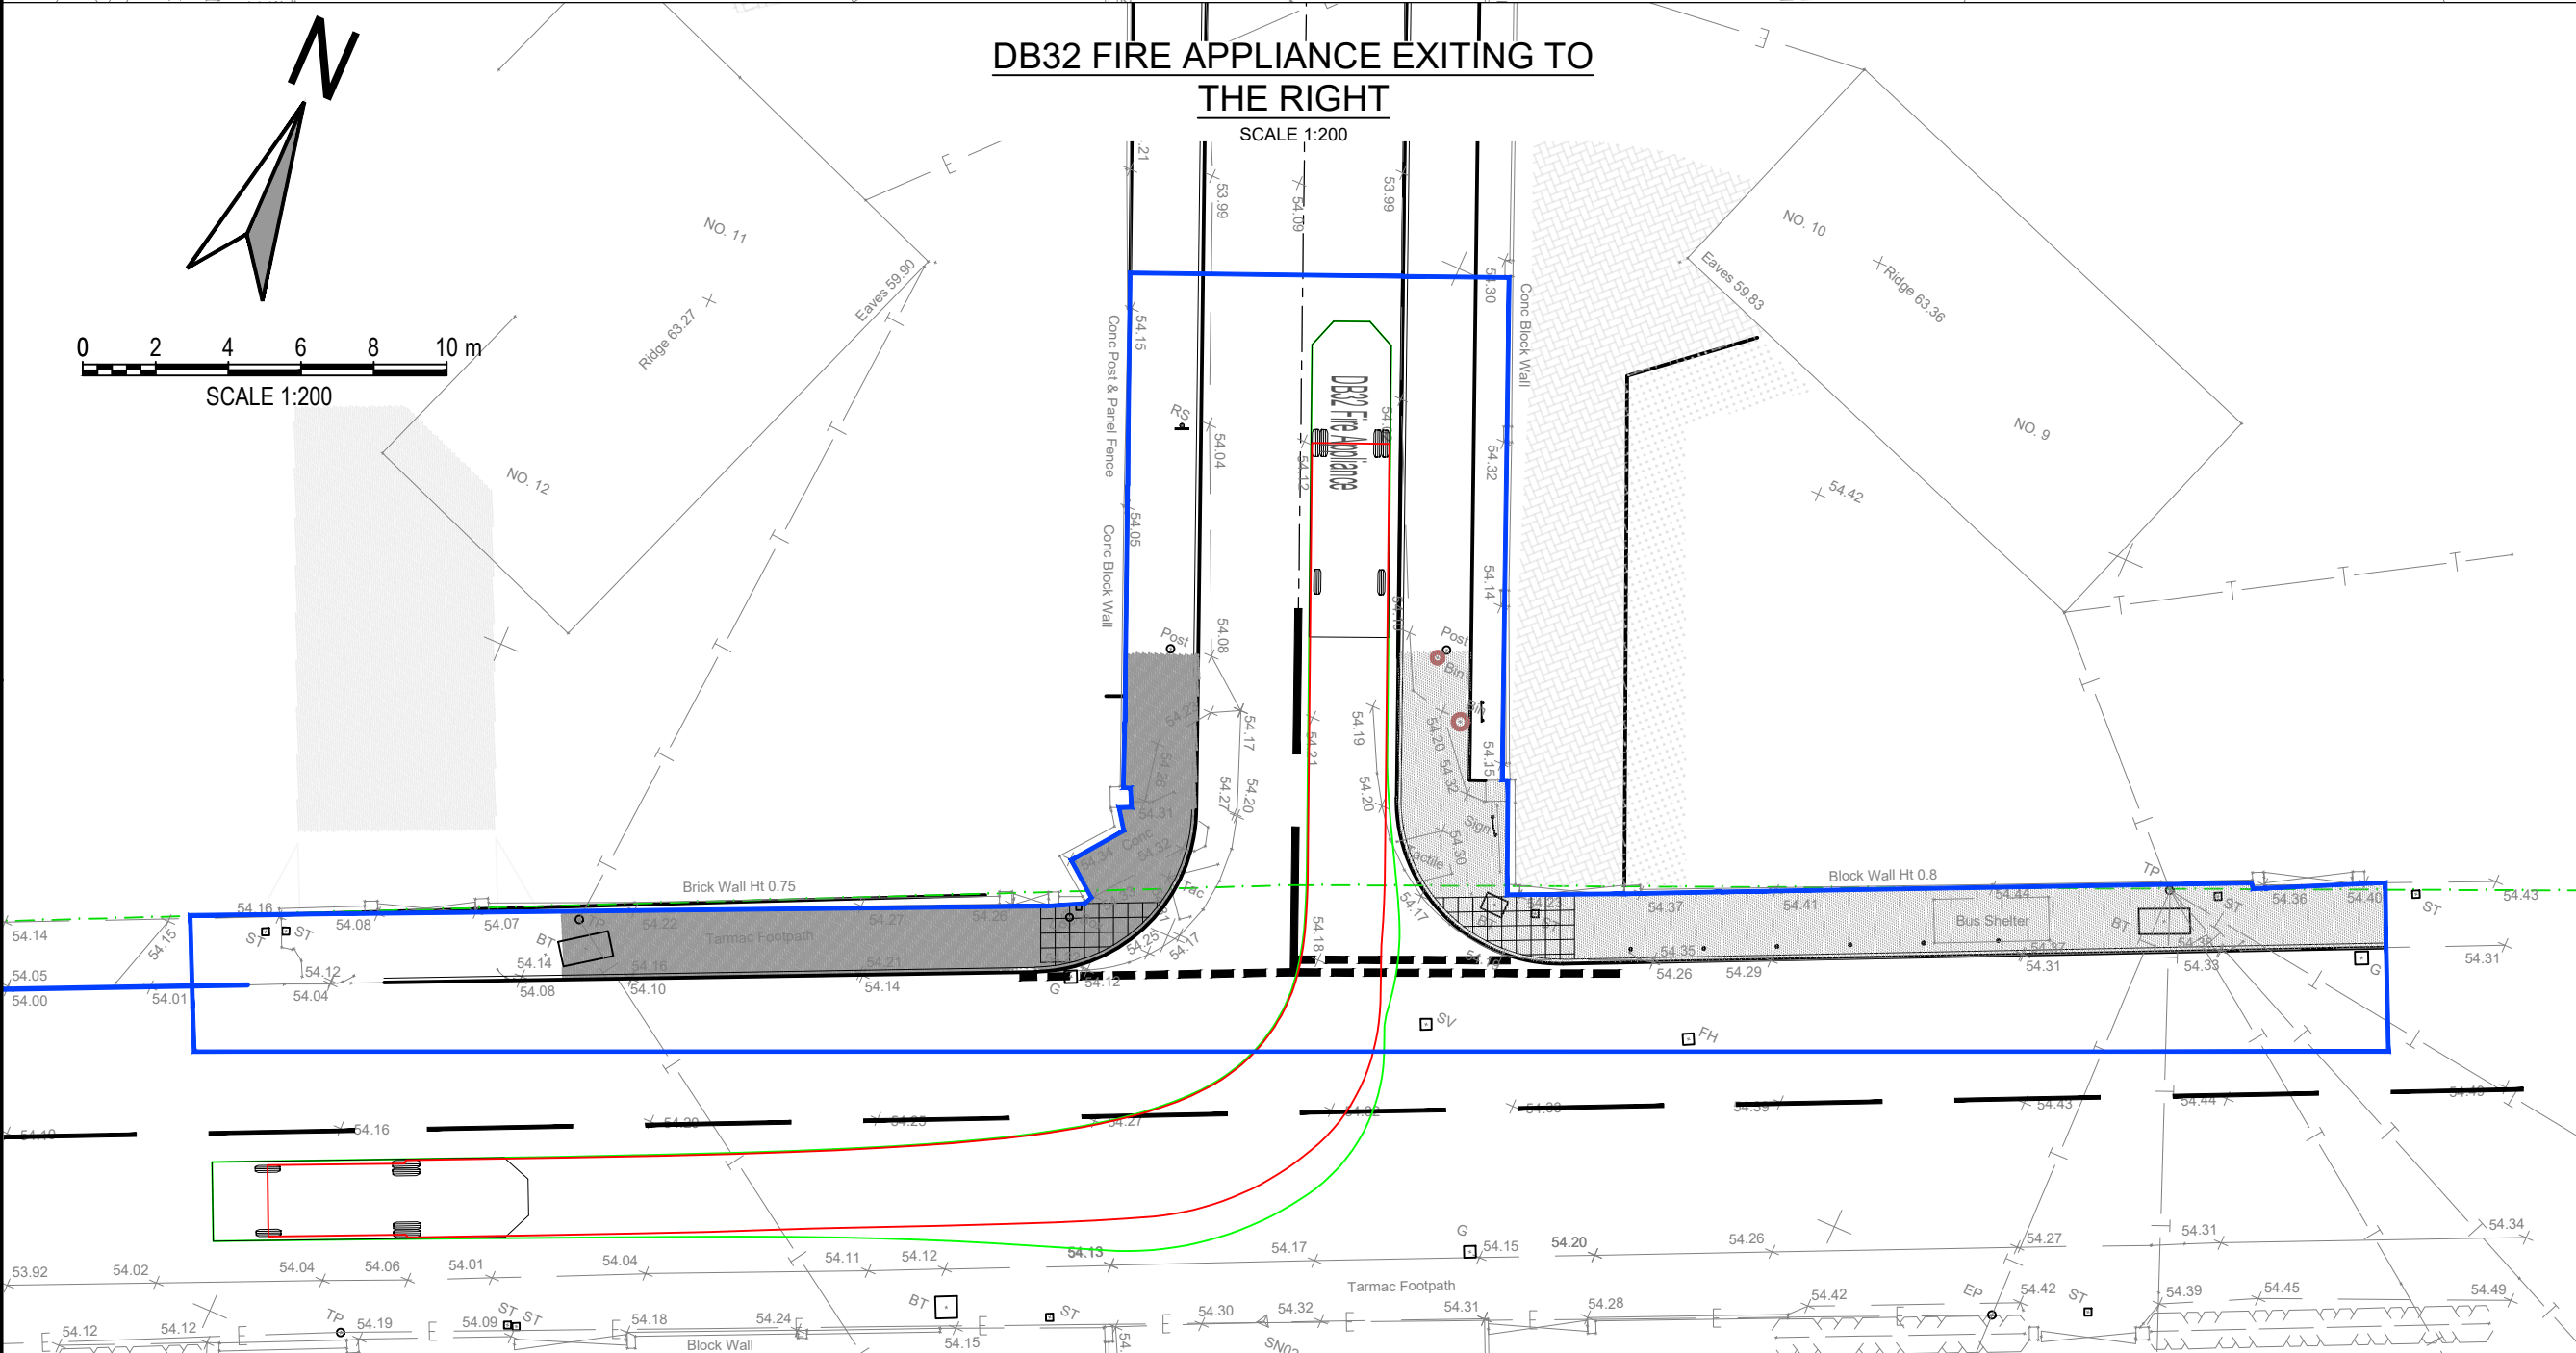

Issue for Approval

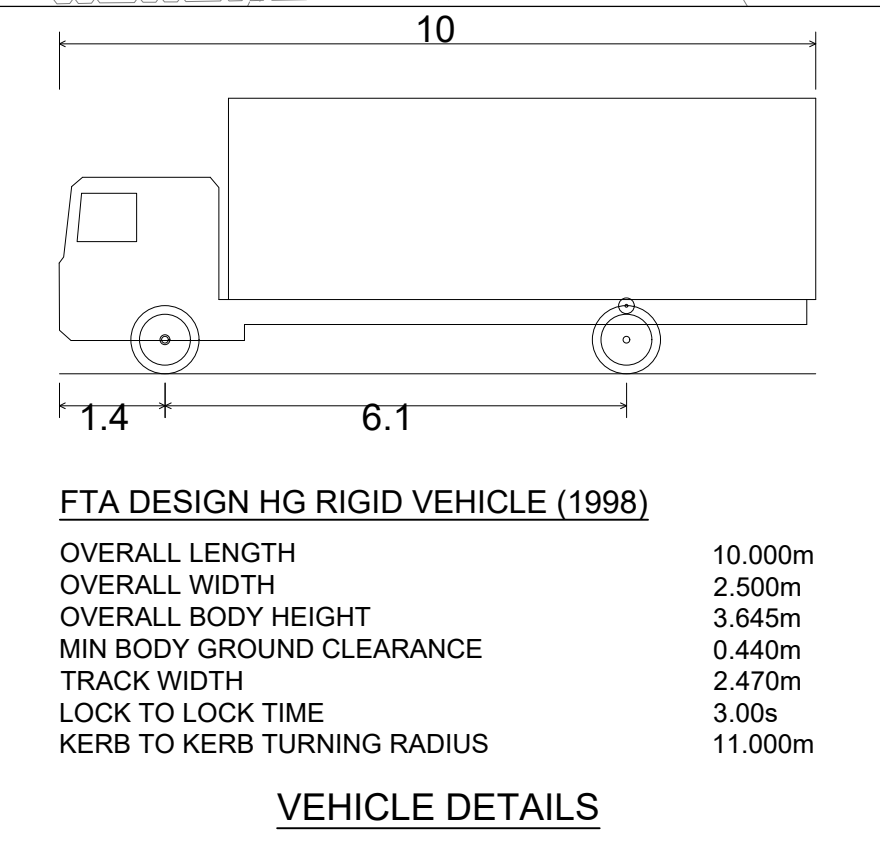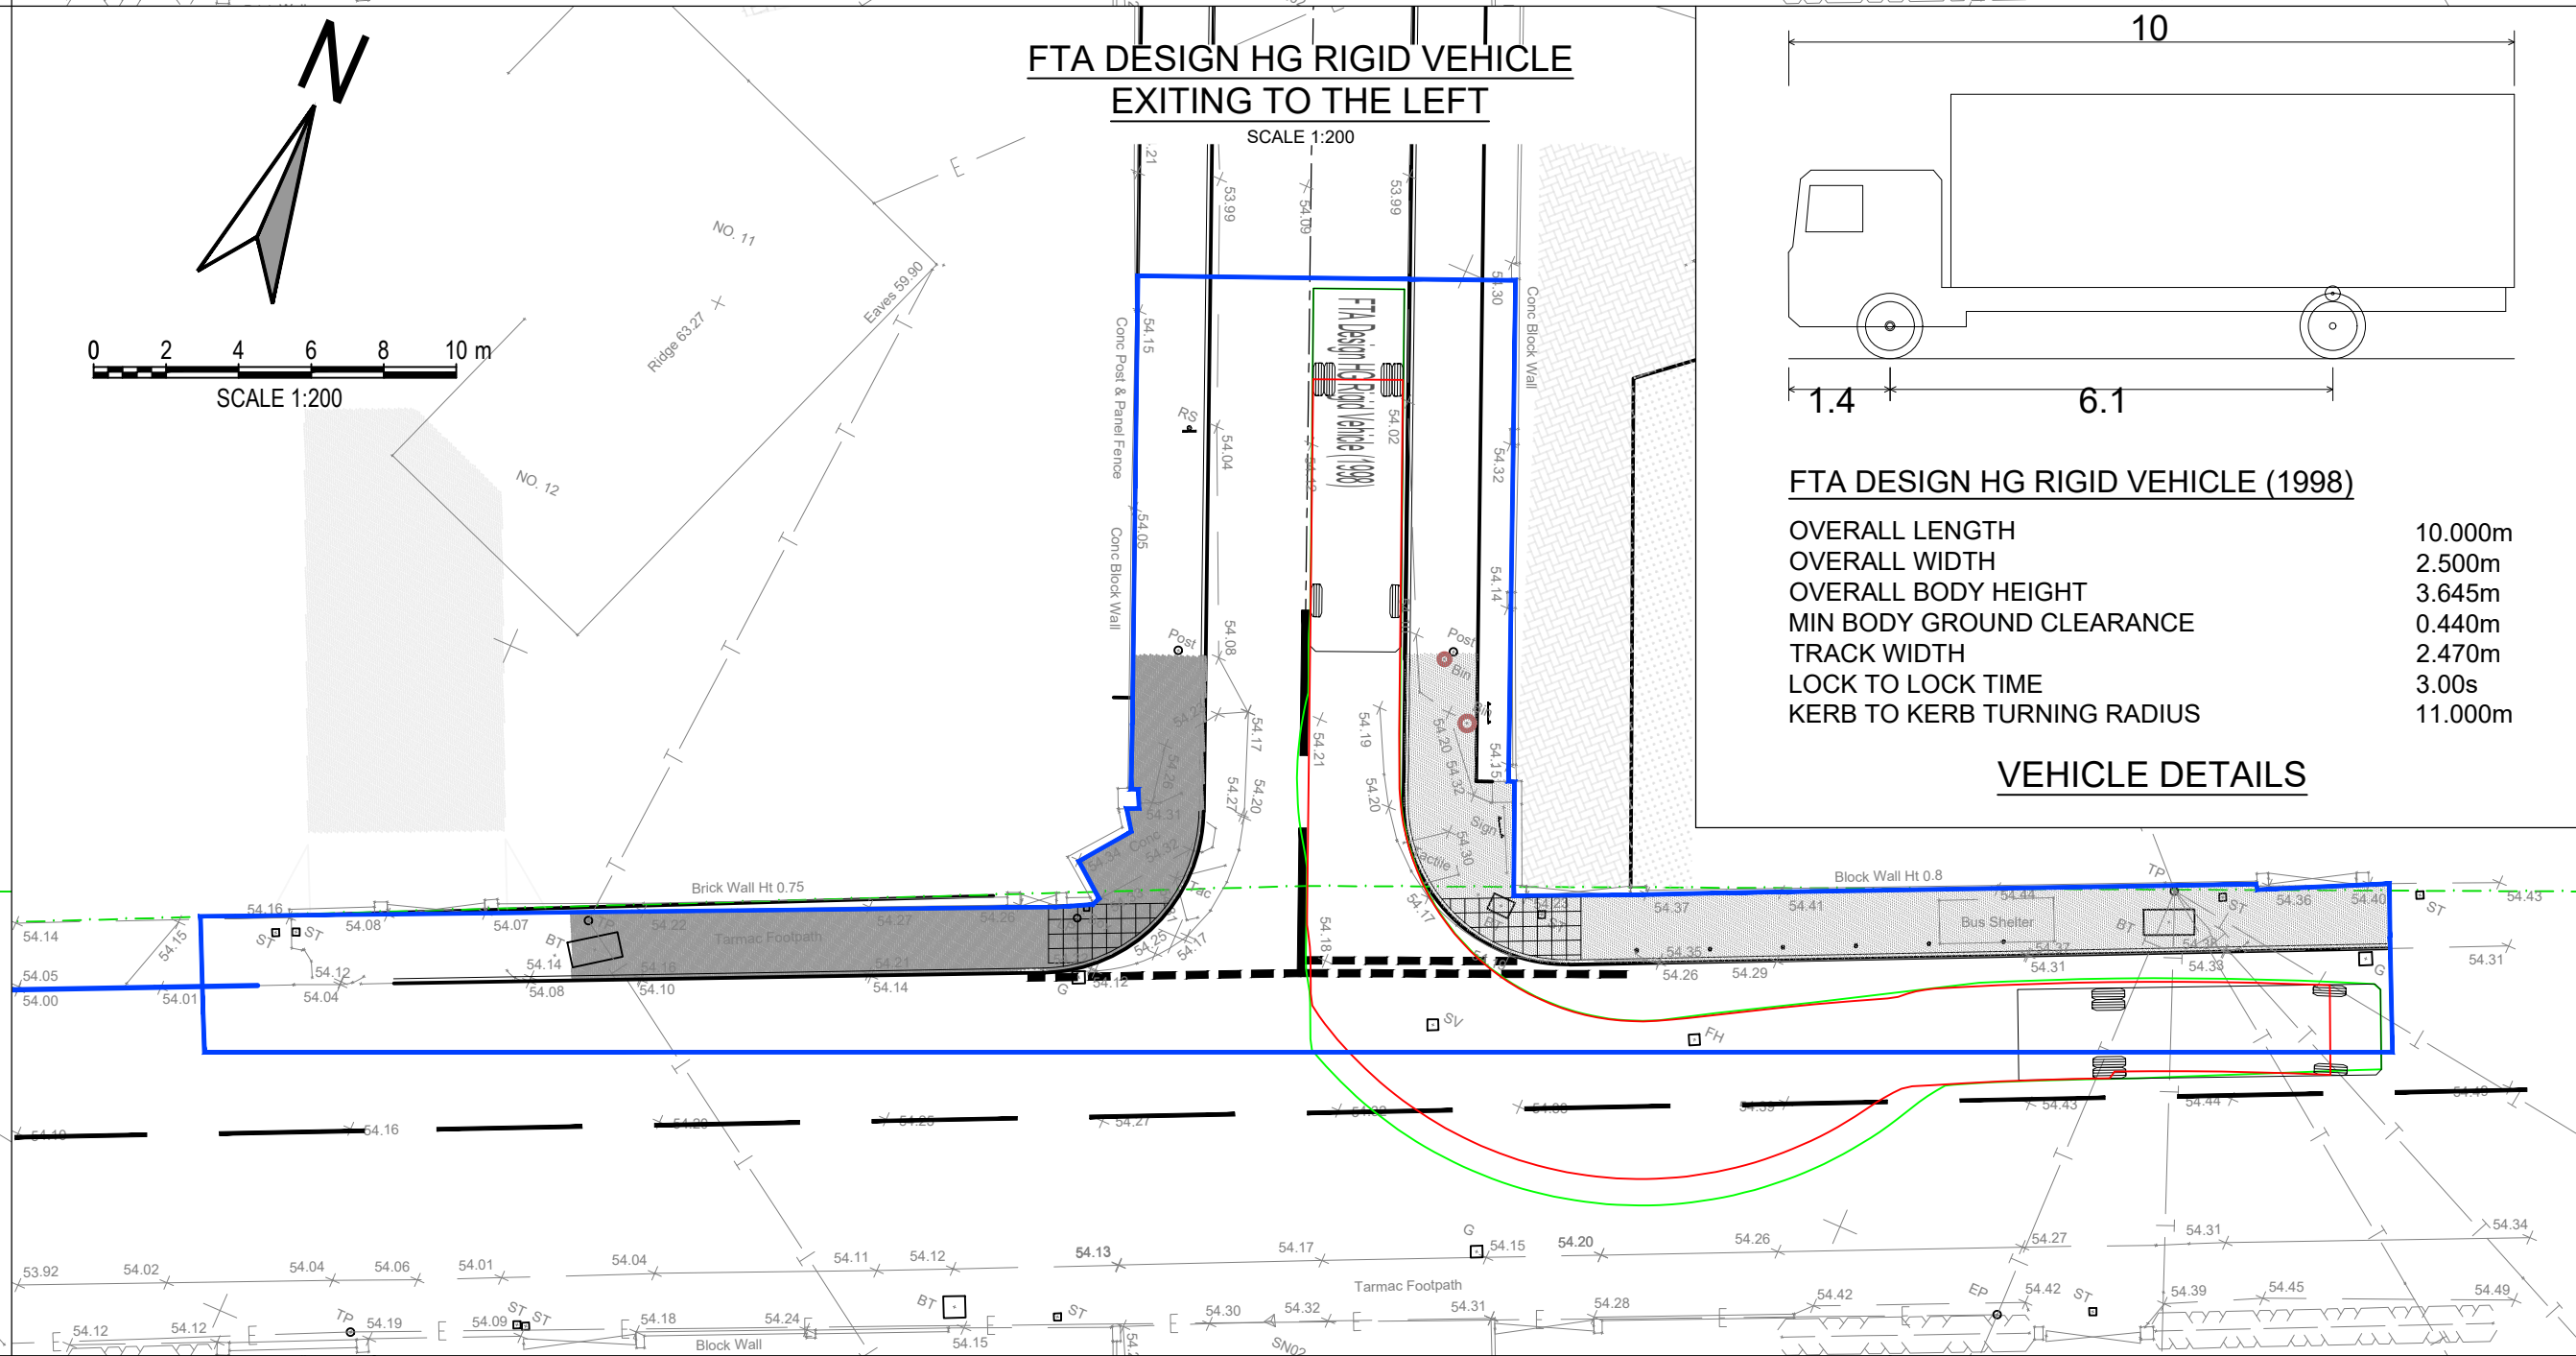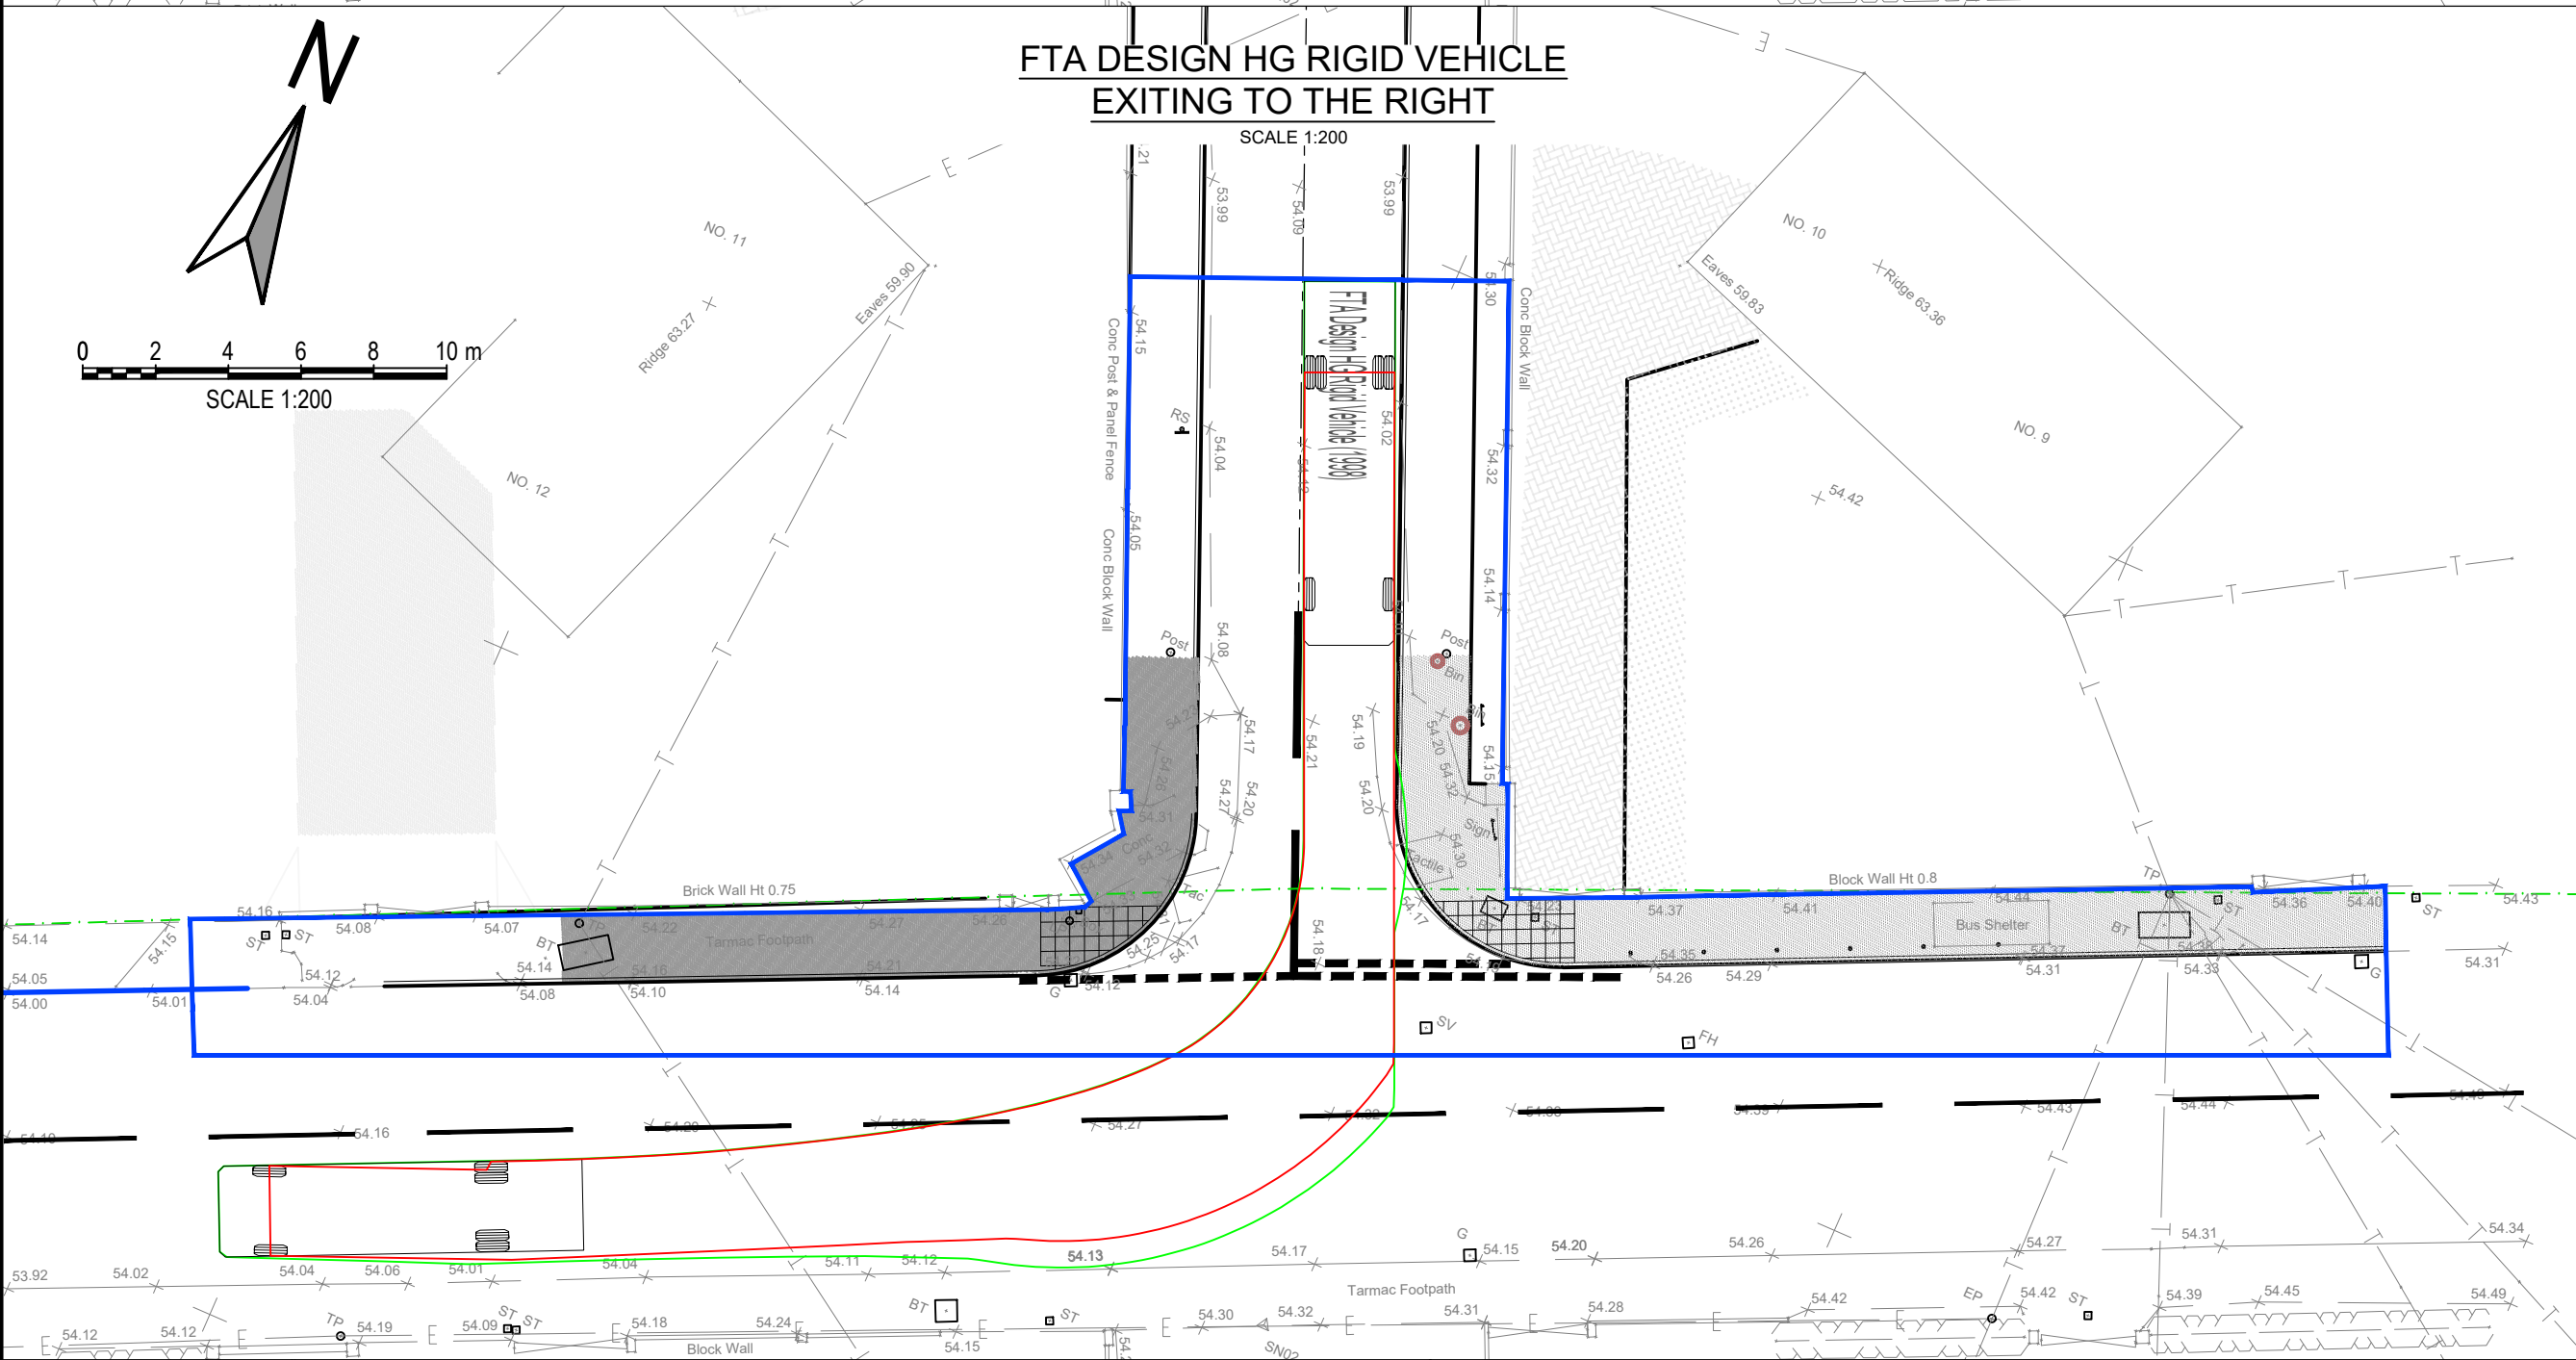

01	SU	RGP	LR	30.07.20	PLANNING ISSUE
rev.	drawn	chkd	appd	date	description
Client					
MANNING CONSTRUCTION					
PENCOED					
Project					
RESIDENTIAL DEVELOPMENT					
GLYNNEATH,					
NEATH PORT TALBOT					
Title					
SECTION 278					
4.5m RADIUS KERB JUNCTION					
VEHICLE TRACKING - EXITING					

29 Bocam Park, Old Field Road, Pencoed, Bridgend CF35 5LJ. Phone: 01656 863794 Email: enquiries@vale-consultancy.co.uk					
date	drawn	checked	approved		
08.07.20	SU	RGP	LR	08.07.20	08.07.20
scale @ A1	10741				
1:200					
status	drw. no.				rev.
A	10741/SK105				01

DRAWING STATUS
A - Approval, AB - As-Built, C - Construction, D - Draft, P - Preliminary, T - Tender