

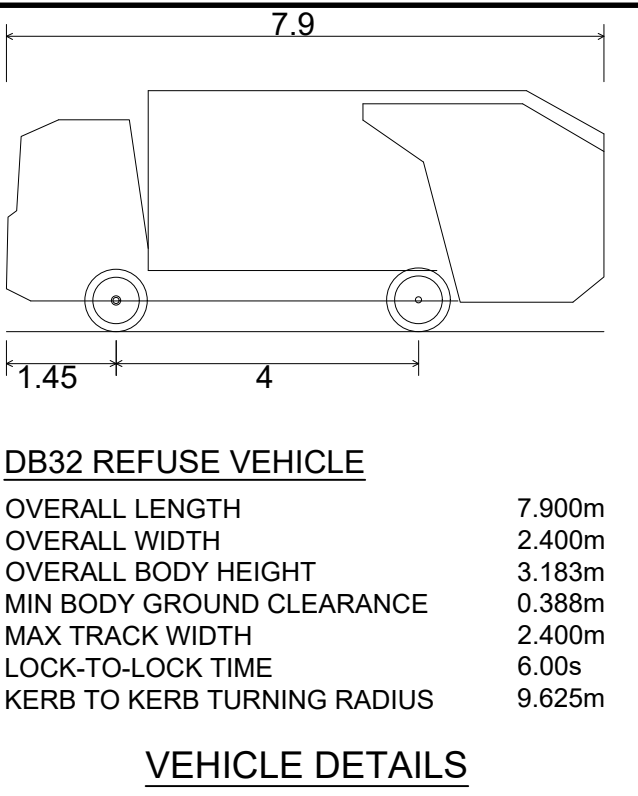
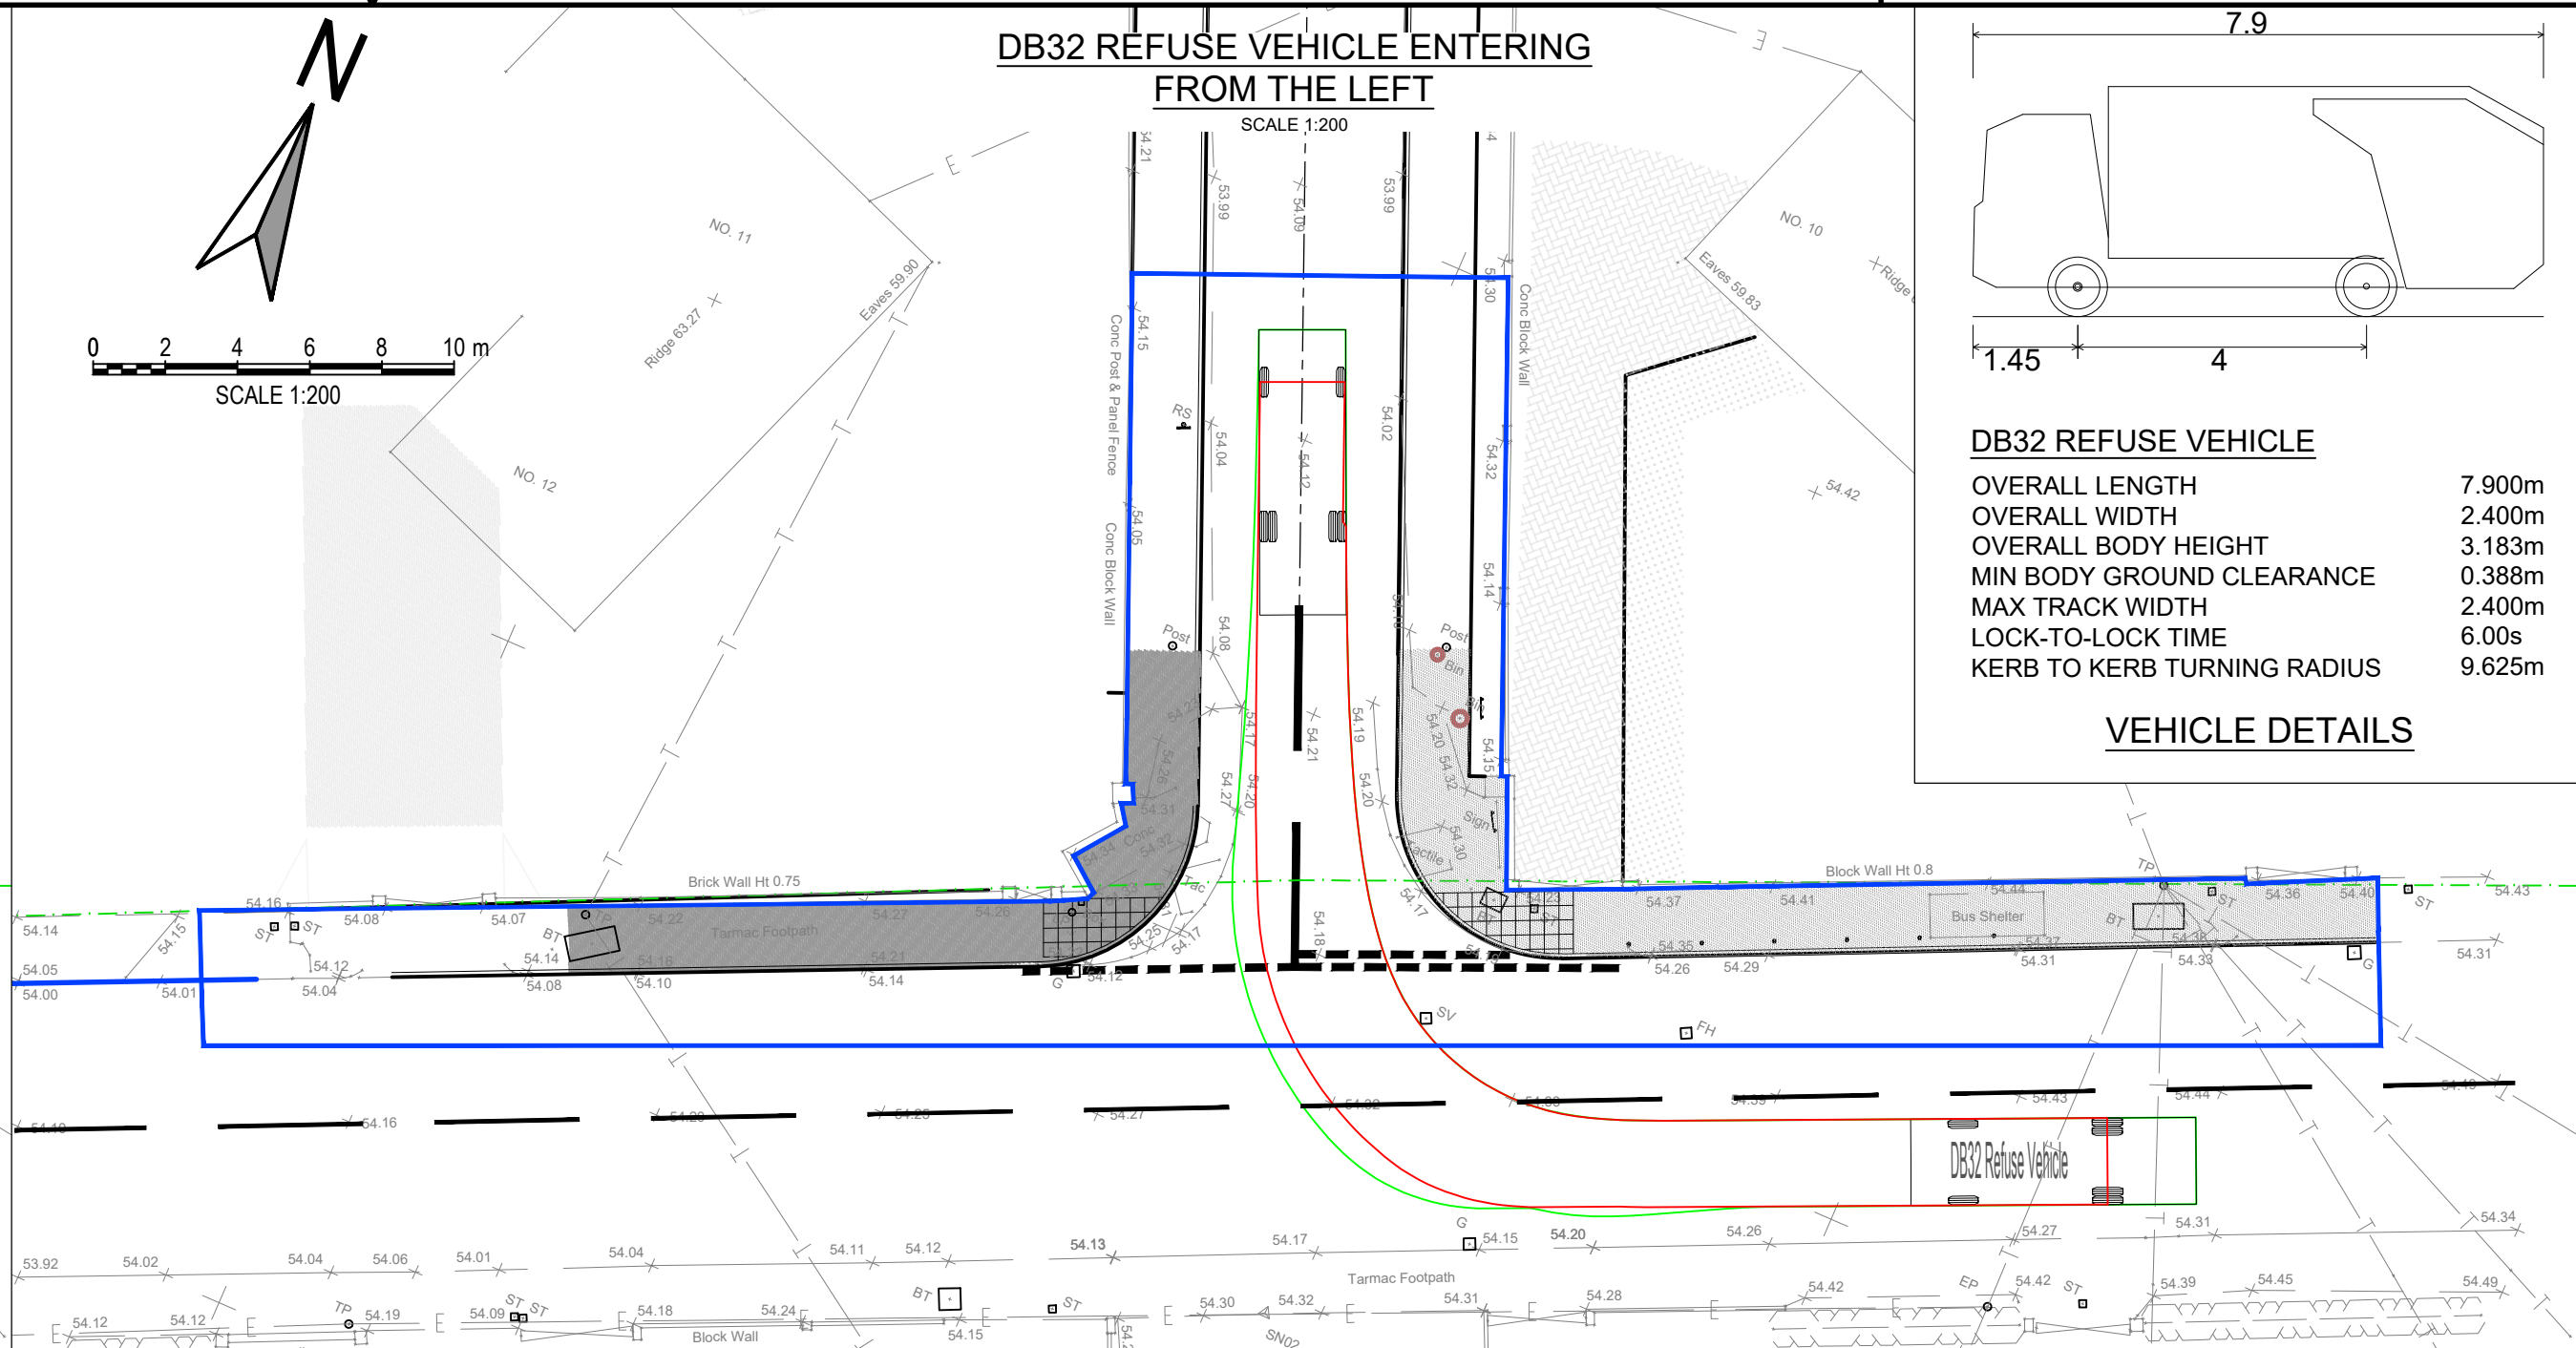
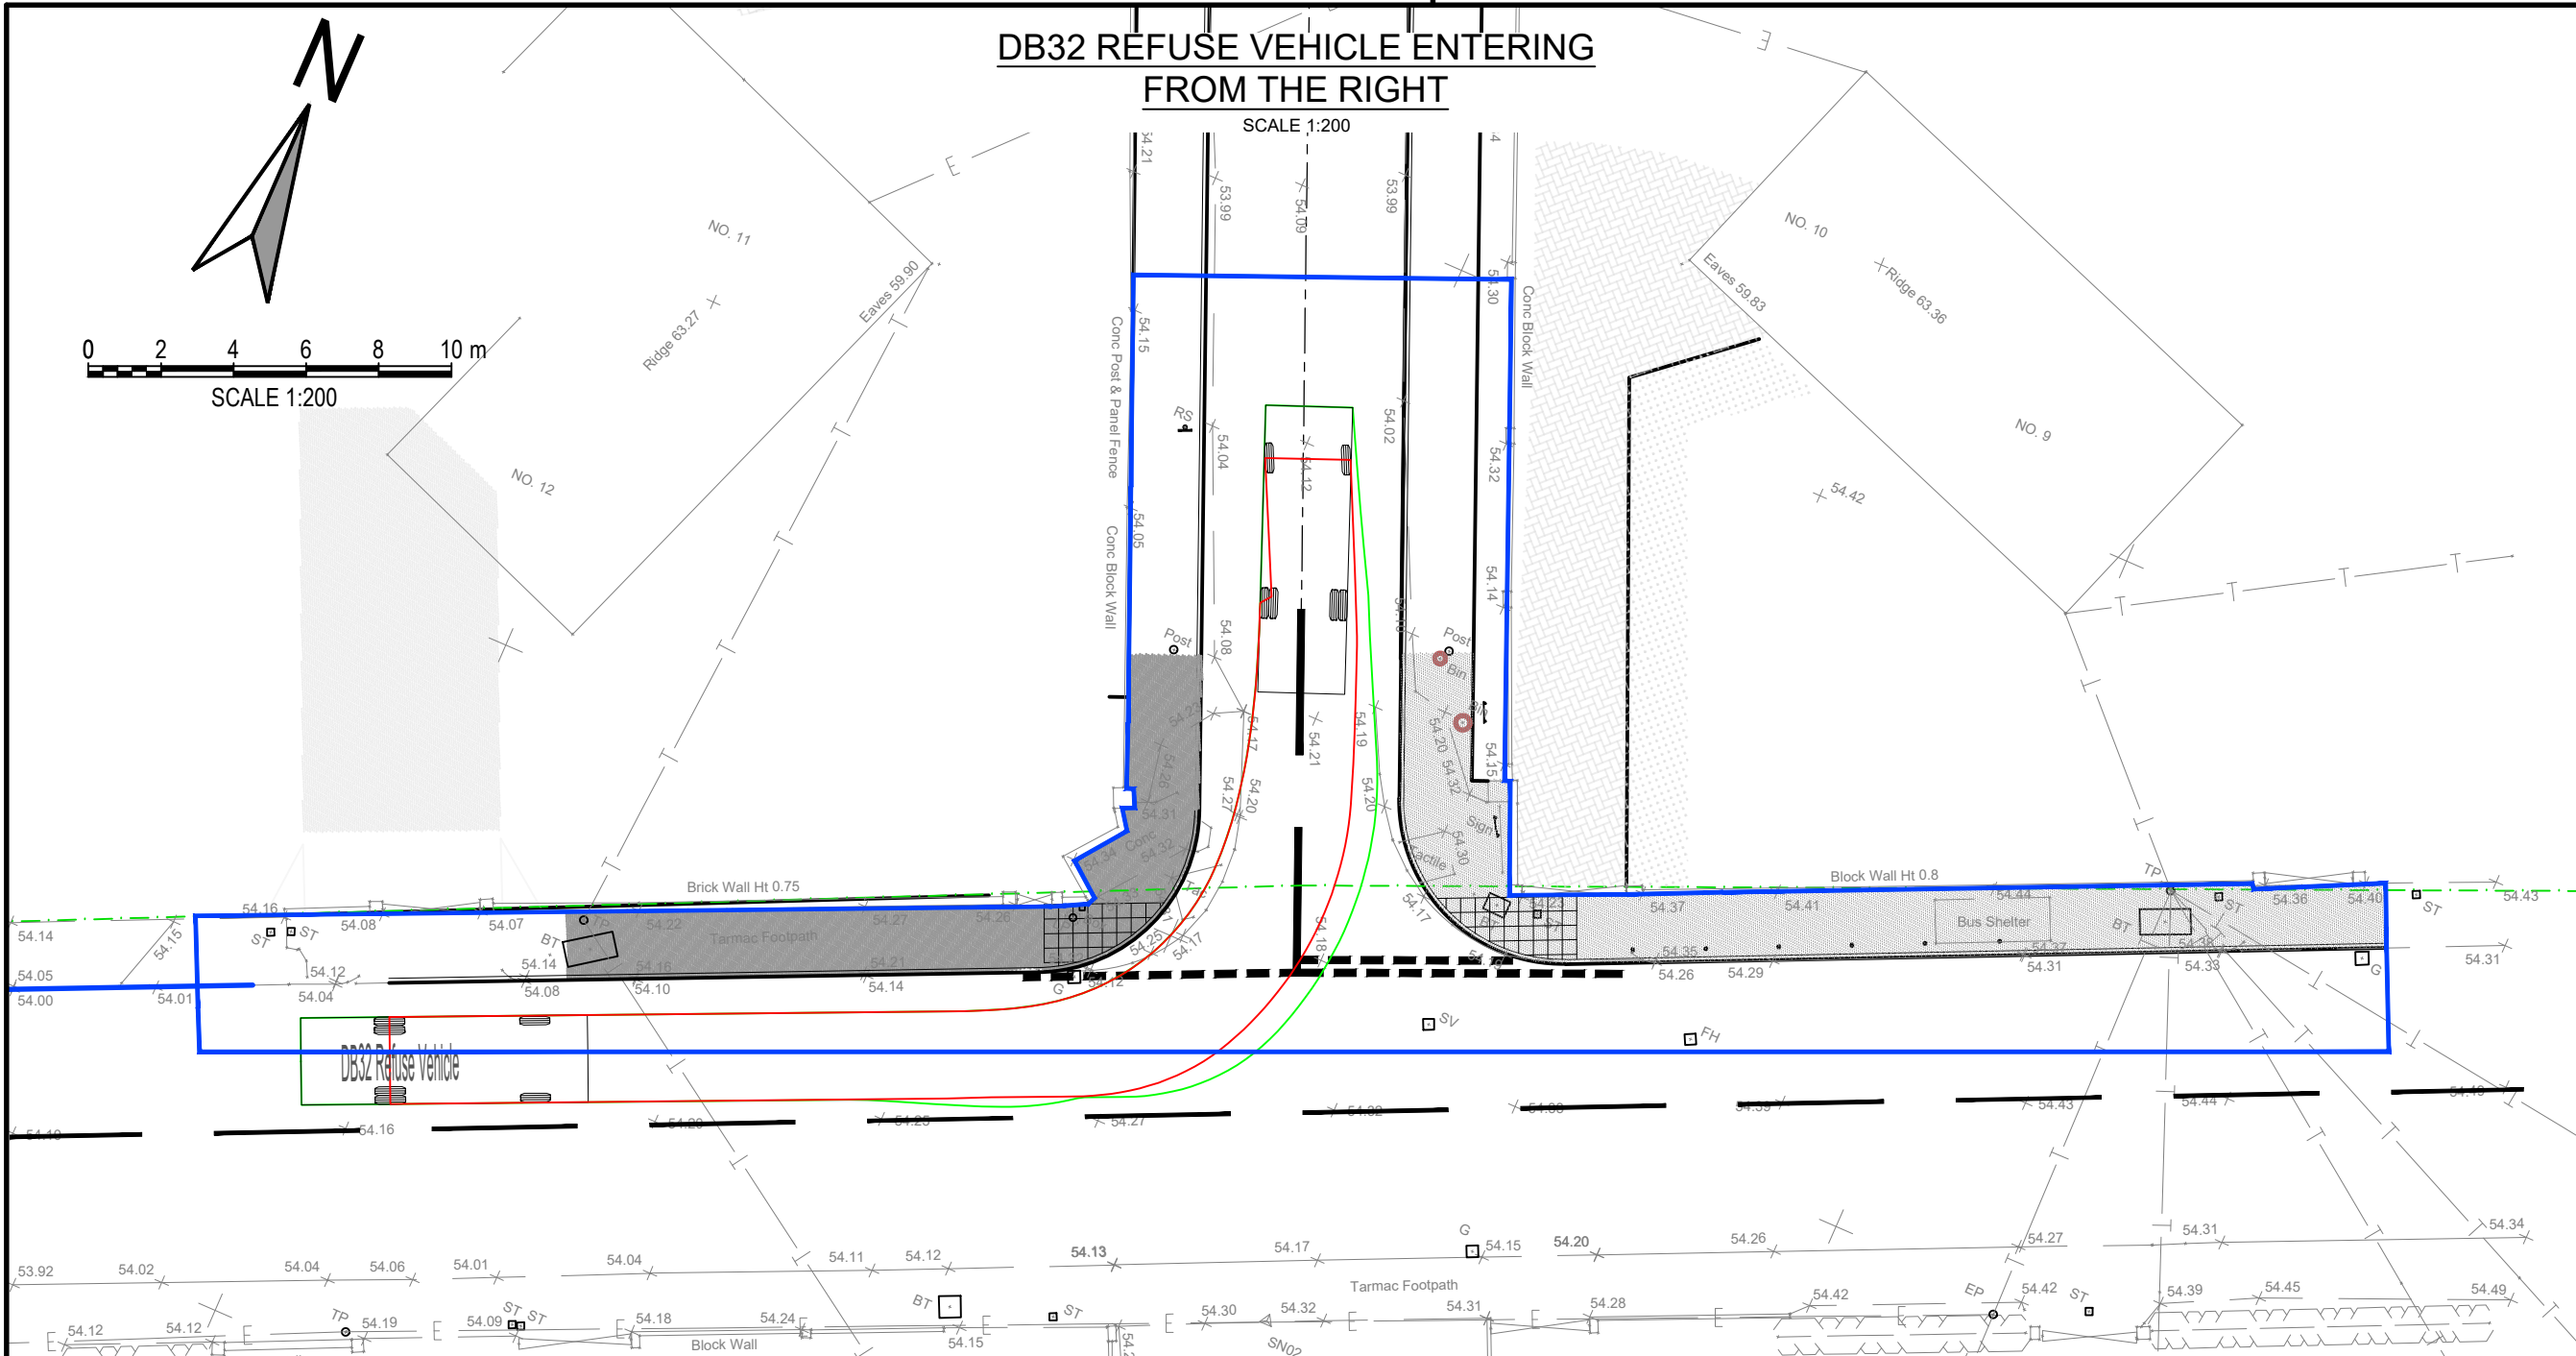
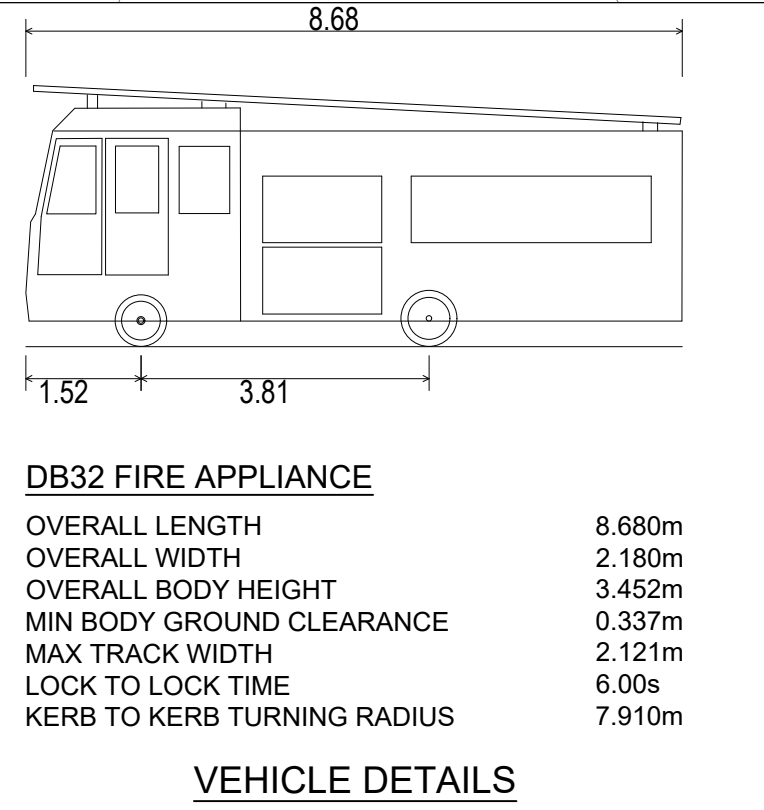




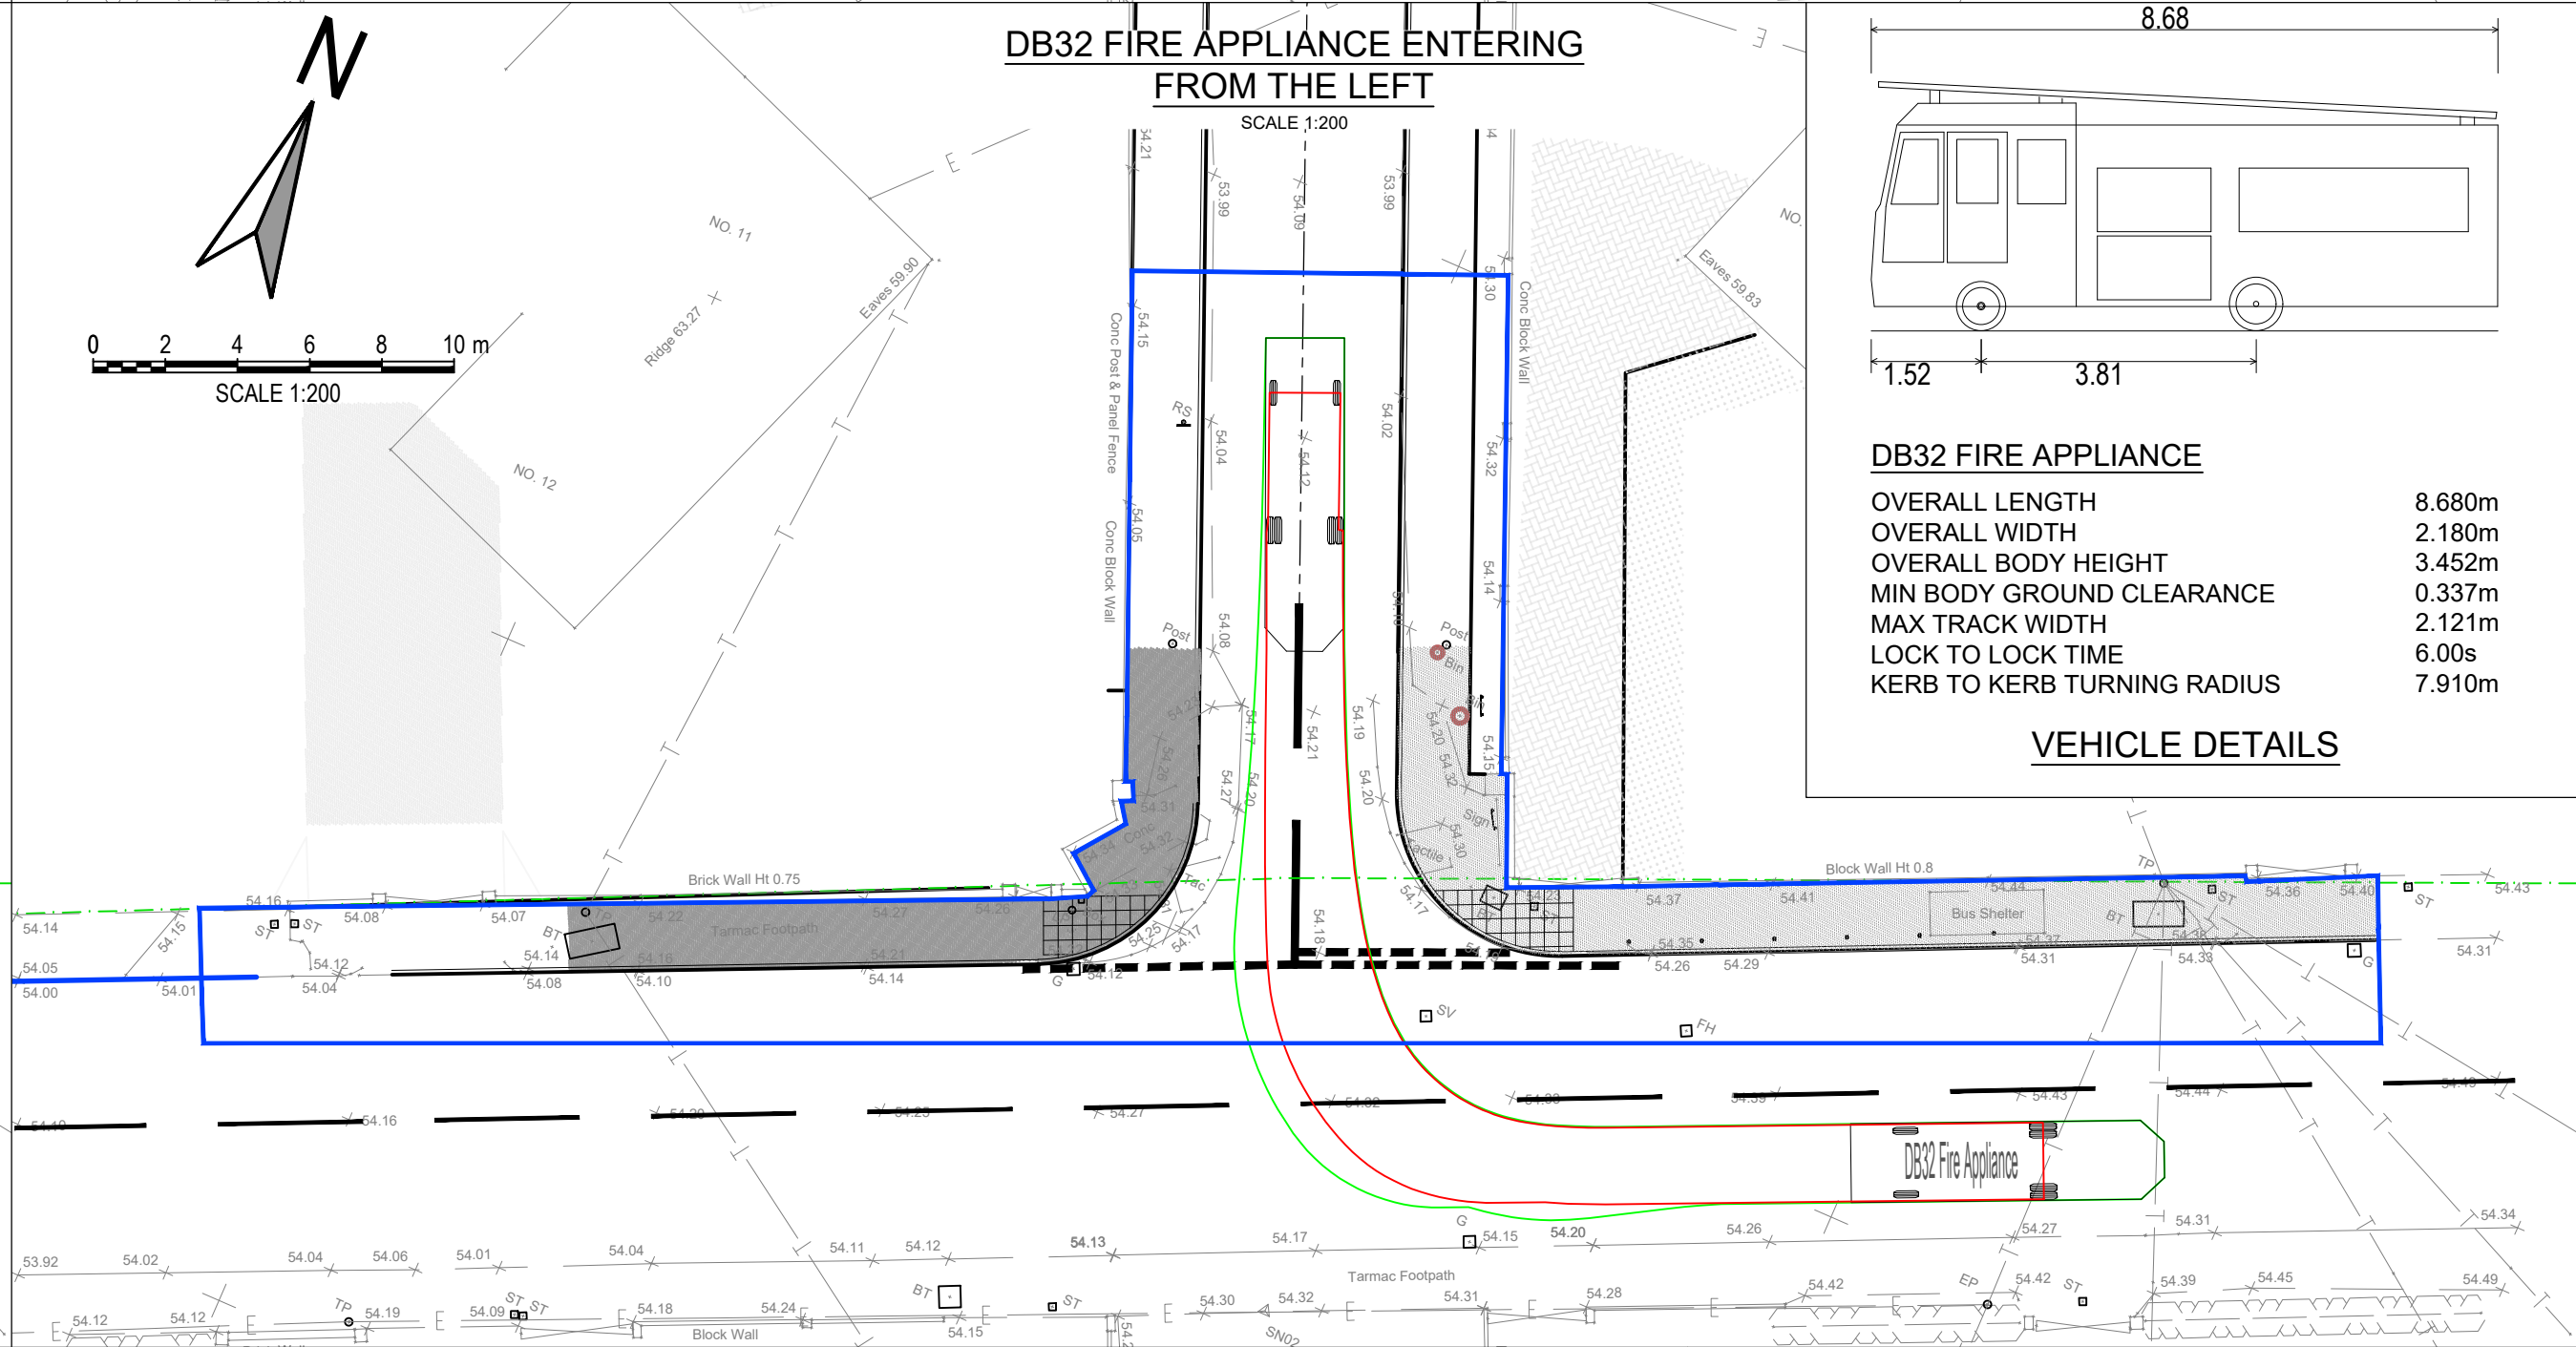


- GENERAL NOTES:
- ALL DIMENSIONS ARE IN MILLIMETRES UNLESS NOTED OTHERWISE.
 - ALL LEVELS ARE SHOWN IN METRES UNLESS NOTED OTHERWISE.
 - DO NOT SCALE FROM THE DRAWING. USE FIGURED DIMENSIONS ONLY.
 - ANY DISCREPANCIES TO BE REPORTED IMMEDIATELY TO THE ENGINEER.
 - THIS DRAWING TO BE READ IN CONJUNCTION WITH ALL RELEVANT ARCHITECTS, ENGINEERS, SUBCONTRACTORS AND SPECIALISTS DRAWINGS AND SPECIFICATIONS.
 - SERVICES HAVE NOT BEEN SHOWN BUT WILL BE PRESENT. THE CONTRACTOR IS TO LAISE WITH ALL RELEVANT STATUTORY AUTHORITIES PRIOR TO THE COMMENCEMENT OF ANY WORK.

- ADOPTABLE HIGHWAY LEGEND
- LIMIT OF SECTION S278 WORKS
- VEHICLE TRACKING KEY
- WHEEL LINE
BODY LINE

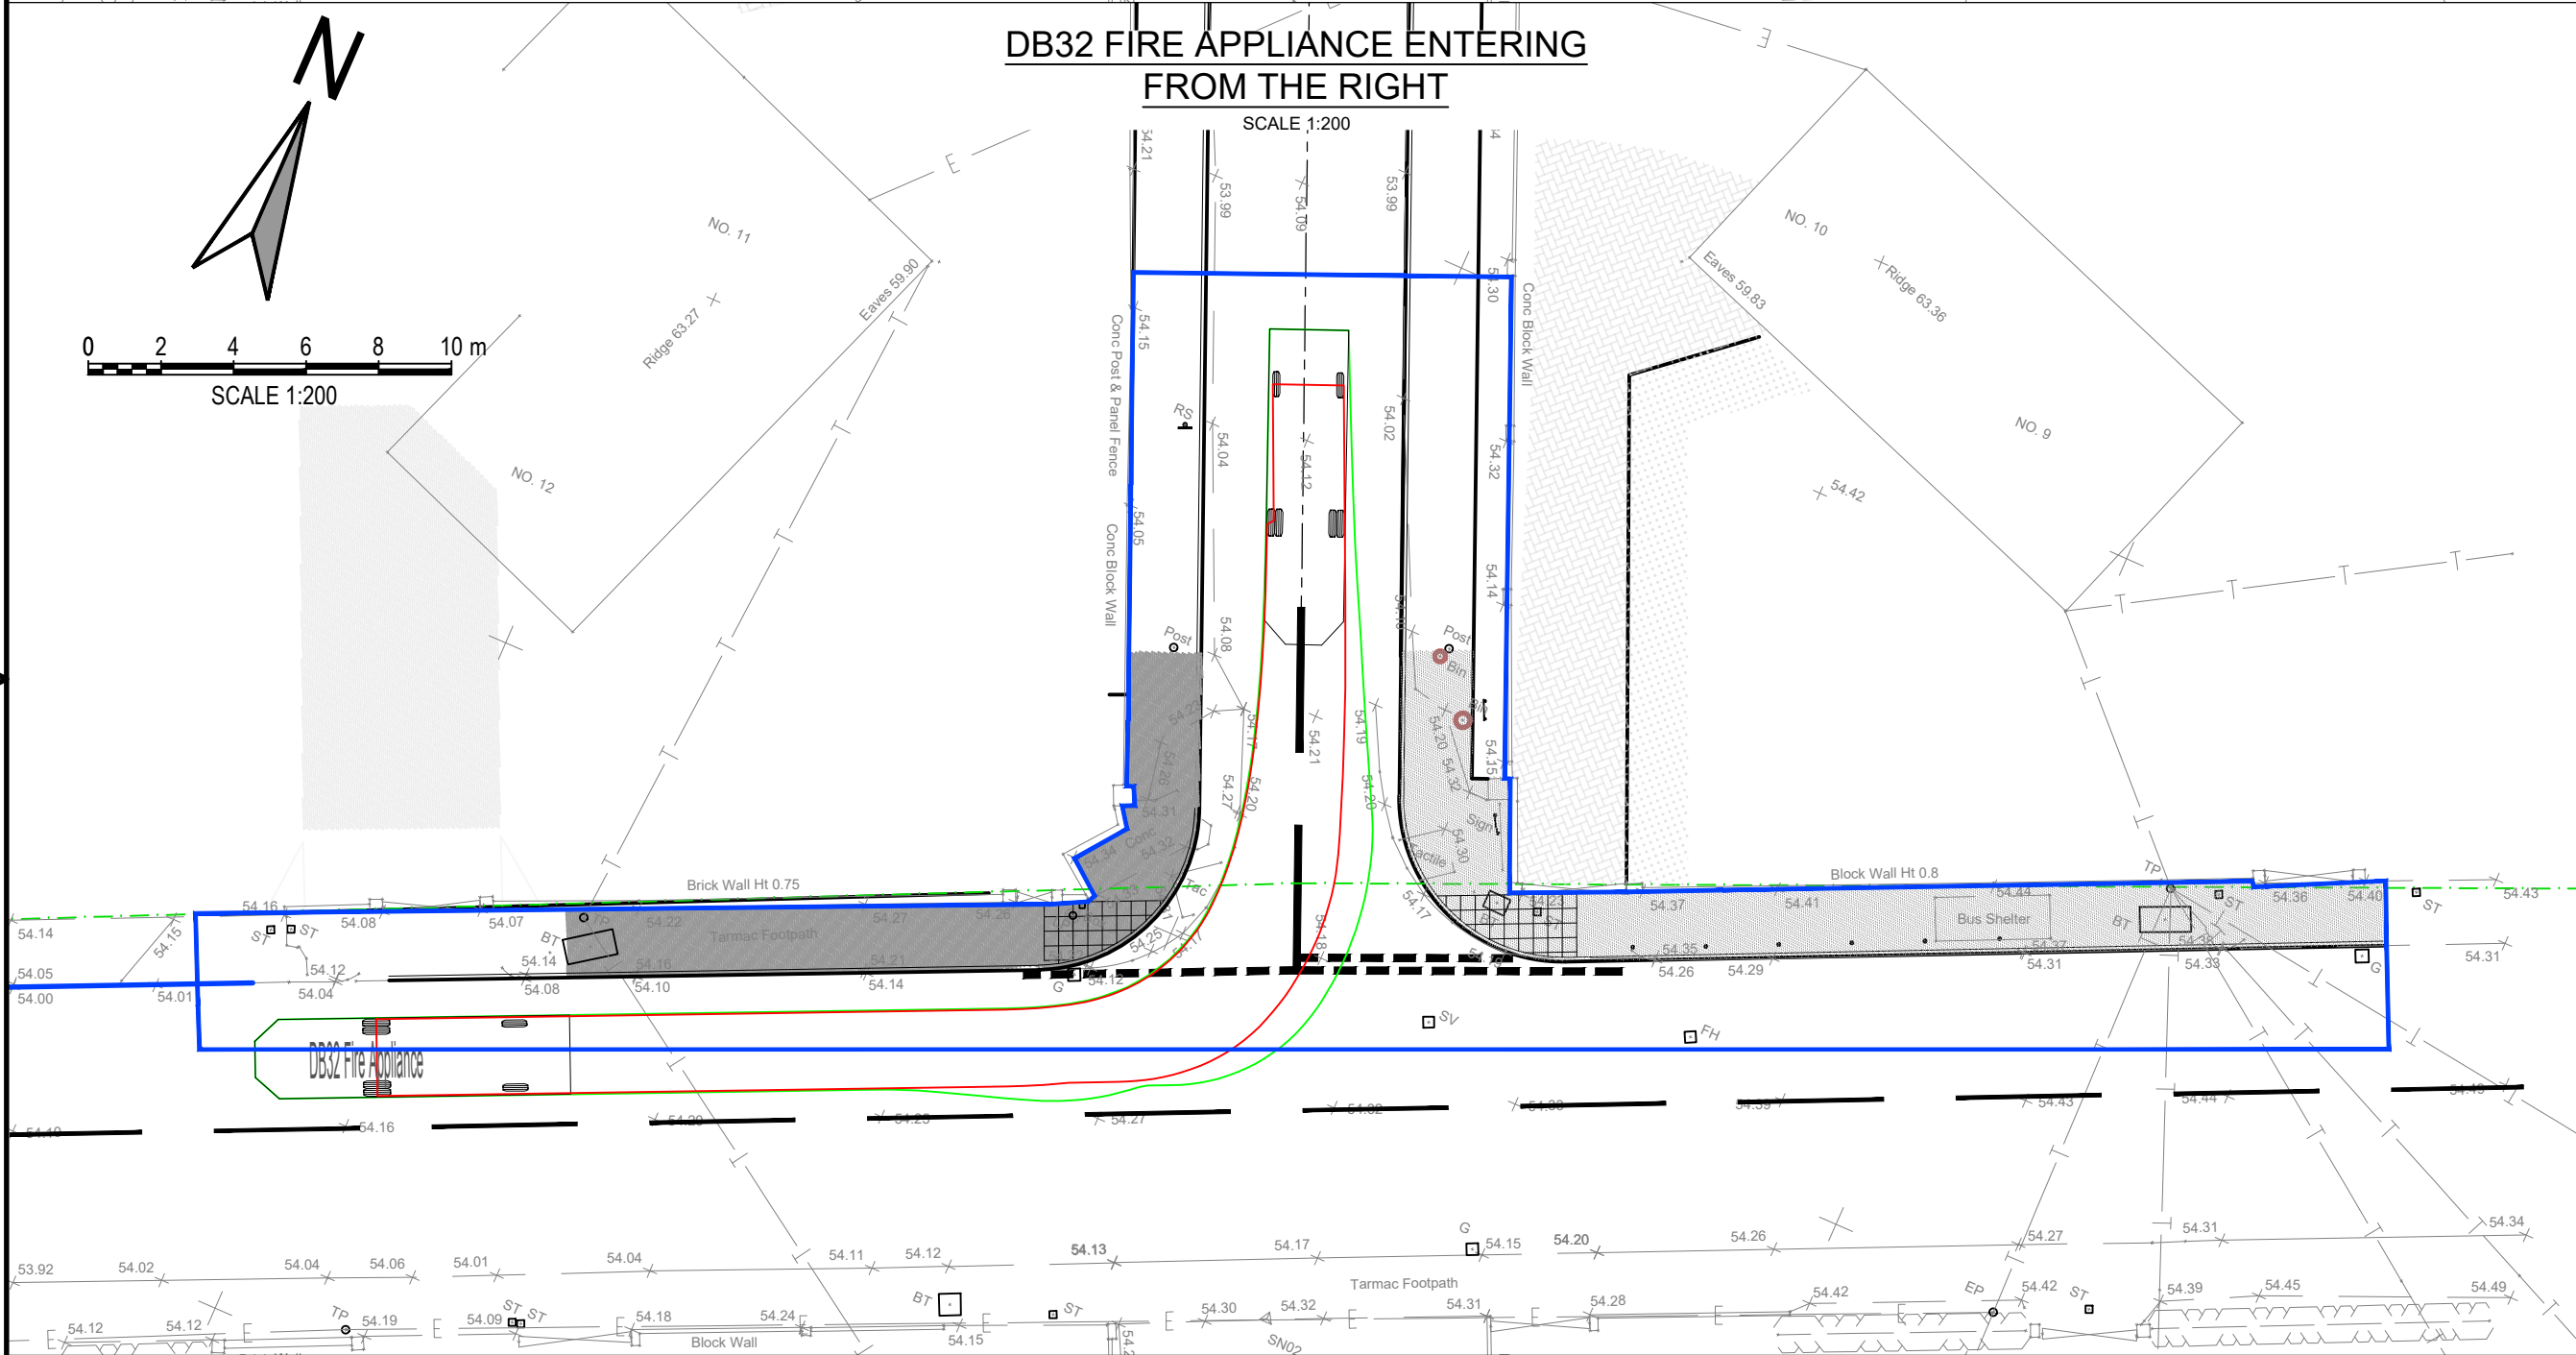

Issue for Approval

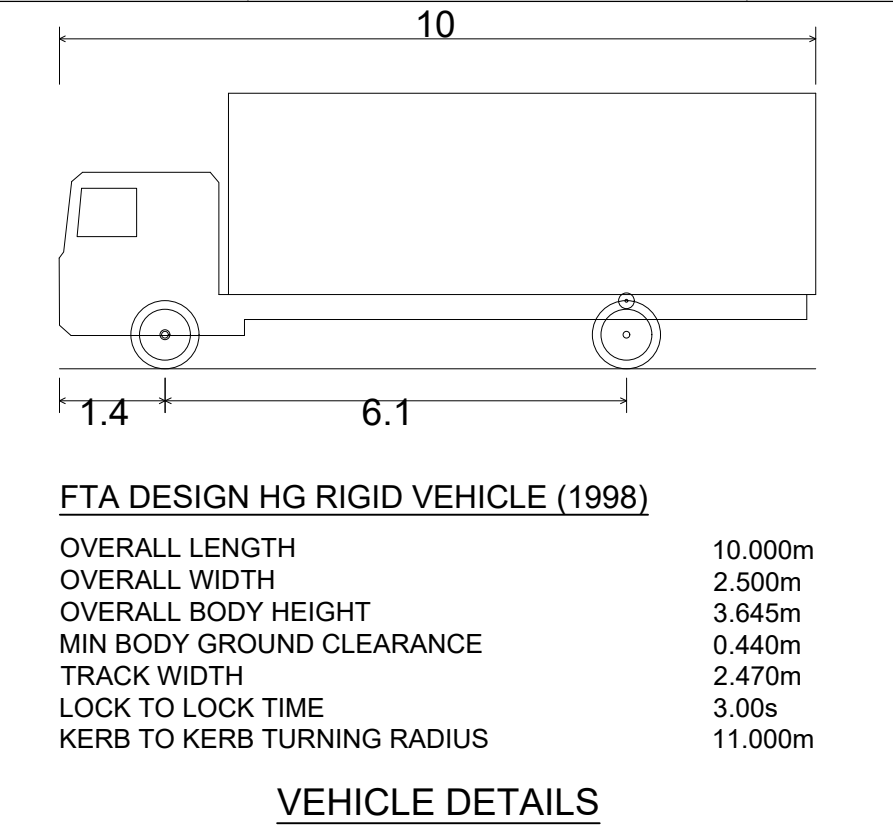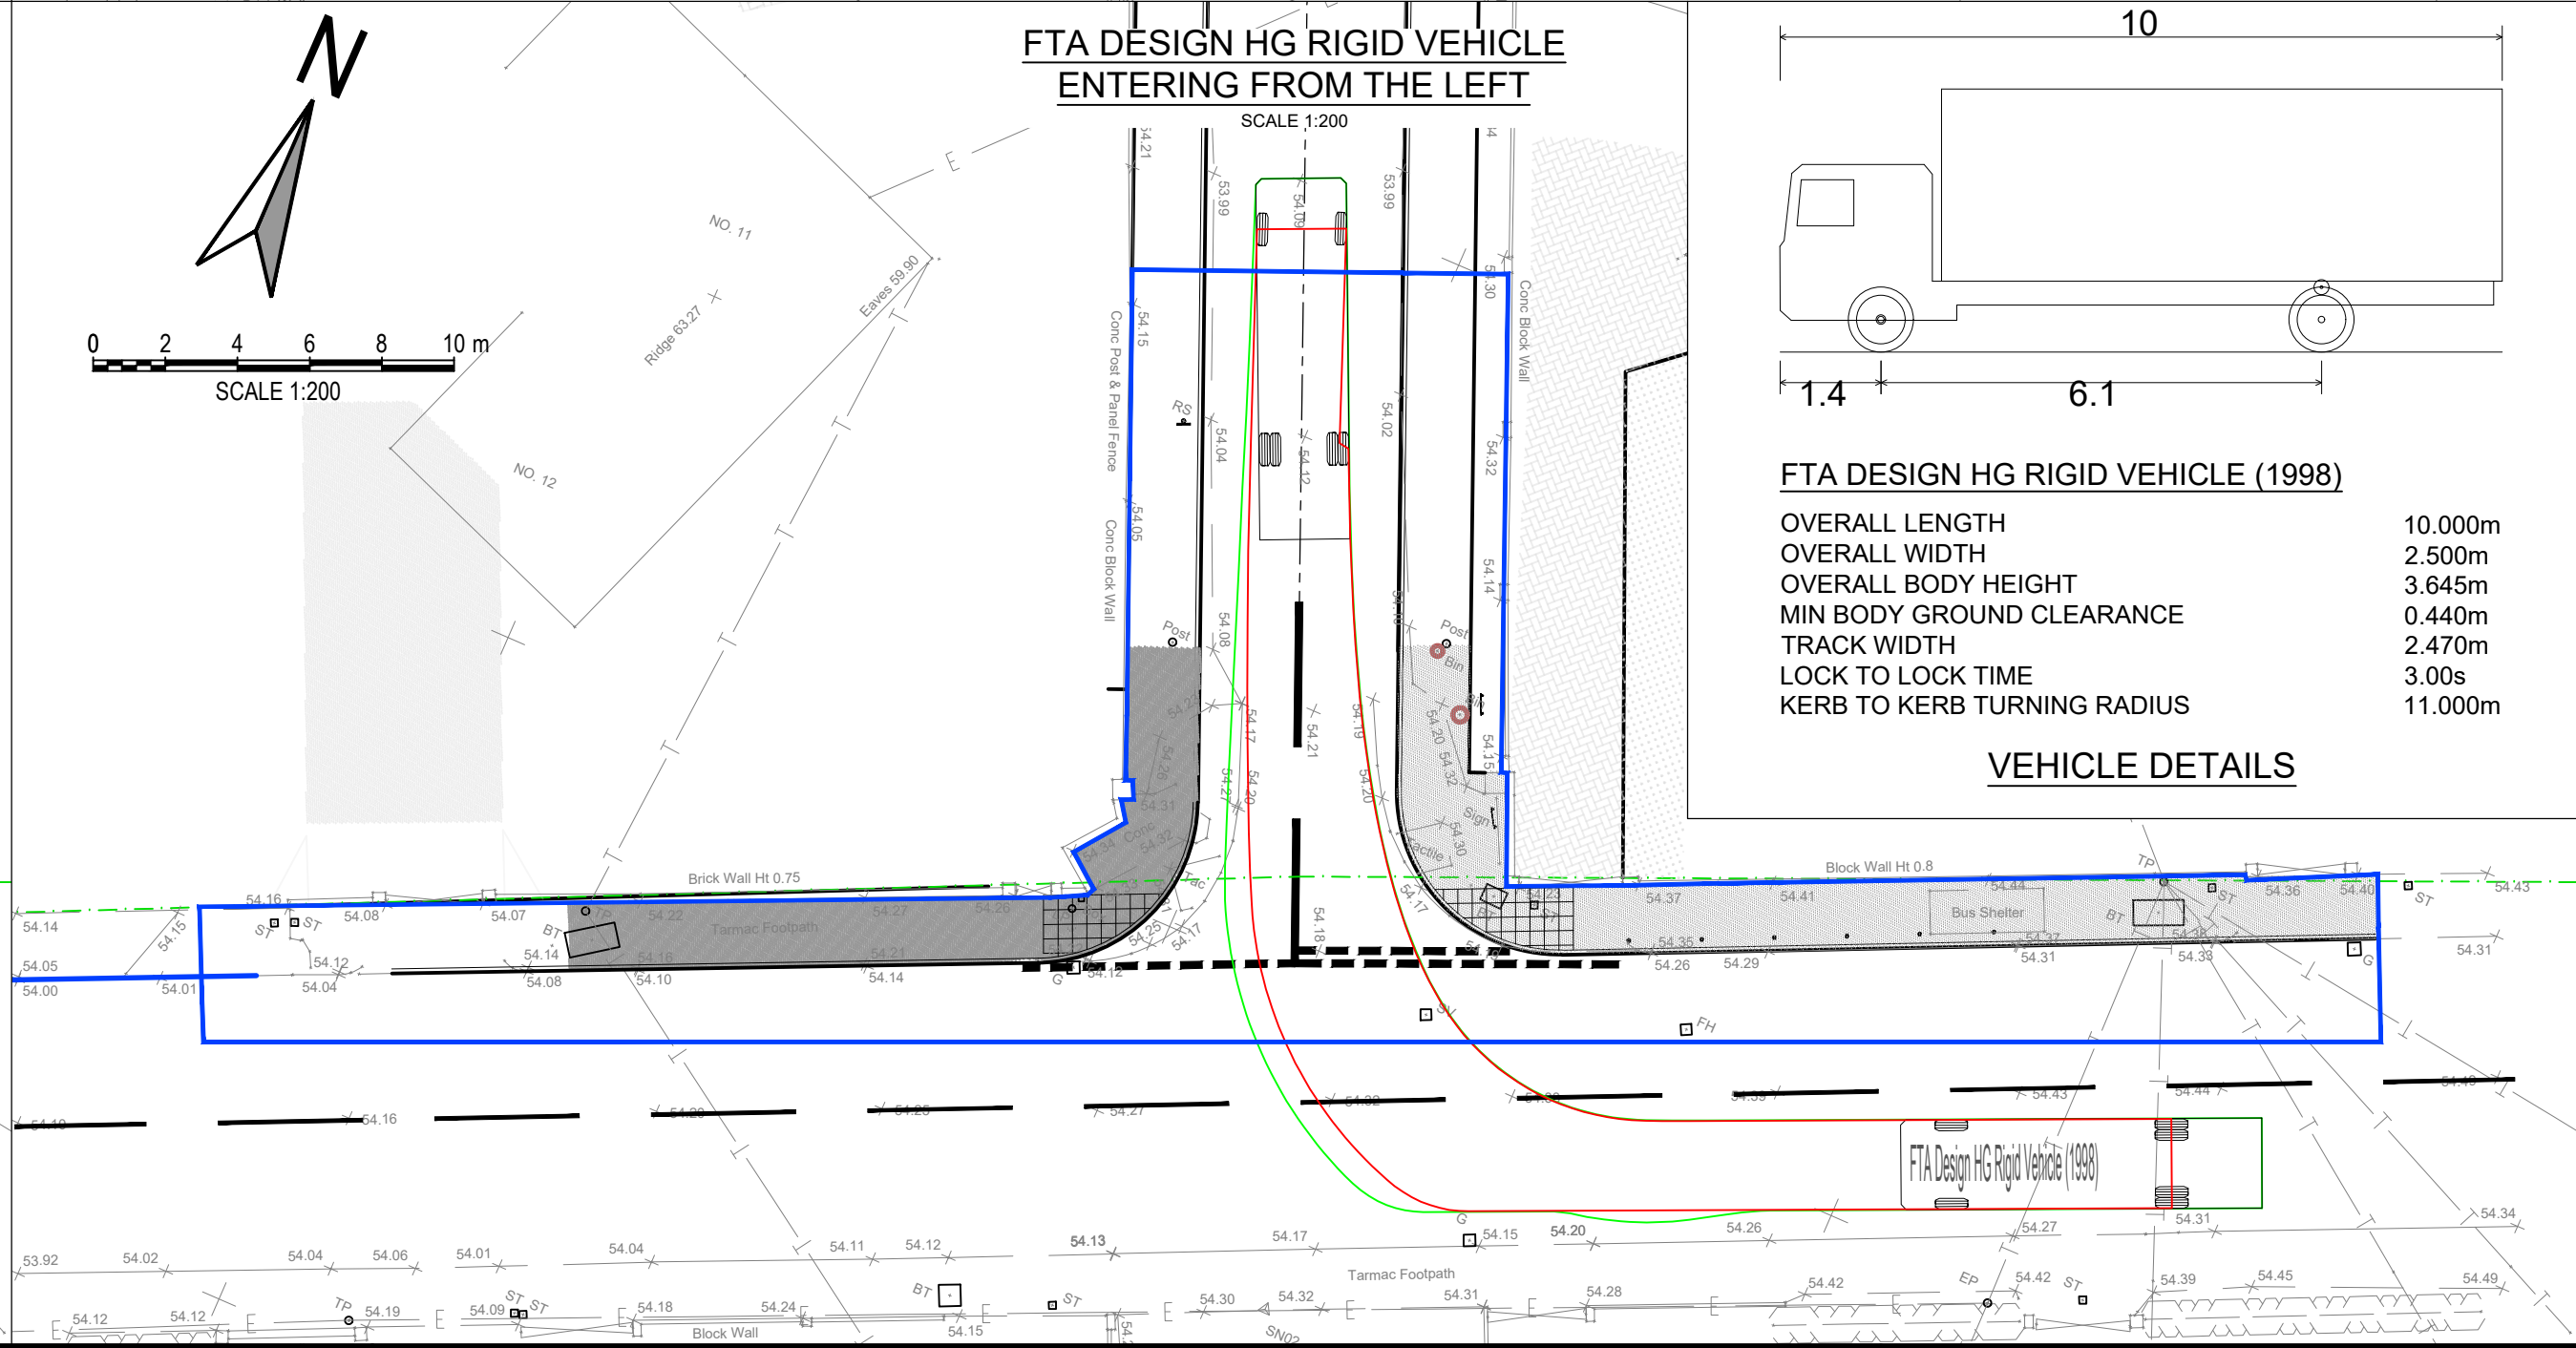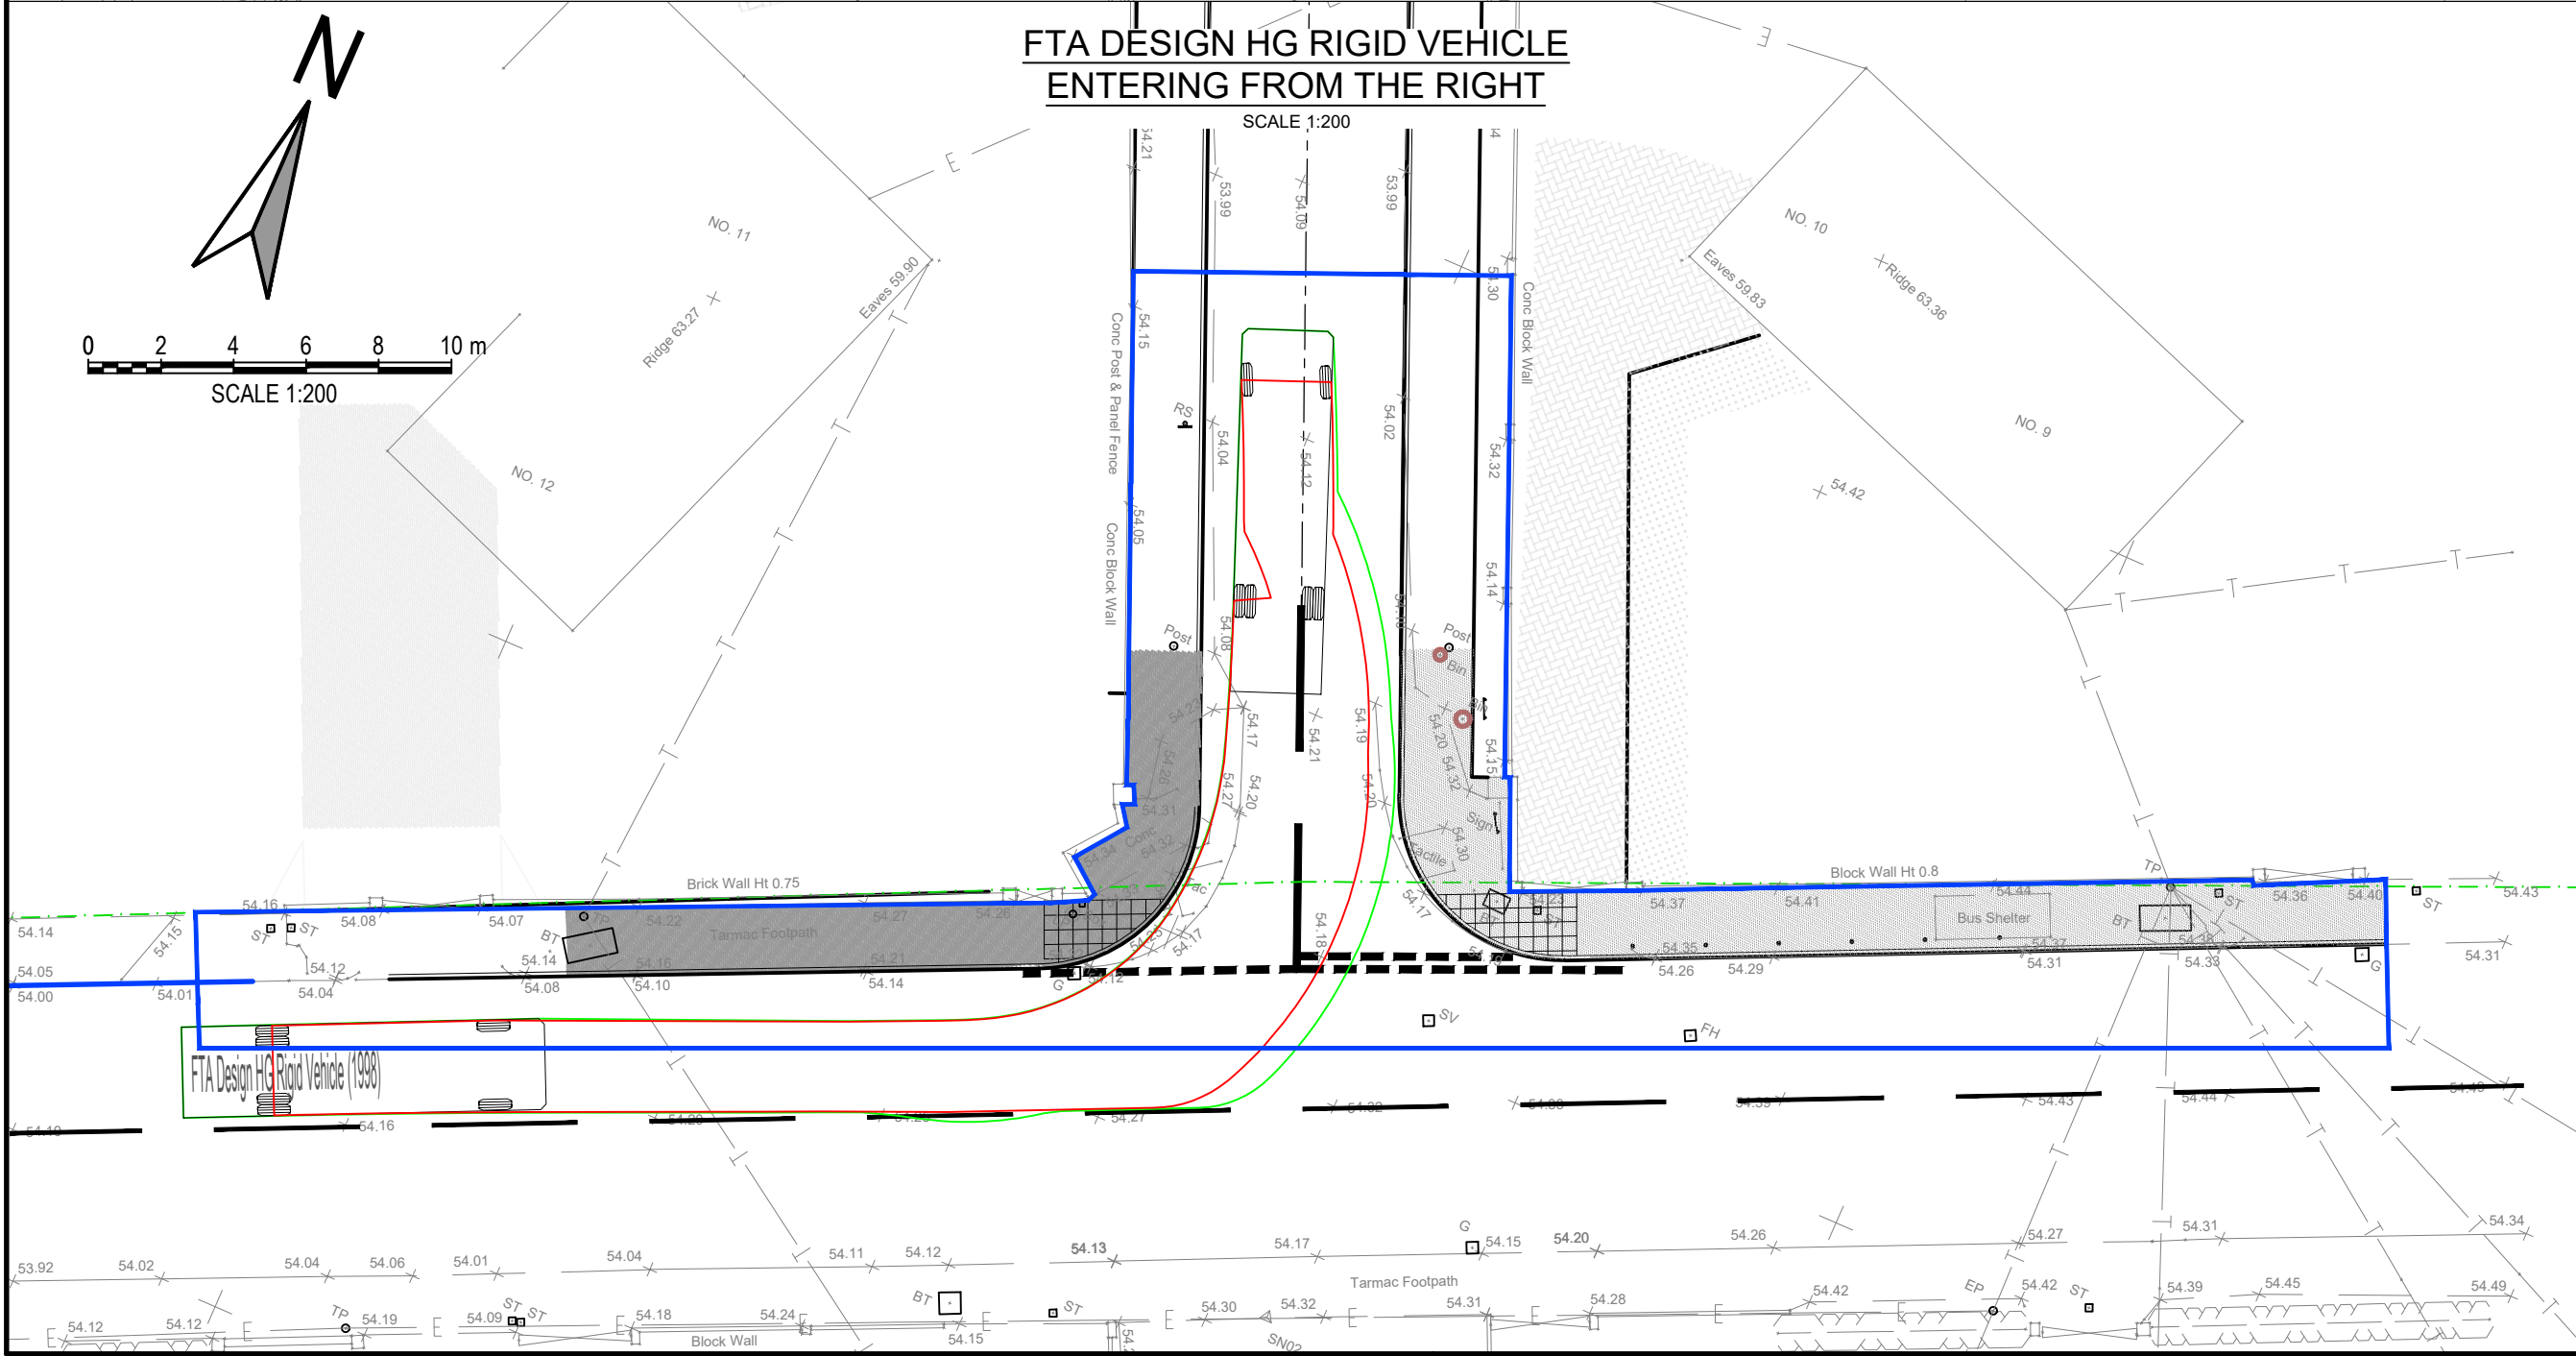

02	SU	RGP	LR	PLANNING ISSUE
01	SU	RGP	LR	DRAFT FOR DISCUSSION
rev.	drawn	chkd.	appd.	description
Client				
MANNING CONSTRUCTION				
PENCOED				
Project				
RESIDENTIAL DEVELOPMENT				
GLYNNEATH,				
NEATH PORT TALBOT				
Title				
SECTION 278				
4.5m RADIUS KERB JUNCTION				
VEHICLE TRACKING - ENTERING				
ValeConsultancy				
CONSULTING CIVIL & STRUCTURAL ENGINEERS				
29 Bocam Park, Old Field Road, Pencoed, Bridgend CF35 5LJ.				
Phone: 01656 863794 Email: enquiries@vale-consultancy.co.uk				
date	drawn	checked	approved	
01.07.20	SU	RGP	LR	01.07.20
scale @ A1		10741		
1:200				
status	drw. no.			rev.
A	10741/SK103			02