


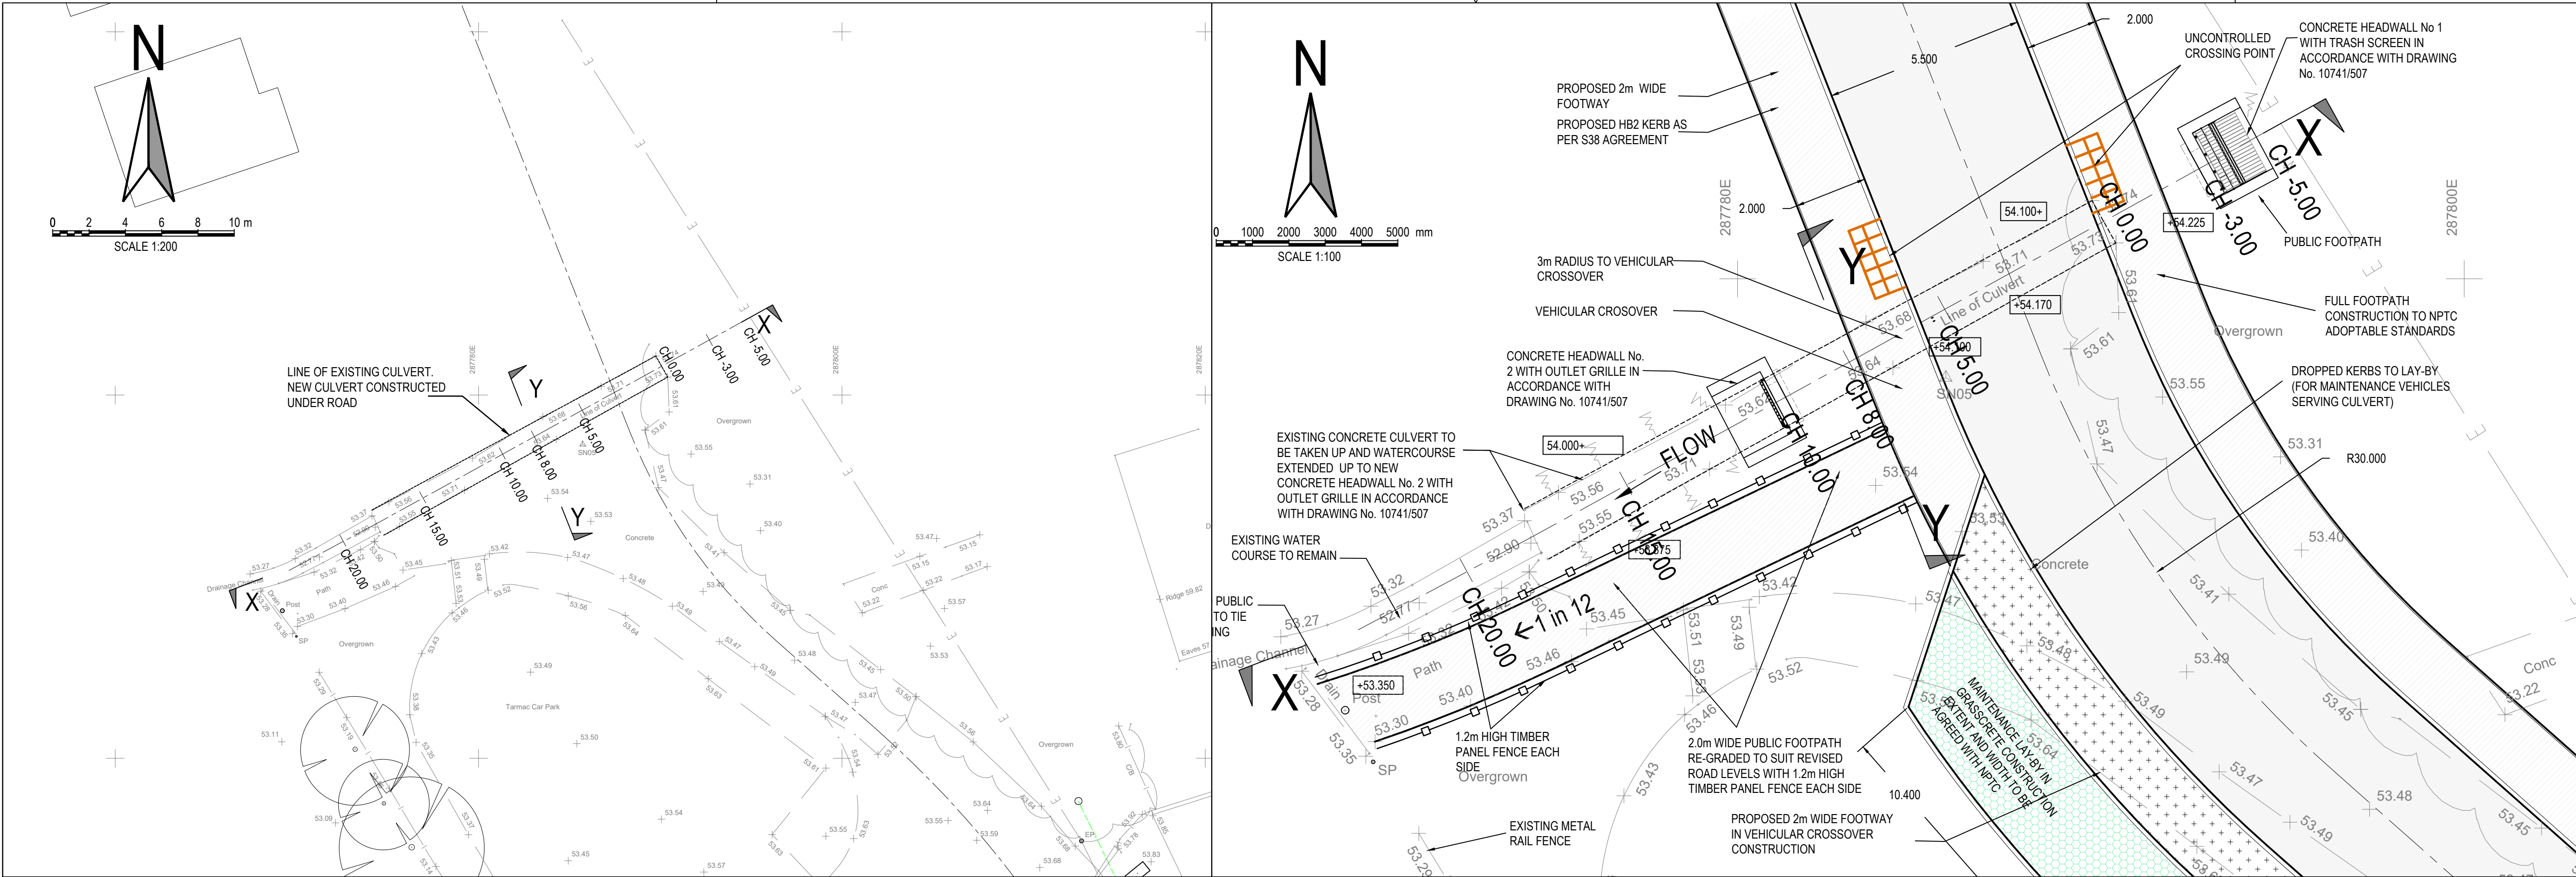


- GENERAL NOTES:**
- ALL DIMENSIONS ARE IN MILLIMETRES UNLESS NOTED OTHERWISE.
 - ALL LEVELS ARE SHOWN IN METRES UNLESS NOTED OTHERWISE.
 - DO NOT SCALE FROM THE DRAWING. USE FIGURED DIMENSIONS ONLY.
 - ANY DISCREPANCIES TO BE REPORTED IMMEDIATELY TO THE ENGINEER.
 - THIS DRAWING TO BE READ IN CONJUNCTION WITH ALL RELEVANT ARCHITECTS, ENGINEERS, SUBCONTRACTORS AND SPECIALISTS DRAWINGS AND SPECIFICATIONS.
 - SERVICES HAVE NOT BEEN SHOWN BUT WILL BE PRESENT, THE CONTRACTOR IS TO LIAISE WITH ALL RELEVANT STATUTORY AUTHORITIES PRIOR TO THE COMMENCEMENT OF ANY WORK.
 - THIS DRAWING IS TO BE READ IN CONJUNCTION WITH DRAWING No. 10471/507 FOR HEADWALL CONSTRUCTION DETAILS.

SURFACING LEGEND

- DENOTES FULL PAVEMENT CONSTRUCTION
- DENOTES FULL FOOTWAY CONSTRUCTION
- DENOTES VEHICULAR CROSSOVER CONSTRUCTION
- DENOTES GRASCRETE CONSTRUCTION


PLAN ON EXISTING CULVERT

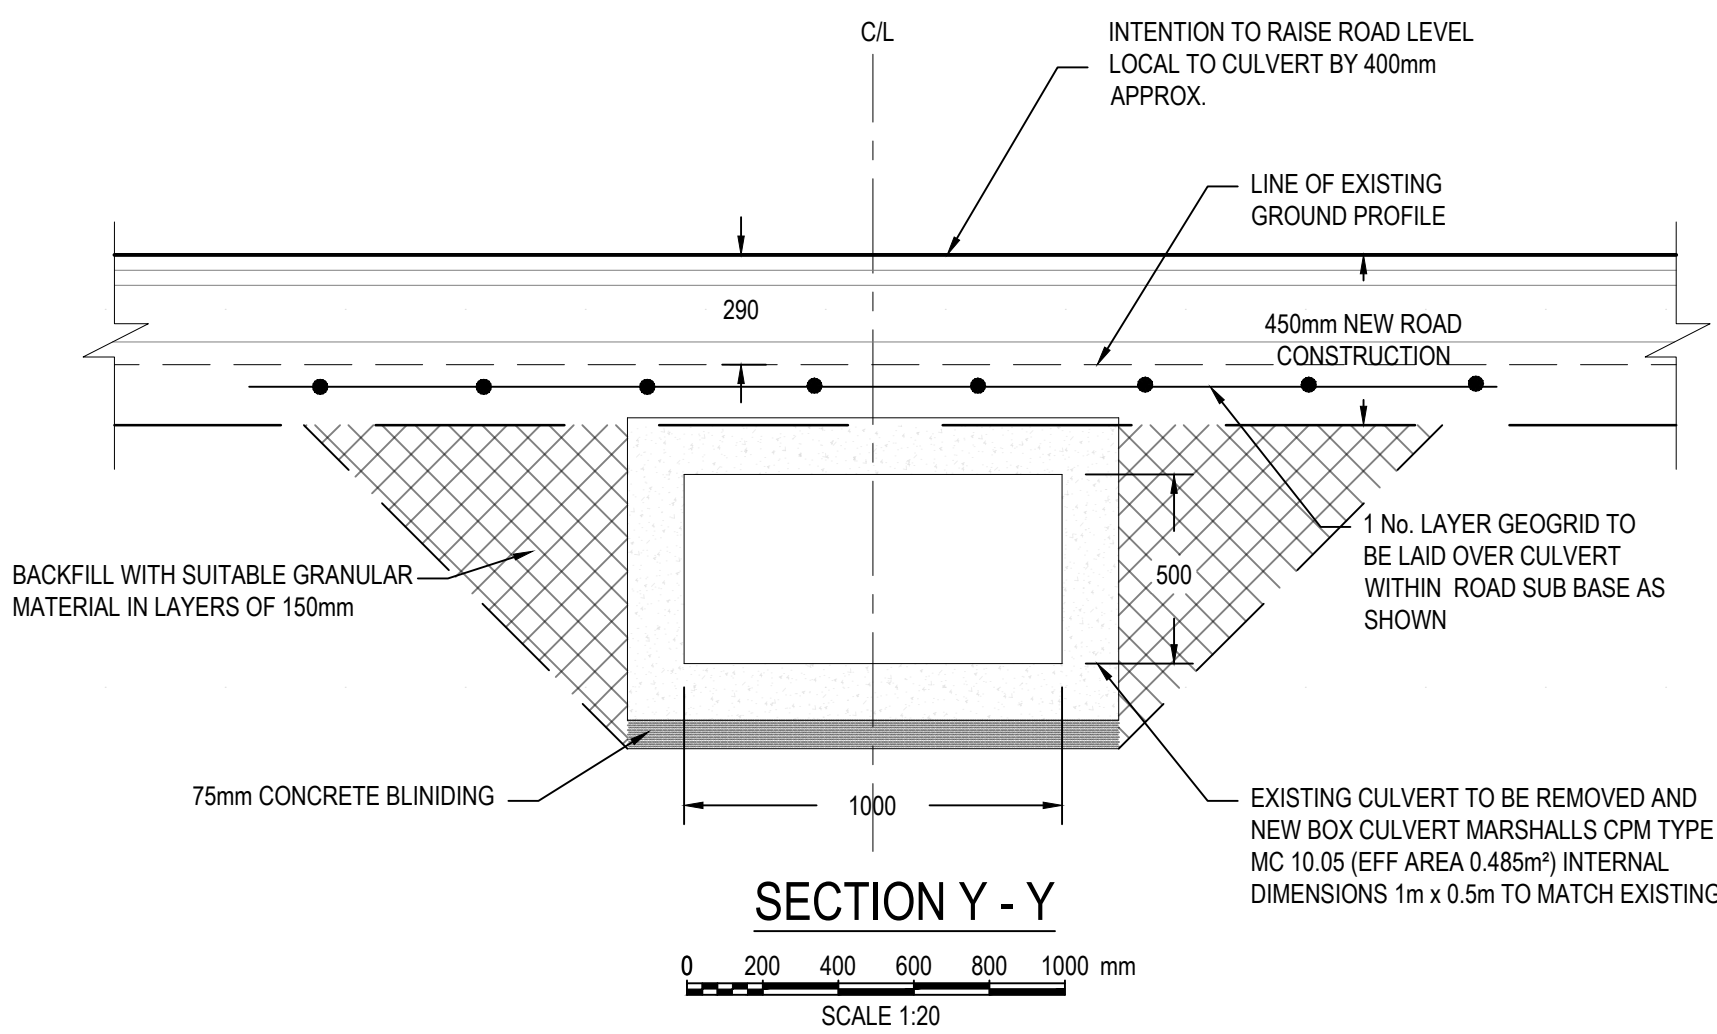


CROSS SECTIONAL AREA 0.485

Marshall's MC10.05(2m long)


PLAN ON PROPOSED CULVERT

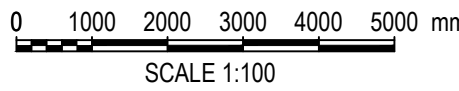

PLAN ON PROPOSED CULVERT

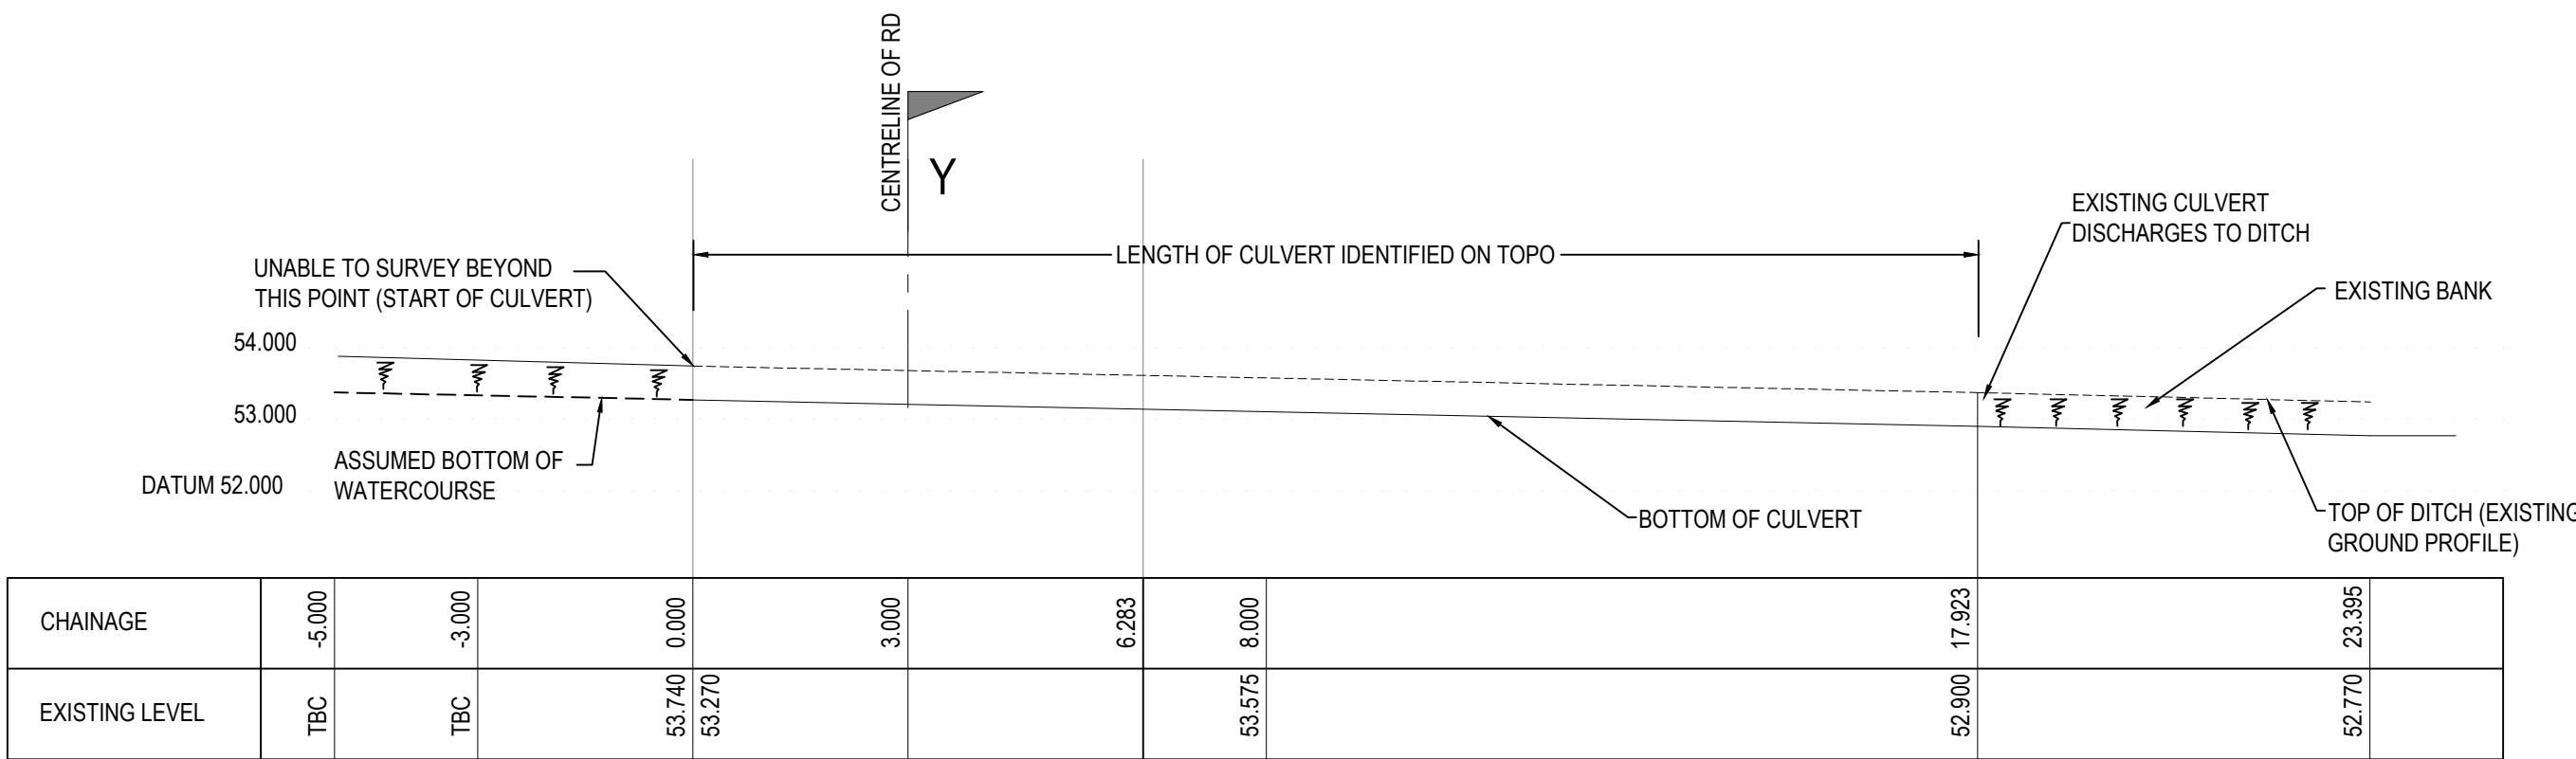

EXISTING CULVERT LONG SECTION X - X

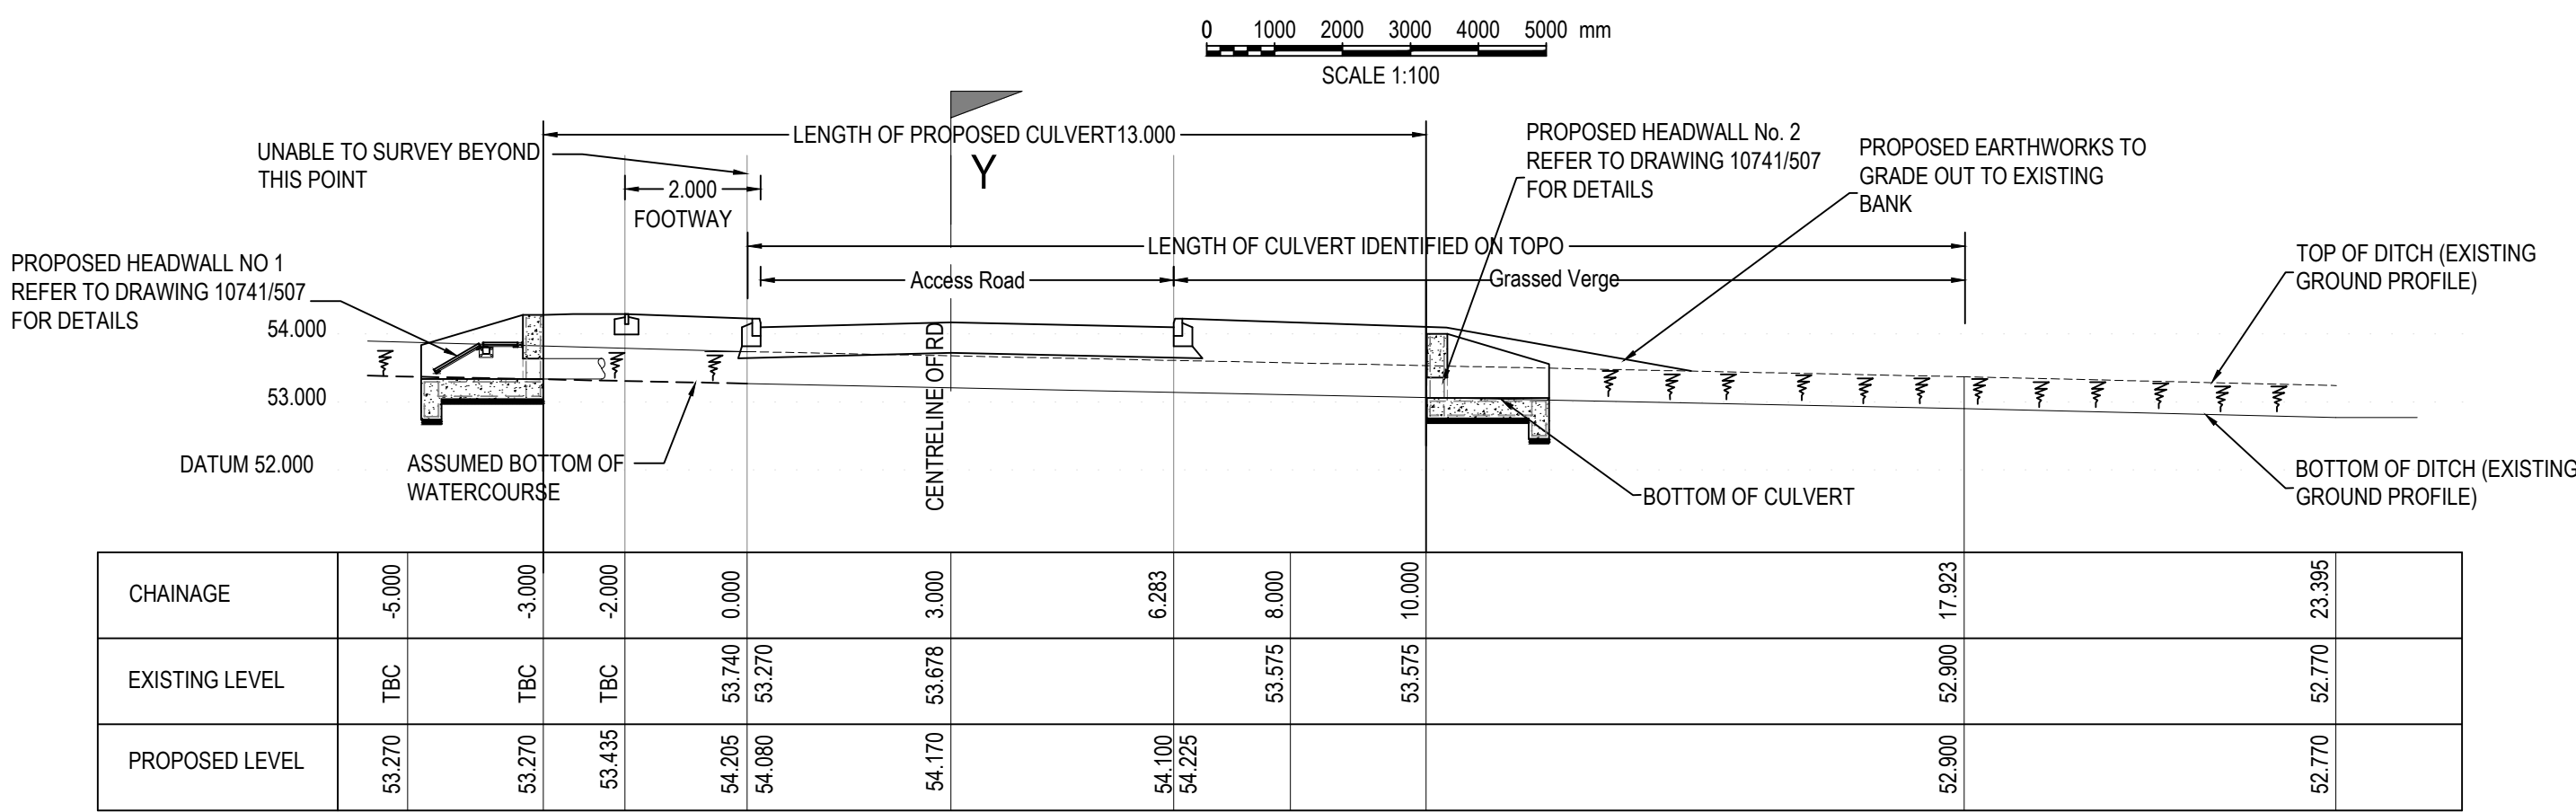

PROPOSED CULVERT LONG SECTION X - X

Issue For Approval

01	RGP	LR	MJ	06/07/2020	LAYOUT AMENDED TO SUIT ARCHITECTS DRG No. 10-19/01. CULVERT AMENDED TO SUIT
01	RGP	LR	MJ	03/07/2020	ISSUE FOR APPROVAL
rev.	drawn	chd.	approved	date	description
Client					
MANNING CONSTRUCTION					
PENCOED					
Project					
RESIDENTIAL DEVELOPMENT					
GLYNNEATH,					
NEATH PORT TALBOT					
Title					
SECTION 23					
EXISTING CULVERT					
PROPOSALS & DETAILS					
ValeConsultancy					
CONSULTING CIVIL & STRUCTURAL ENGINEERS					
29 Bocam Park, Old Field Road, Pencoed, Bridgend CF35 5LJ.					
Phone: 01656 863794 Email: enquiries@vale-consultancy.co.uk					
date	drawn	checked	approved		
24.06.20	RGP	LR	MJ	24.06.20	
scale @ A1					
AS SHOWN				10741	
status	drg. no.				rev.
A	10741/506				02