




Reproduced from an Ordnance Survey map with the permission of the
Controller of Her Majesty's Stationary Office.
©Crown Copyright. All rights reserved.

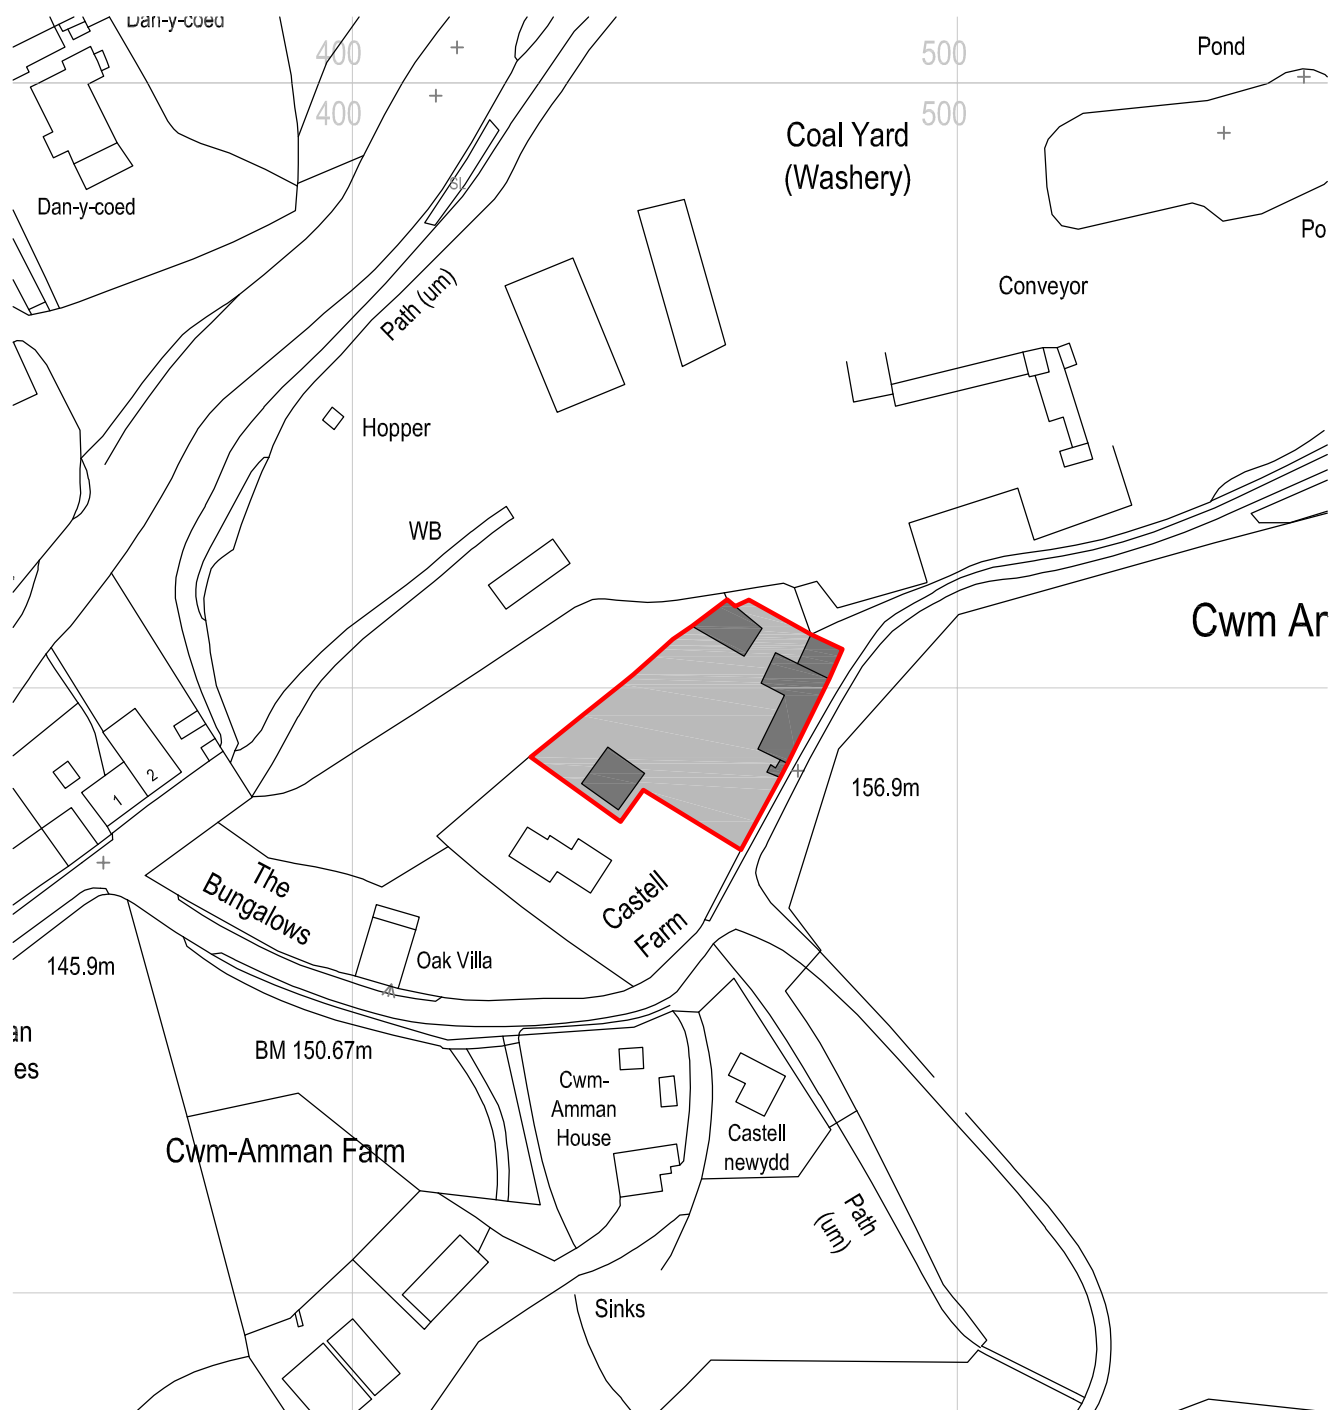

SITE LOCATION PLAN
Scale 1:1250



Cwm Planning & Design Ltd.
(architectural and Draughting Services)

Client:

Mr. & Mrs. R. Beynon
'Yr Ysgubor'
Brynamman
Neath Port Talbot

Project Title:

**PROPOSED EXTENSION
TO EXISTING
RESIDENTIAL ANNEX**

General Notes:

1. Do not scale from this drawing,
take figured dimensions only.
2. Dimensions are in millimeters
unless otherwise stated.

Drawing Issue:

PLANNING

Drawing Title:

SITE LOCATION PLAN

Drawing No: 001

Revision:

Date: 24-08-2020

Revised:

Scale(s): 1:1250

Paper Size: **A4**