



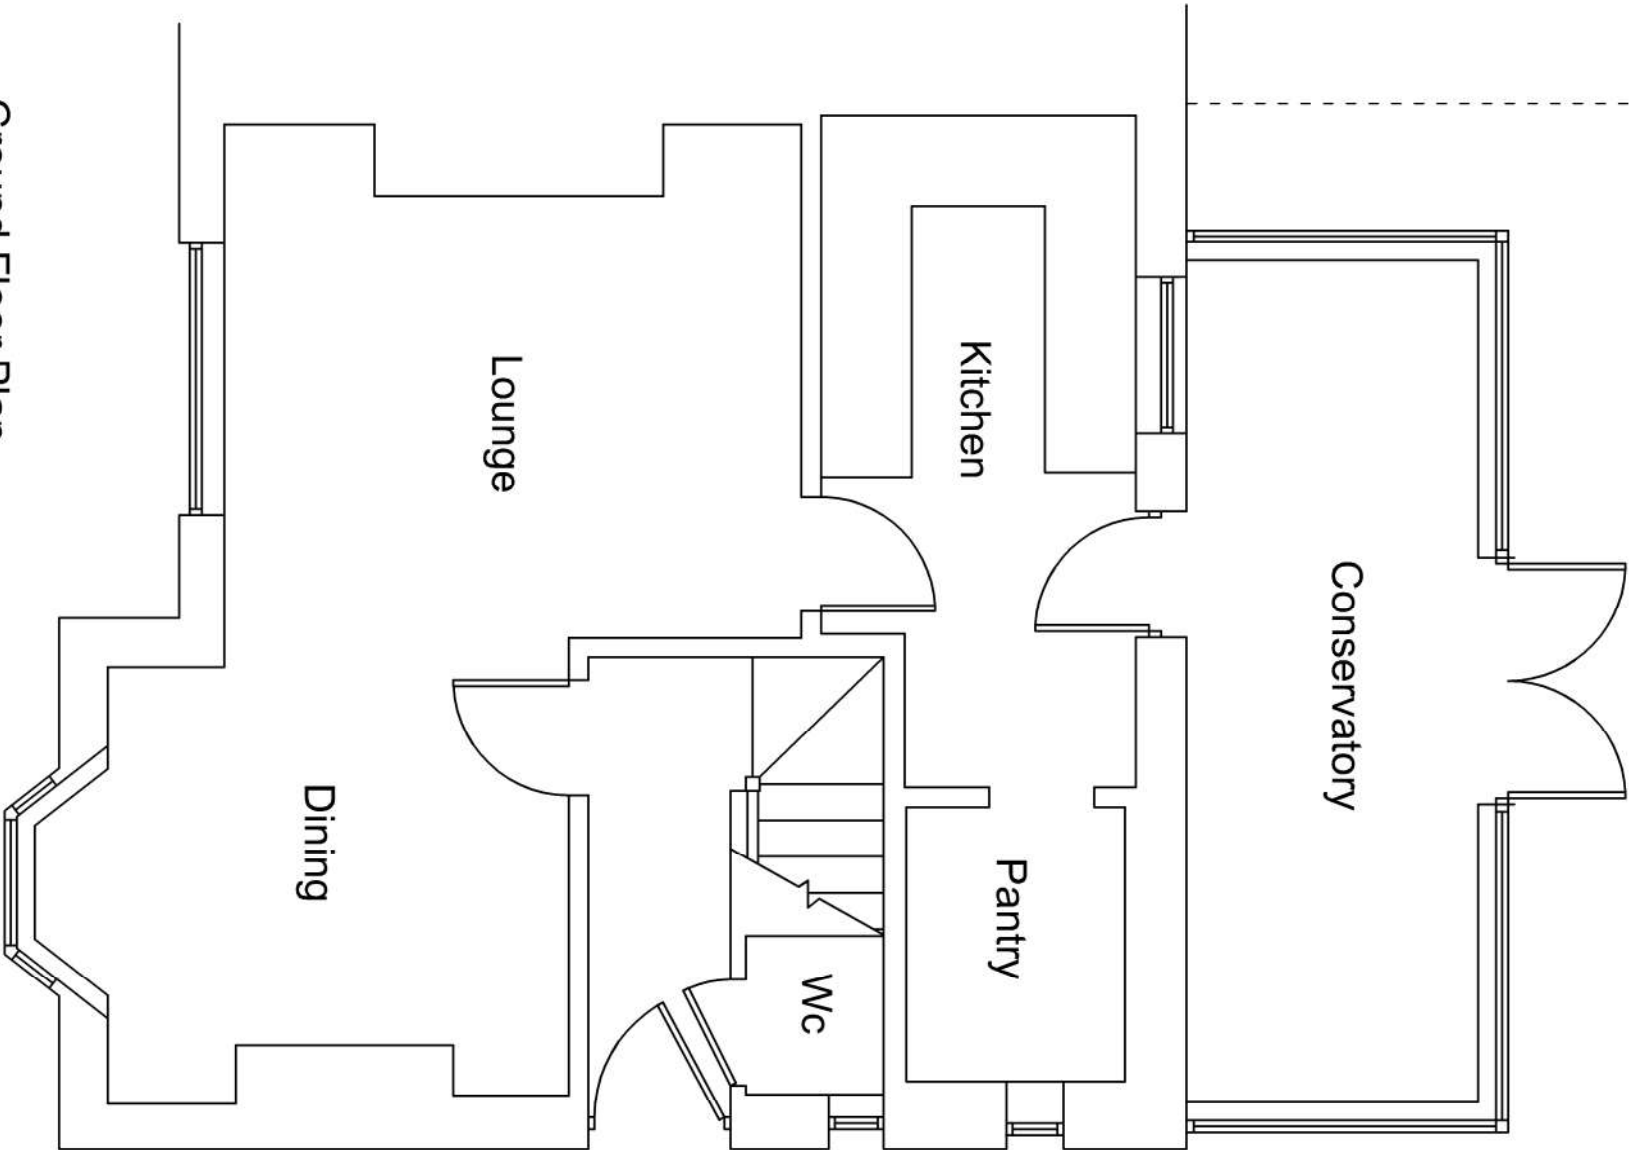

Ground Floor Plan

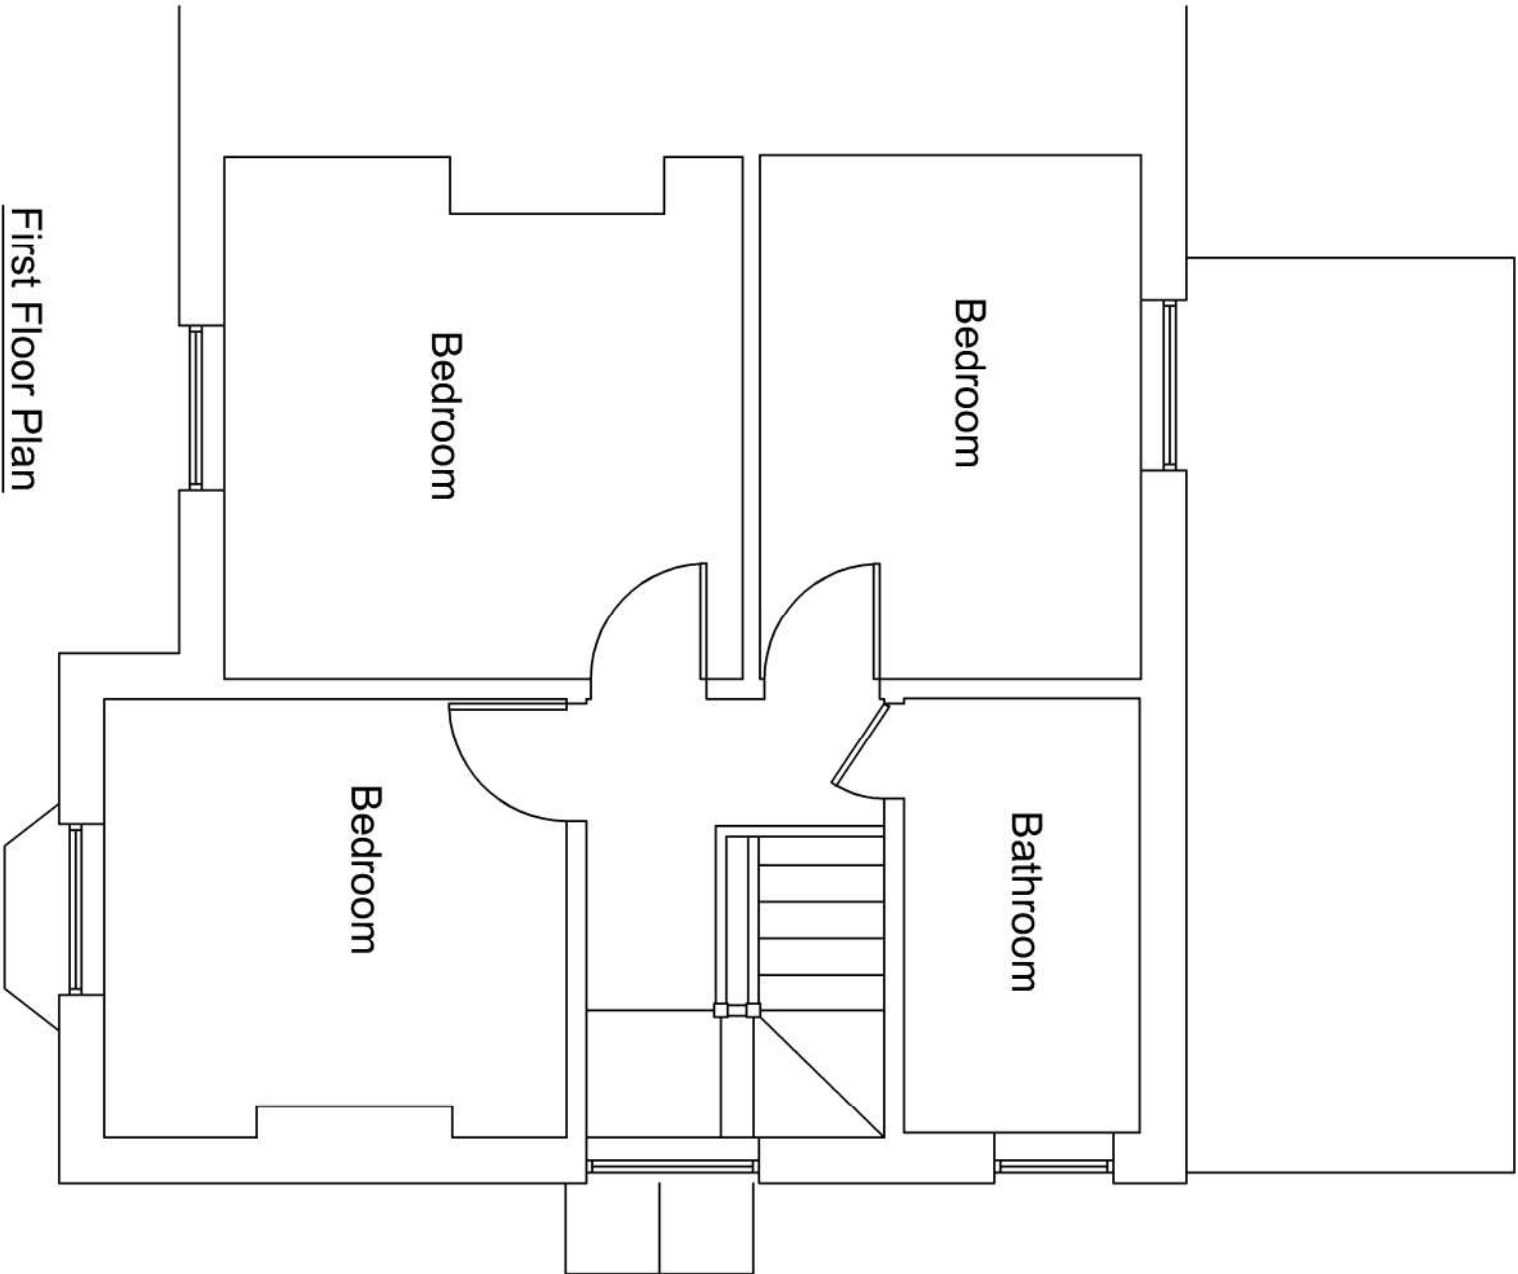

First Floor Plan

This drawing is copyright ©
NOTE: All dimensions to be checked on
site and not scaled from the drawing.



CLIENT		JOB TITLE		DRWG. TITLE	
Gary Evans		Rear Extension at - 50 Wellfield Ave Neath		Existing Floor Plans	
DATE:	July 2020	SCALE:	1:50	DRWG. NO.	20.21.01
				REV.	---
				PURPOSE:	Record