



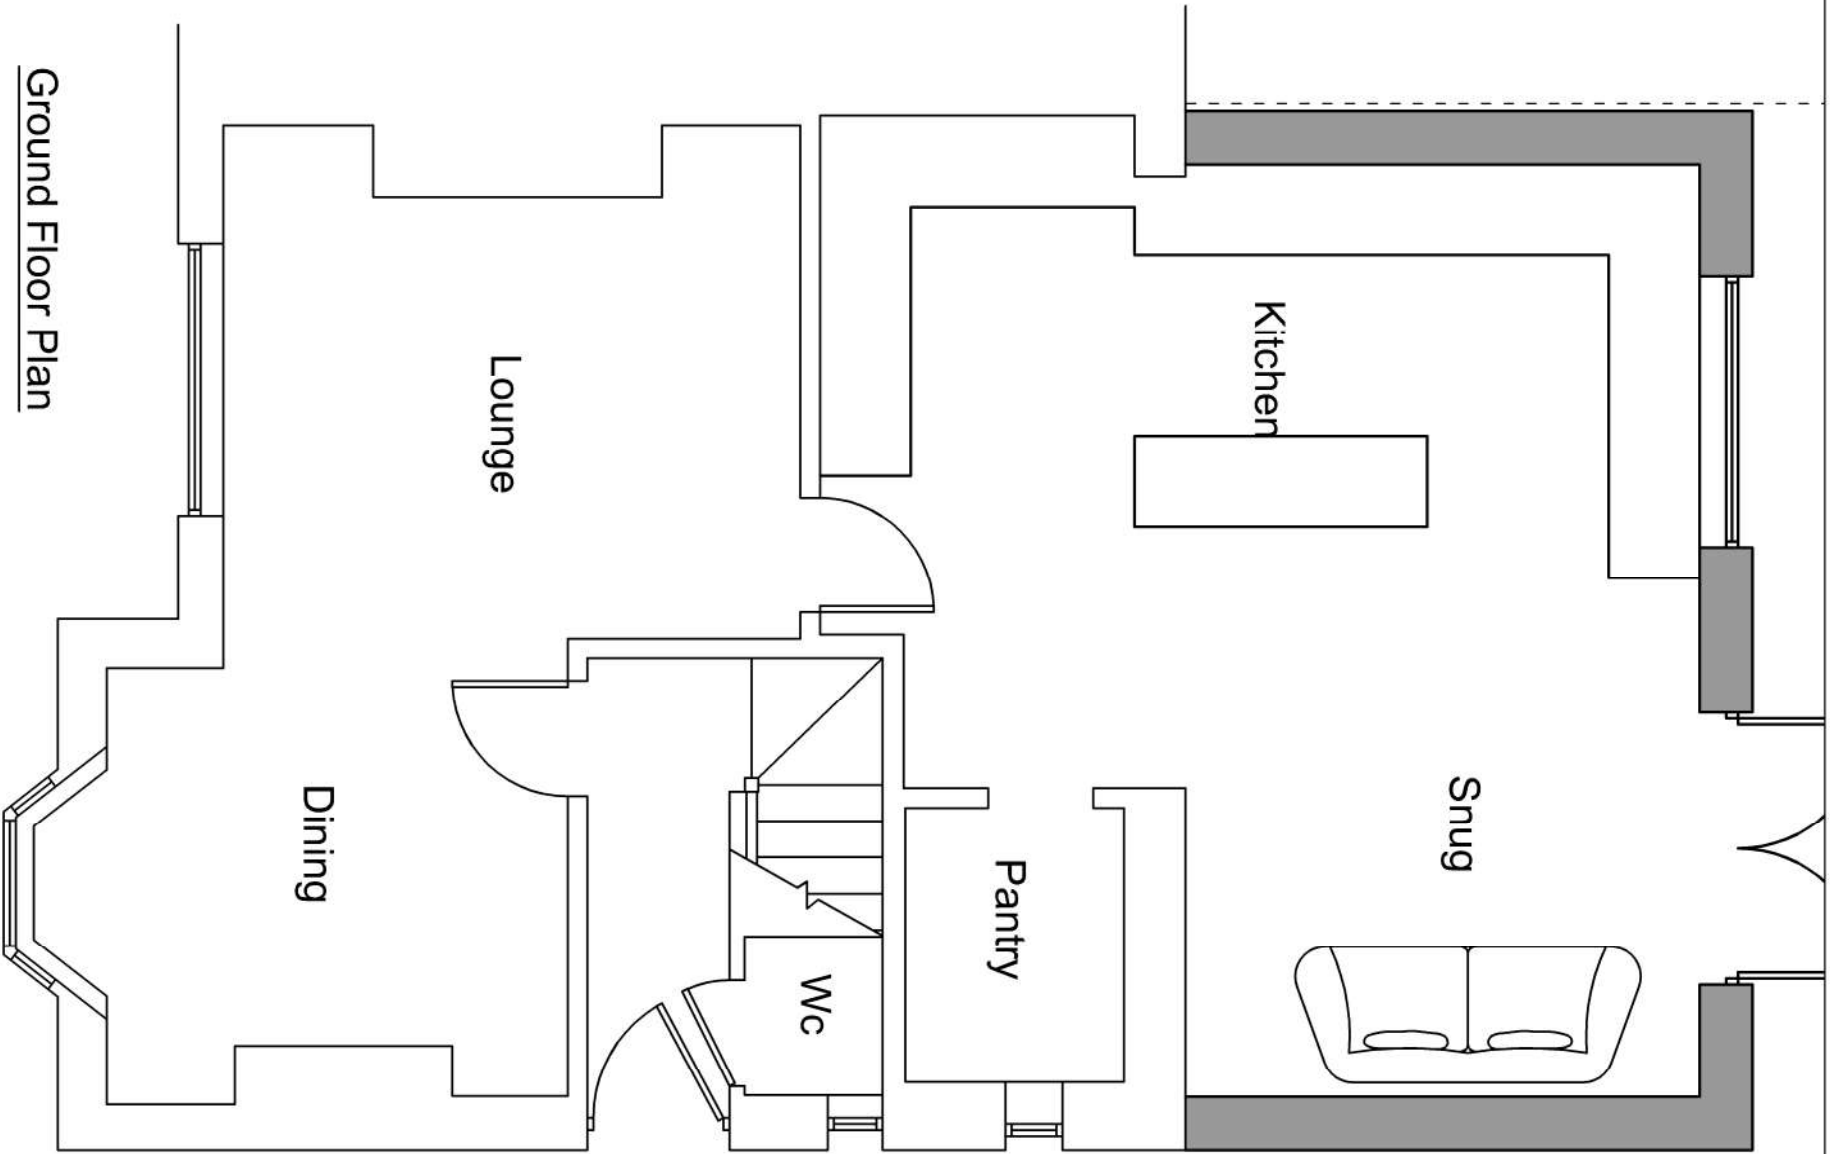


Ground Floor Plan

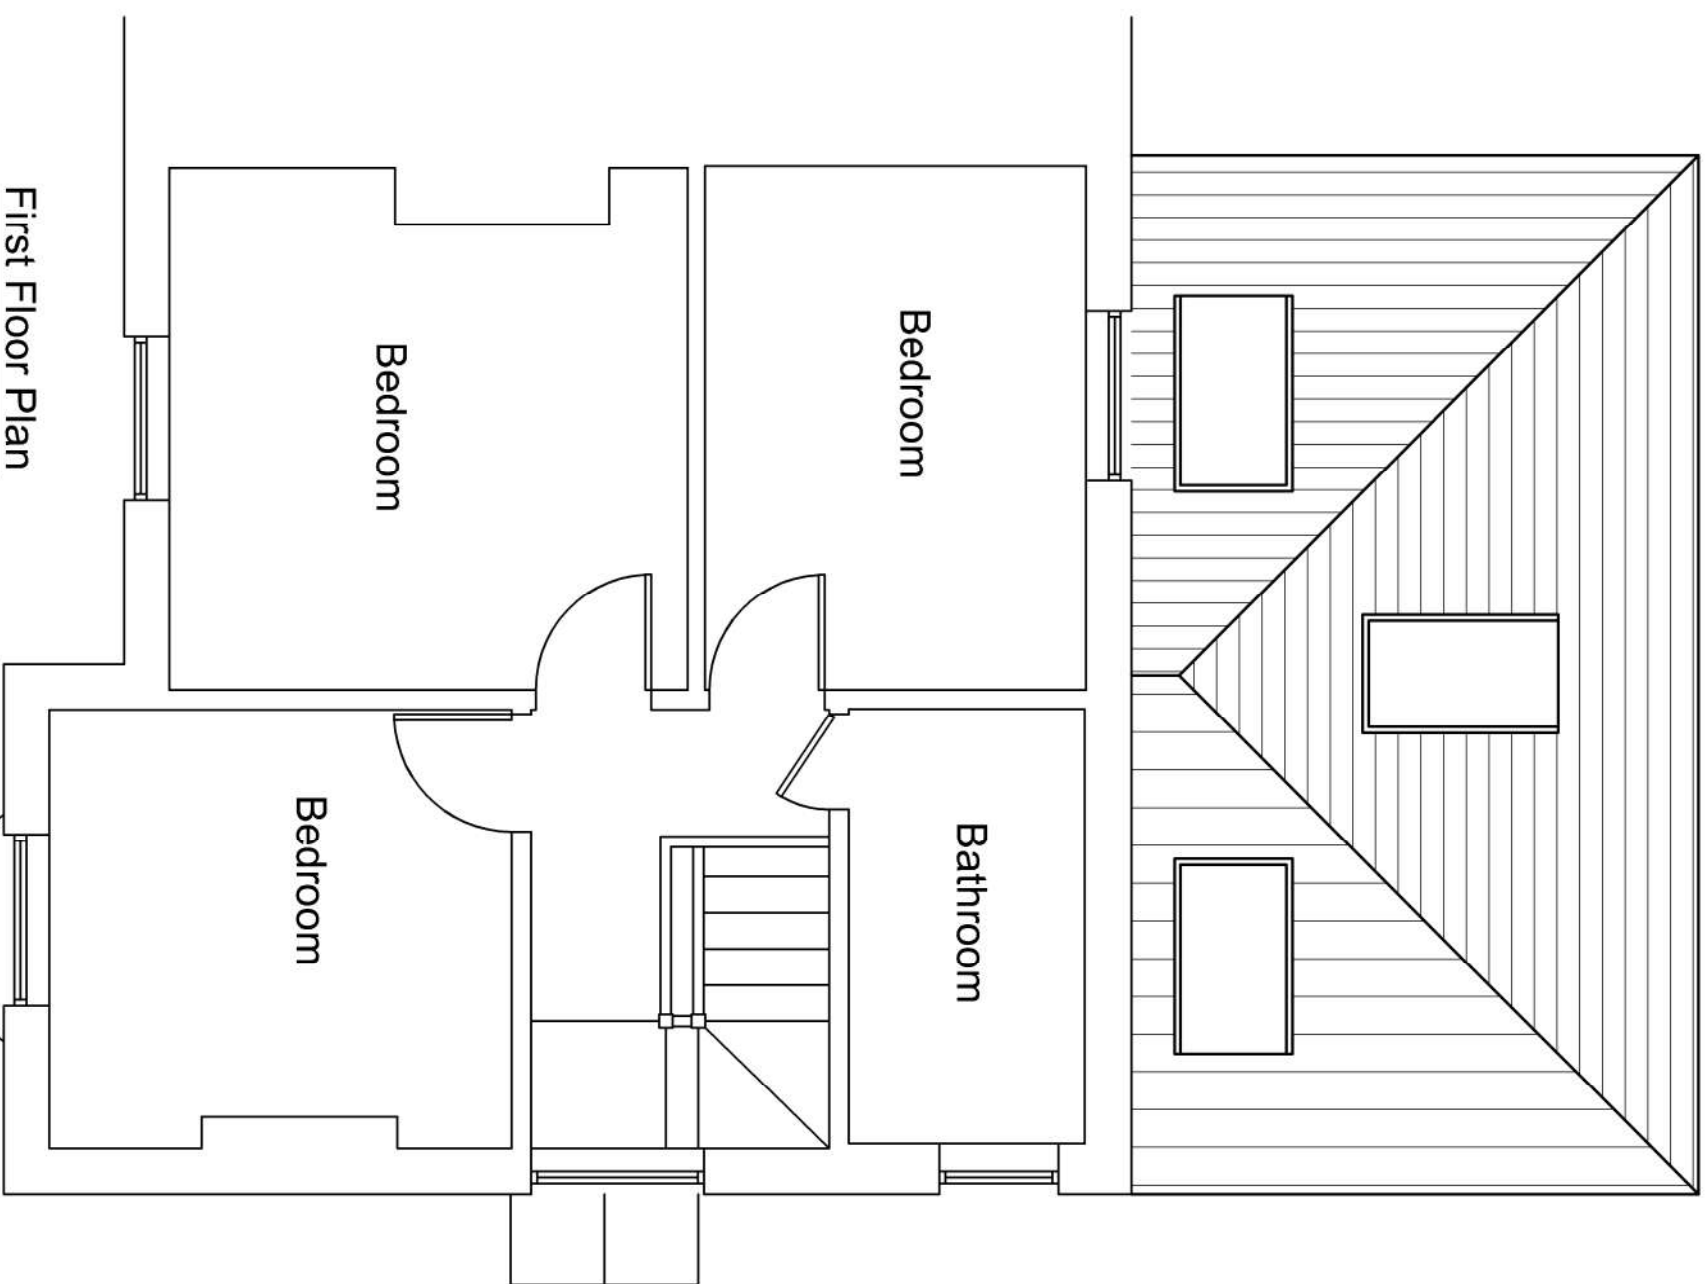

First Floor Plan

This drawing is copyright ©
NOTE: All dimensions to be checked on
site and not scaled from the drawing.

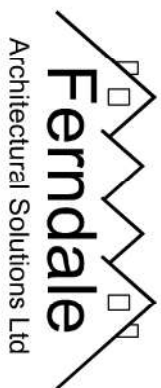

CLIENT		JOB TITLE		DRWG. TITLE	
Gary Evans		Rear Extension at - 50 Wellfield Ave Neath		Proposed Floor Plans	
DATE:	July 2020	SCALE:	1:50	A3	DRWG. NO. 20.21.03
		REV.	---	PURPOSE: Planning	