

Superseded


Option B4:
Five Bedroom House

PROPOSED GROUND FLOOR PLAN



NOTE:
ALL ROOM AREAS
APPROXIMATE ONLY AND MAY
VARY DEPENDING ON WALL
THICKNESS

As all efforts have been made to make this drawing as
true as possible, it has been compiled from a number of
sources. All dimensions must be verified on site. Do not scale
this drawing.

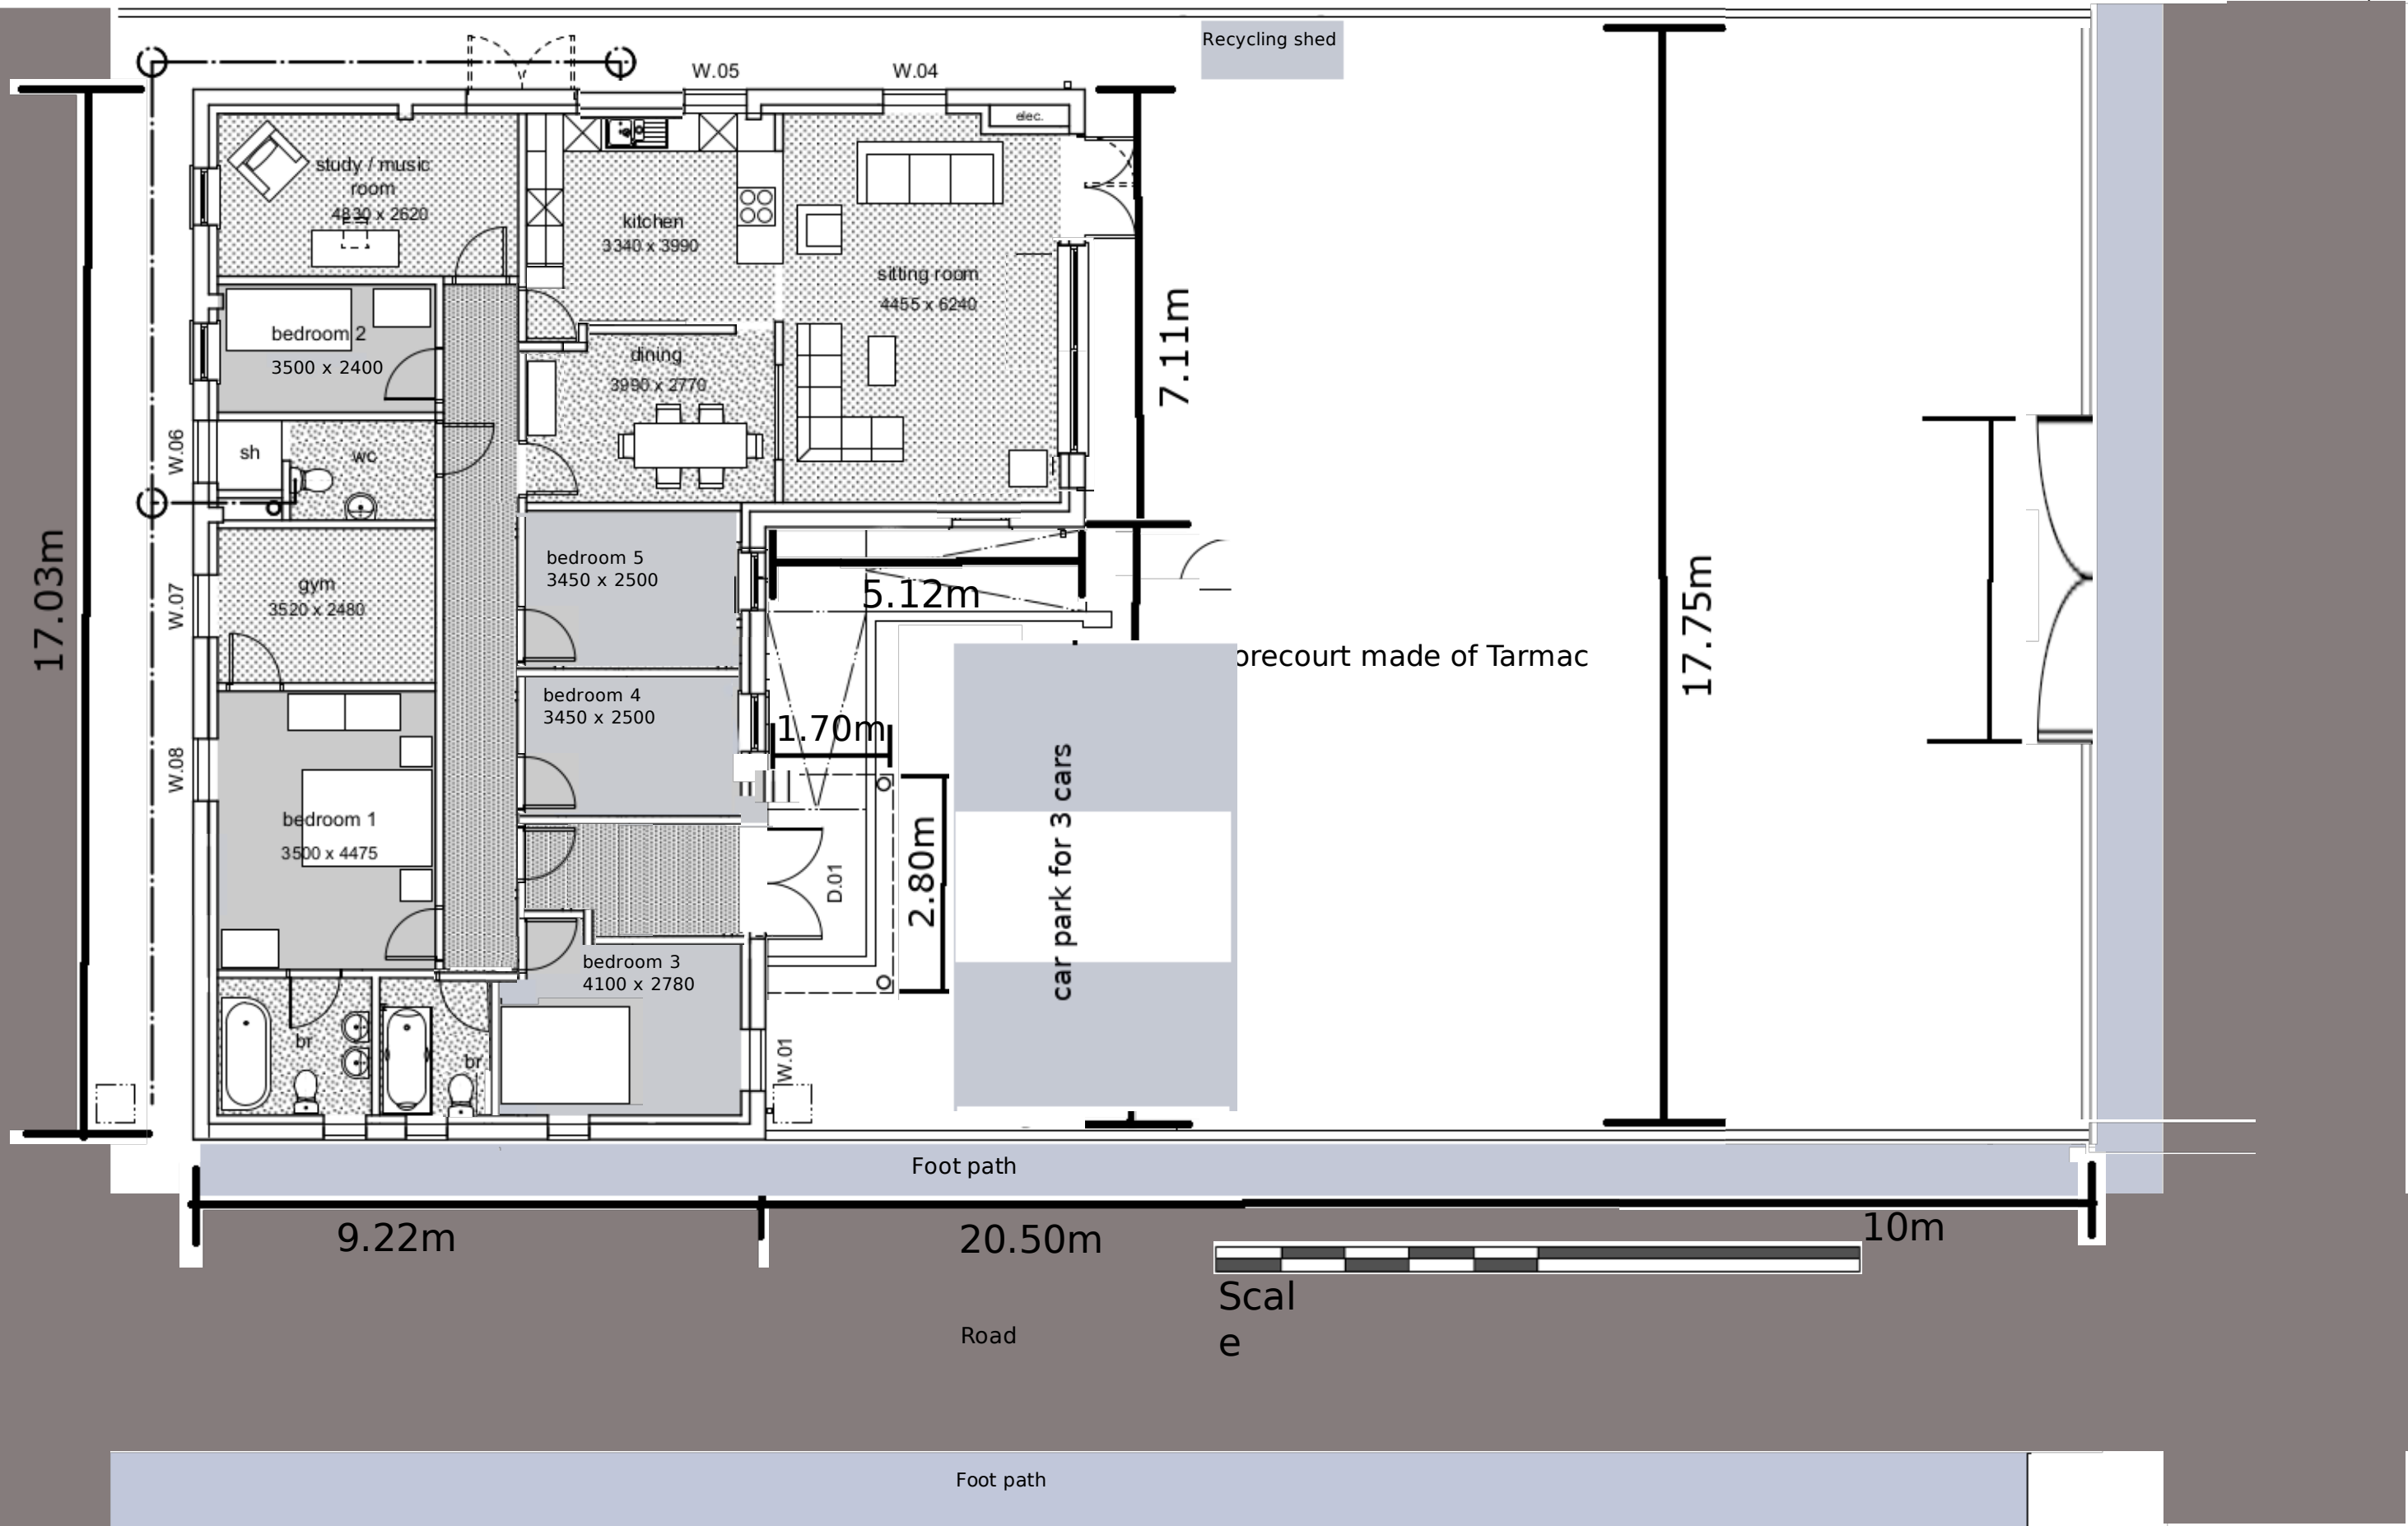

Project:
KINGDOM HALL, ROMAN ROAD,
BANWEN

Drawing:
PROPOSED GROUND
FLOOR LAYOUT

Client:
L & A Hill O'Shea

Date:
12/2019

Scale:
1:100 @ A3

PR 006