


Superseded

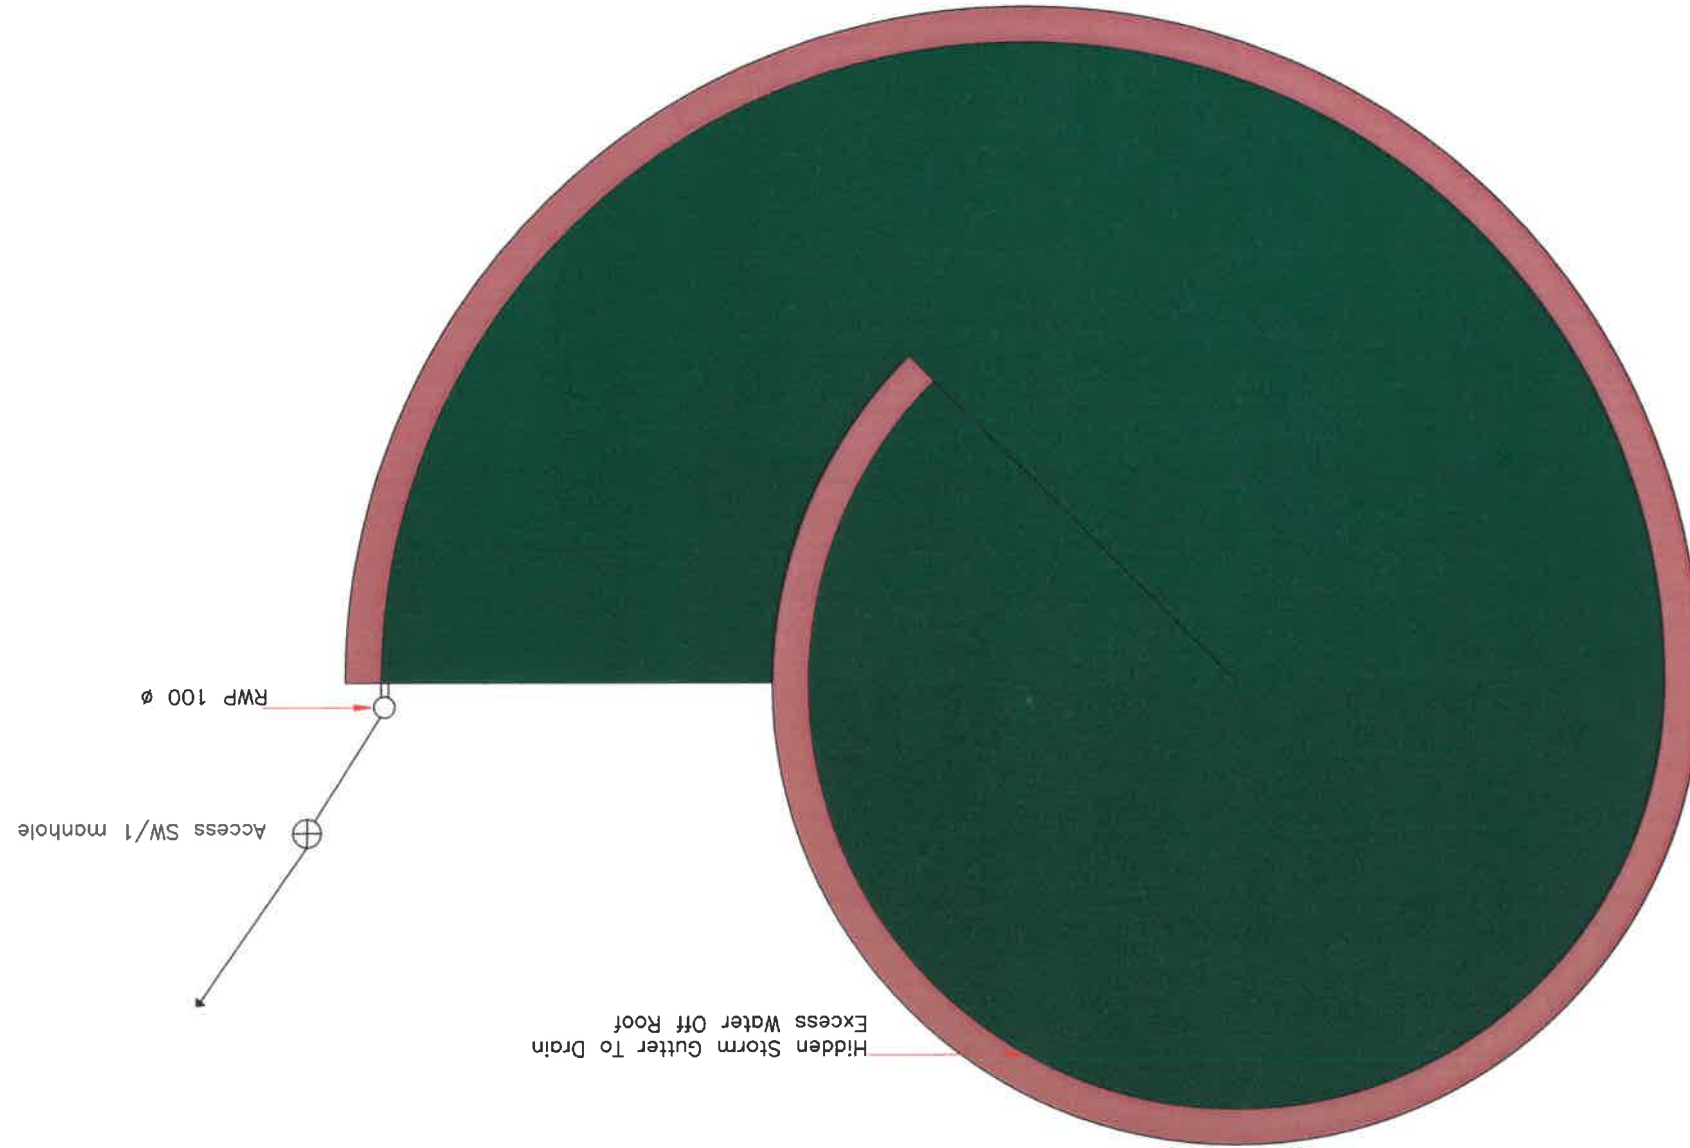

REV	DATE	BY	CHKD
A	Aug '20	RC	

CLIENT
Mark Davies Llety'r Gof Farm
Cwmantllwyd Road
SA8 3JF

PROJECT Proposed Garden Room

TITLE
 Aerial View

DRAWING ISSUE
PLANNING

GENERAL NOTES

- A- The scale shown on this drawing only applies to the correct paper size.
- B- Do not scale from this drawing to be figured dimensions only.
- C- Any discrepancies to be reported to arch consult.
- D- Drawings in PDF format are not to scale and are for reference only.

DATE	Aug '20	PRODUCED BY	R. Collier
SCALE	1:100	CHECKED	
PAPER SIZE	A3	APPROVED	

ateb Consult
43, Gurnos Road

20/04	1003	A
REVISION	DRAWING NUMBER	REVISION

E-mail: info@atecconsult.co.uk

Tel: 01639 849279
 Fax: 01639 849984

Swasey
 SA9 2HY
 Ytalyfero

NOTES