
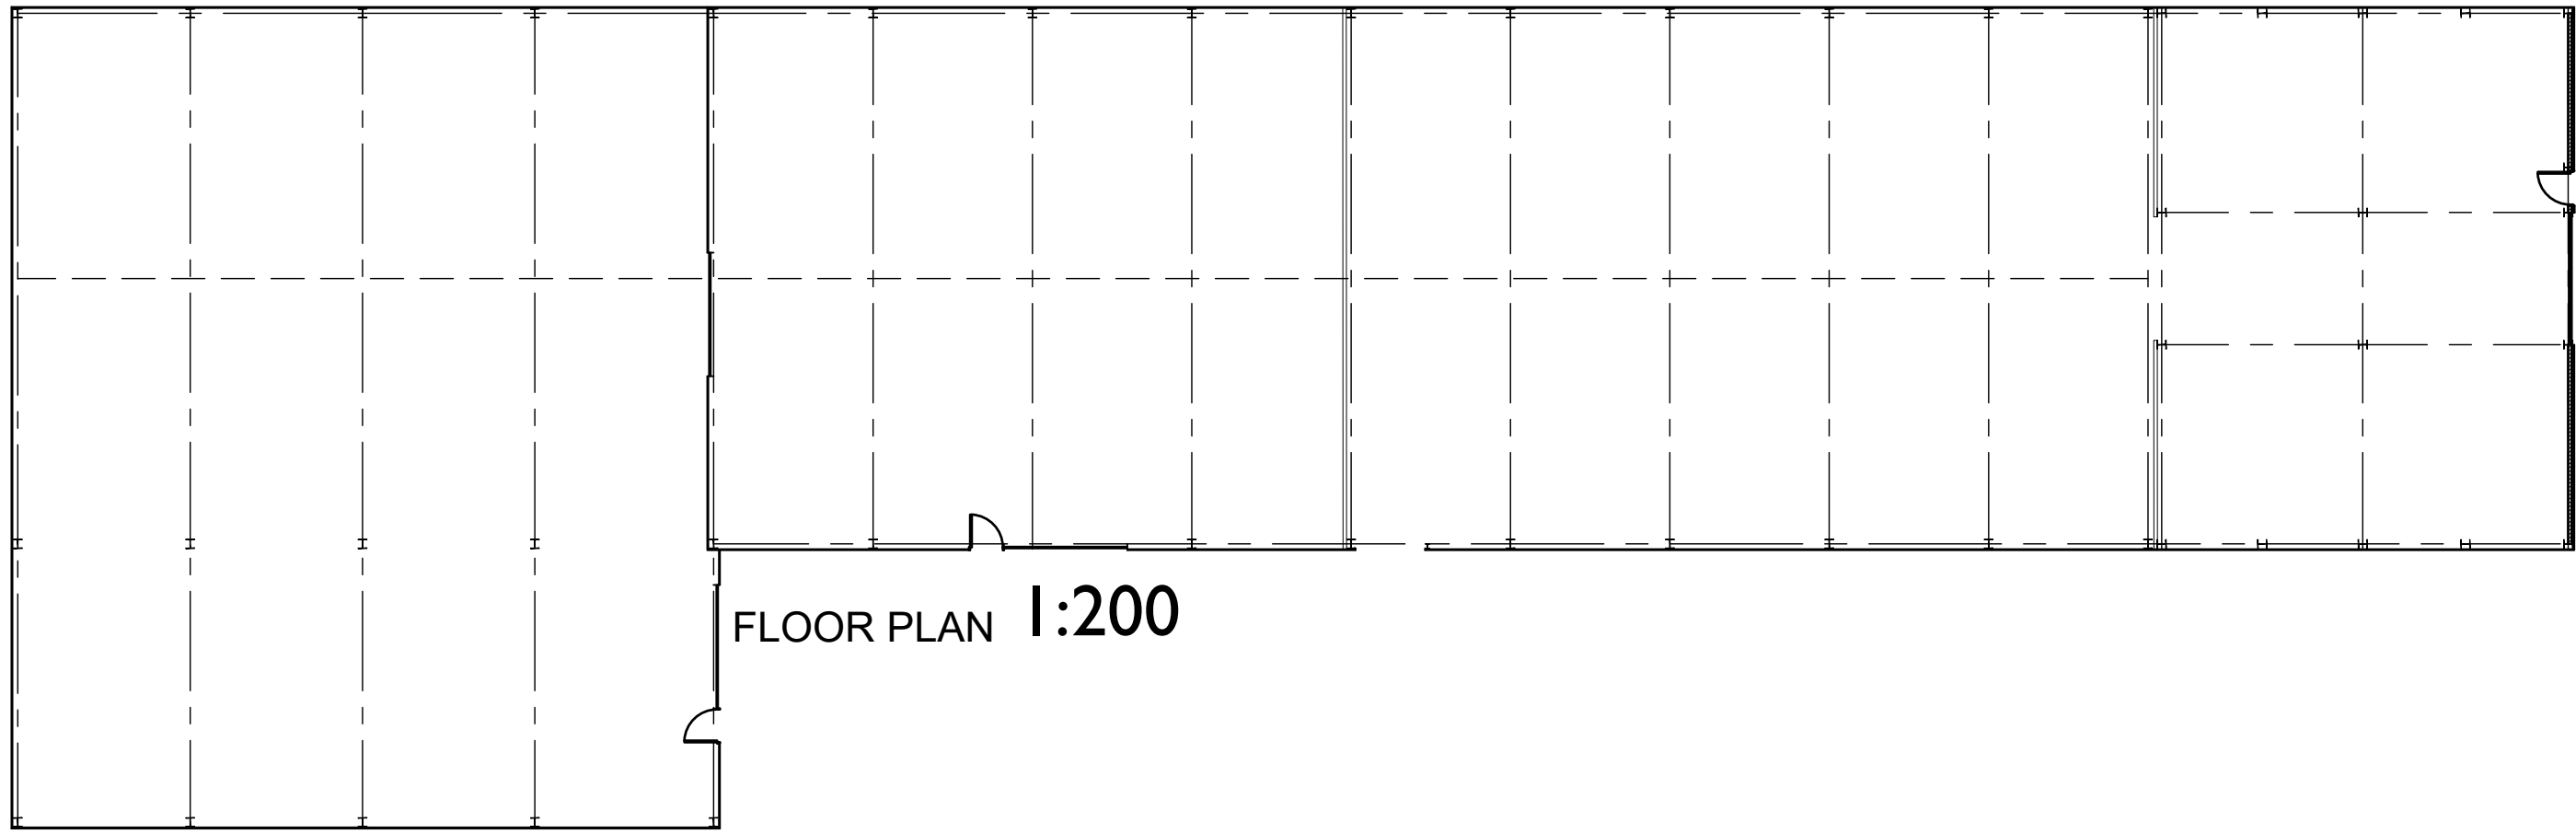
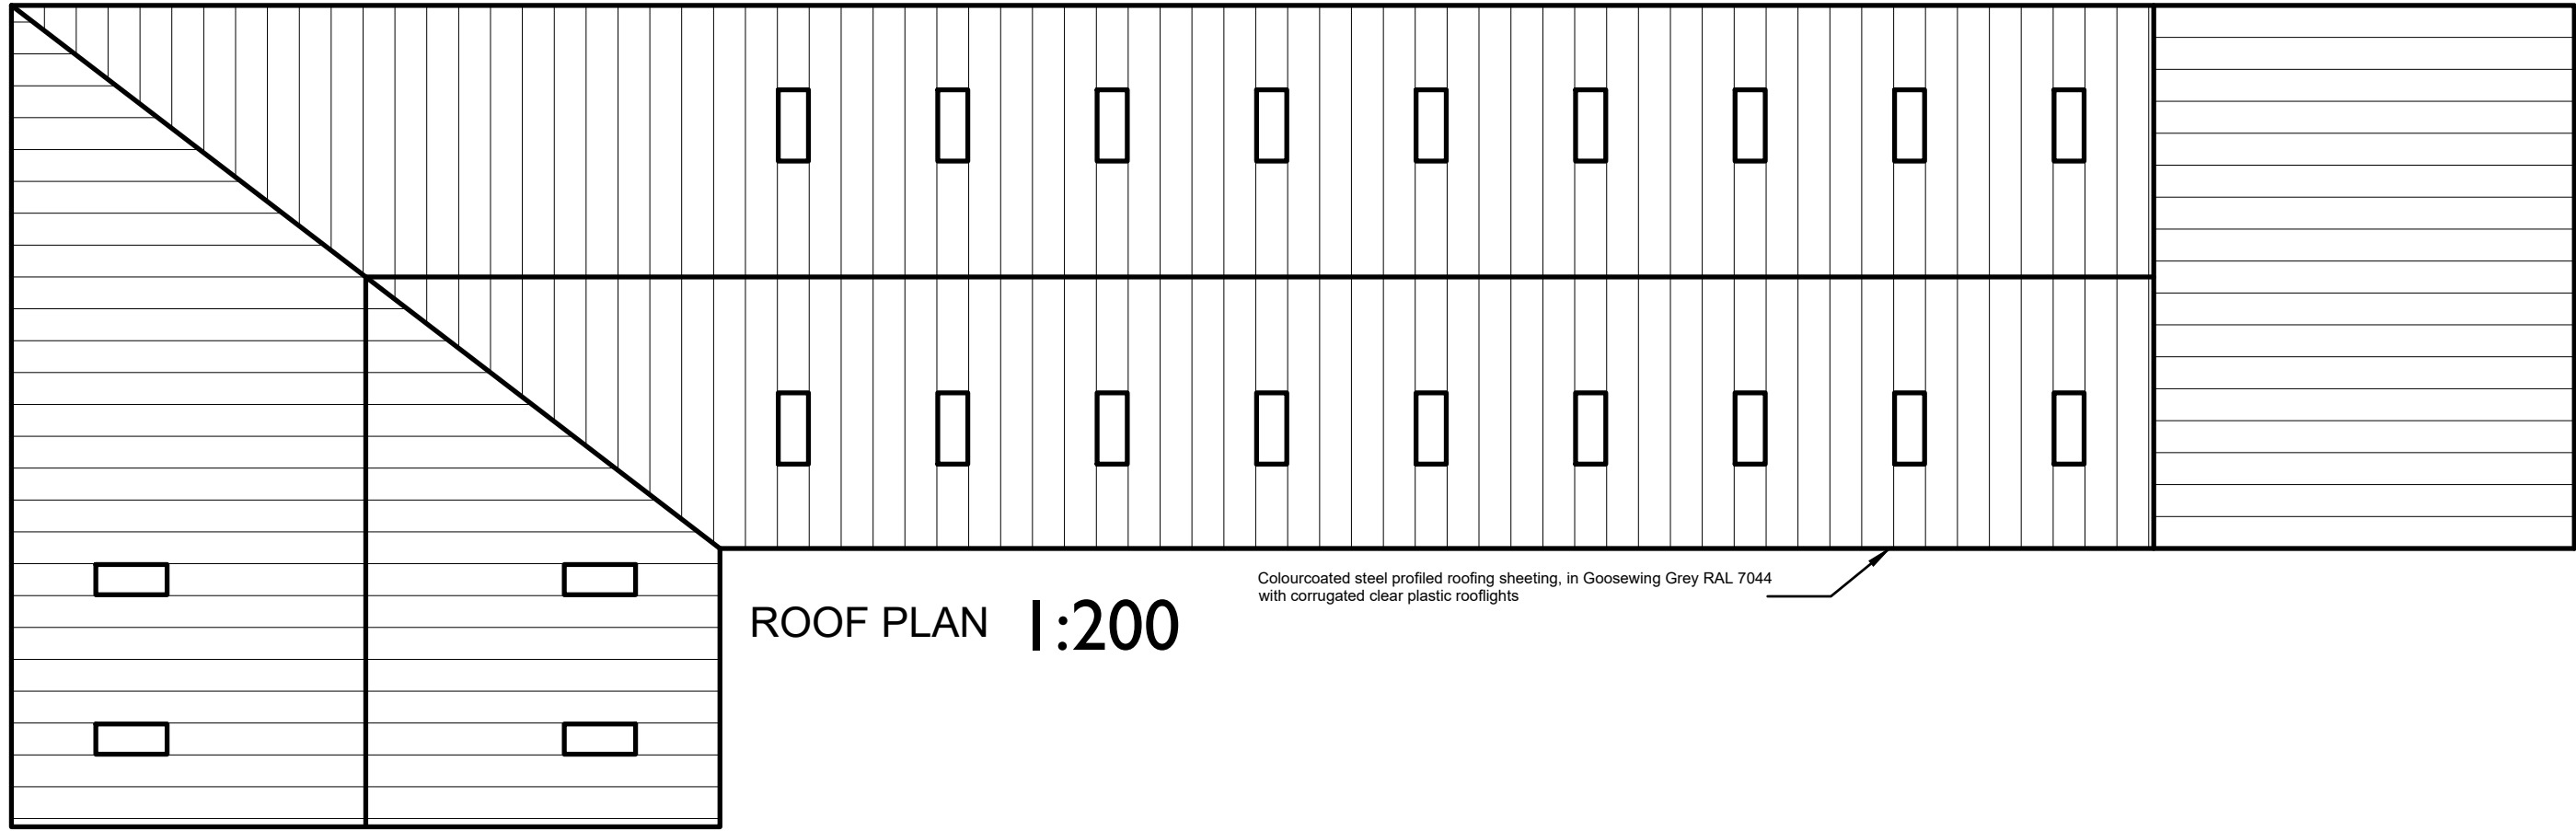


BUILDING 1 TOP SHED

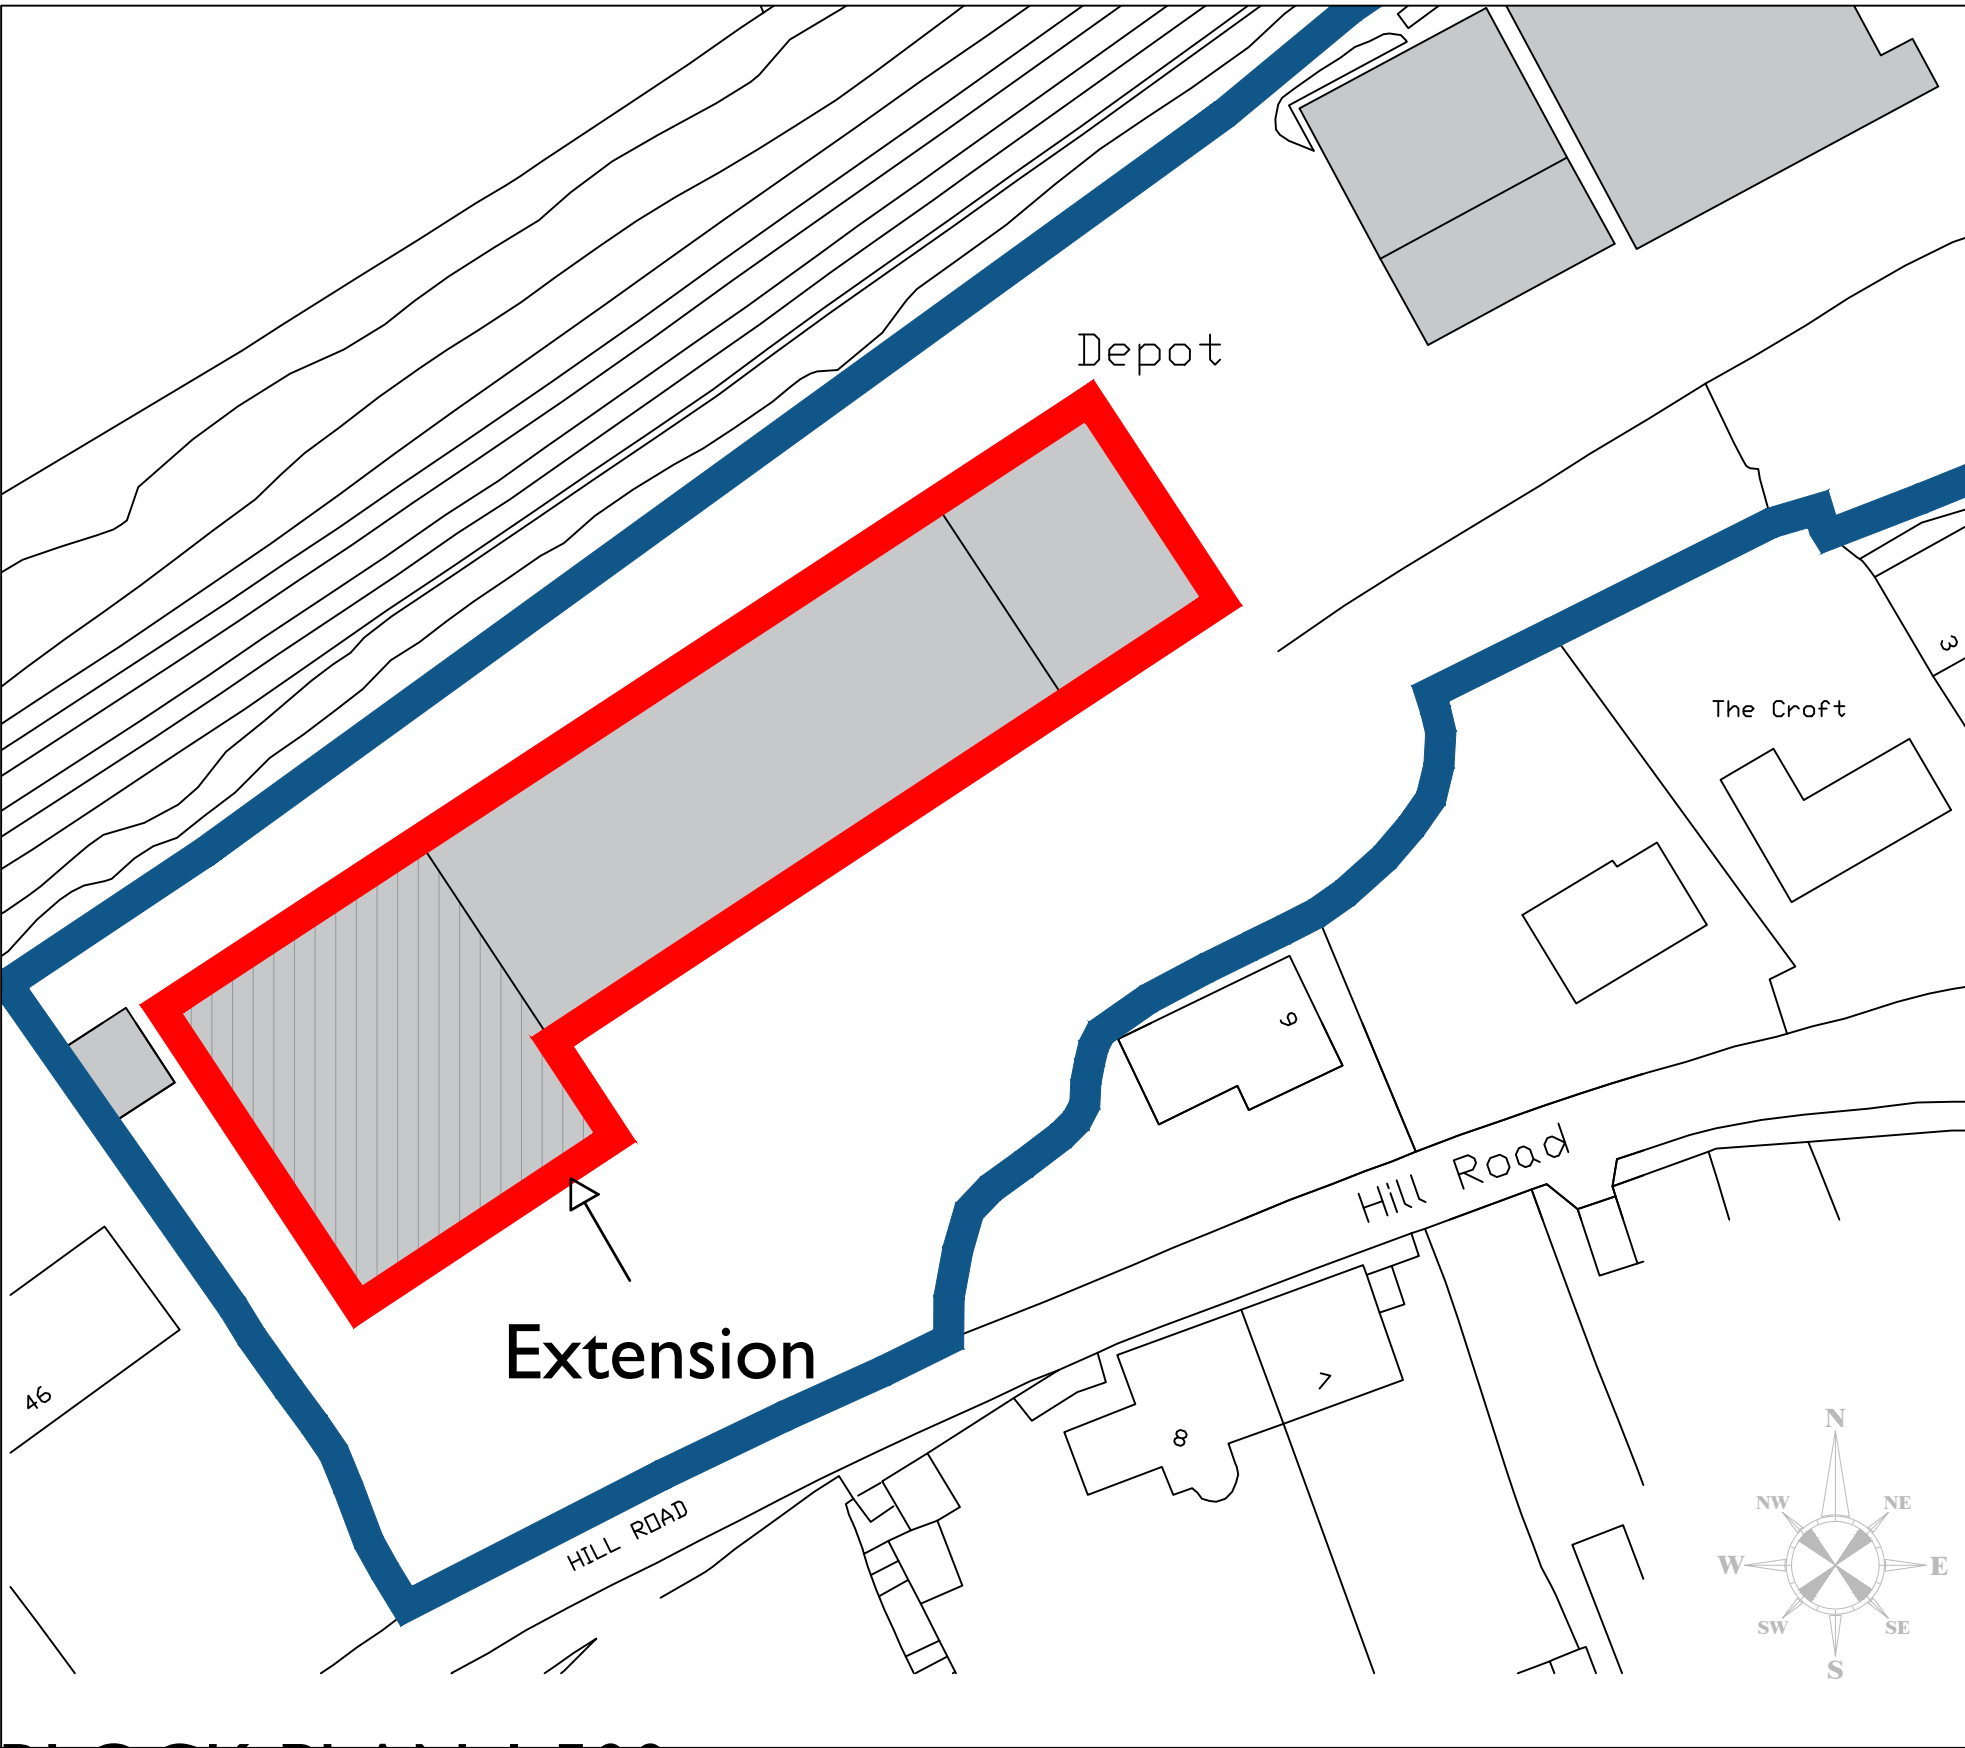

BLOCK PLAN 1:500

Notes				Glamorgan Services			
Ordnance Survey, (c) Crown Copyright 2020. All rights reserved. Licence number 100020449				Client			
				Project Title			
				Glamorgan Services,			
				A1			
				Project Address 1			
				Rockfield/Longford Rd, Neath, SA10 7HQ			
				DLD			
				Project Address 2			
				Proposed Drawings			
				DLD			
				Drawing Title			
				Date 13.08.2020			
				Scale As shown			
				Drawn By DLD			
				Ref RC207			
				Drawing No. 102			
				Rev E			
				143 Clifton Street, Cardiff, CF24 1LZ			
				16 Queen Victoria Road, Llanelli, SA15 2TL			
				02921 197 196 01554 778 730			
				info@darkinarchitects.com			
				© Copyright Darkin Architects 2020			
				RIBA			
				Chartered Practice			
				darkin architects			
				drawing on experience			