


Proposed Ground Floor

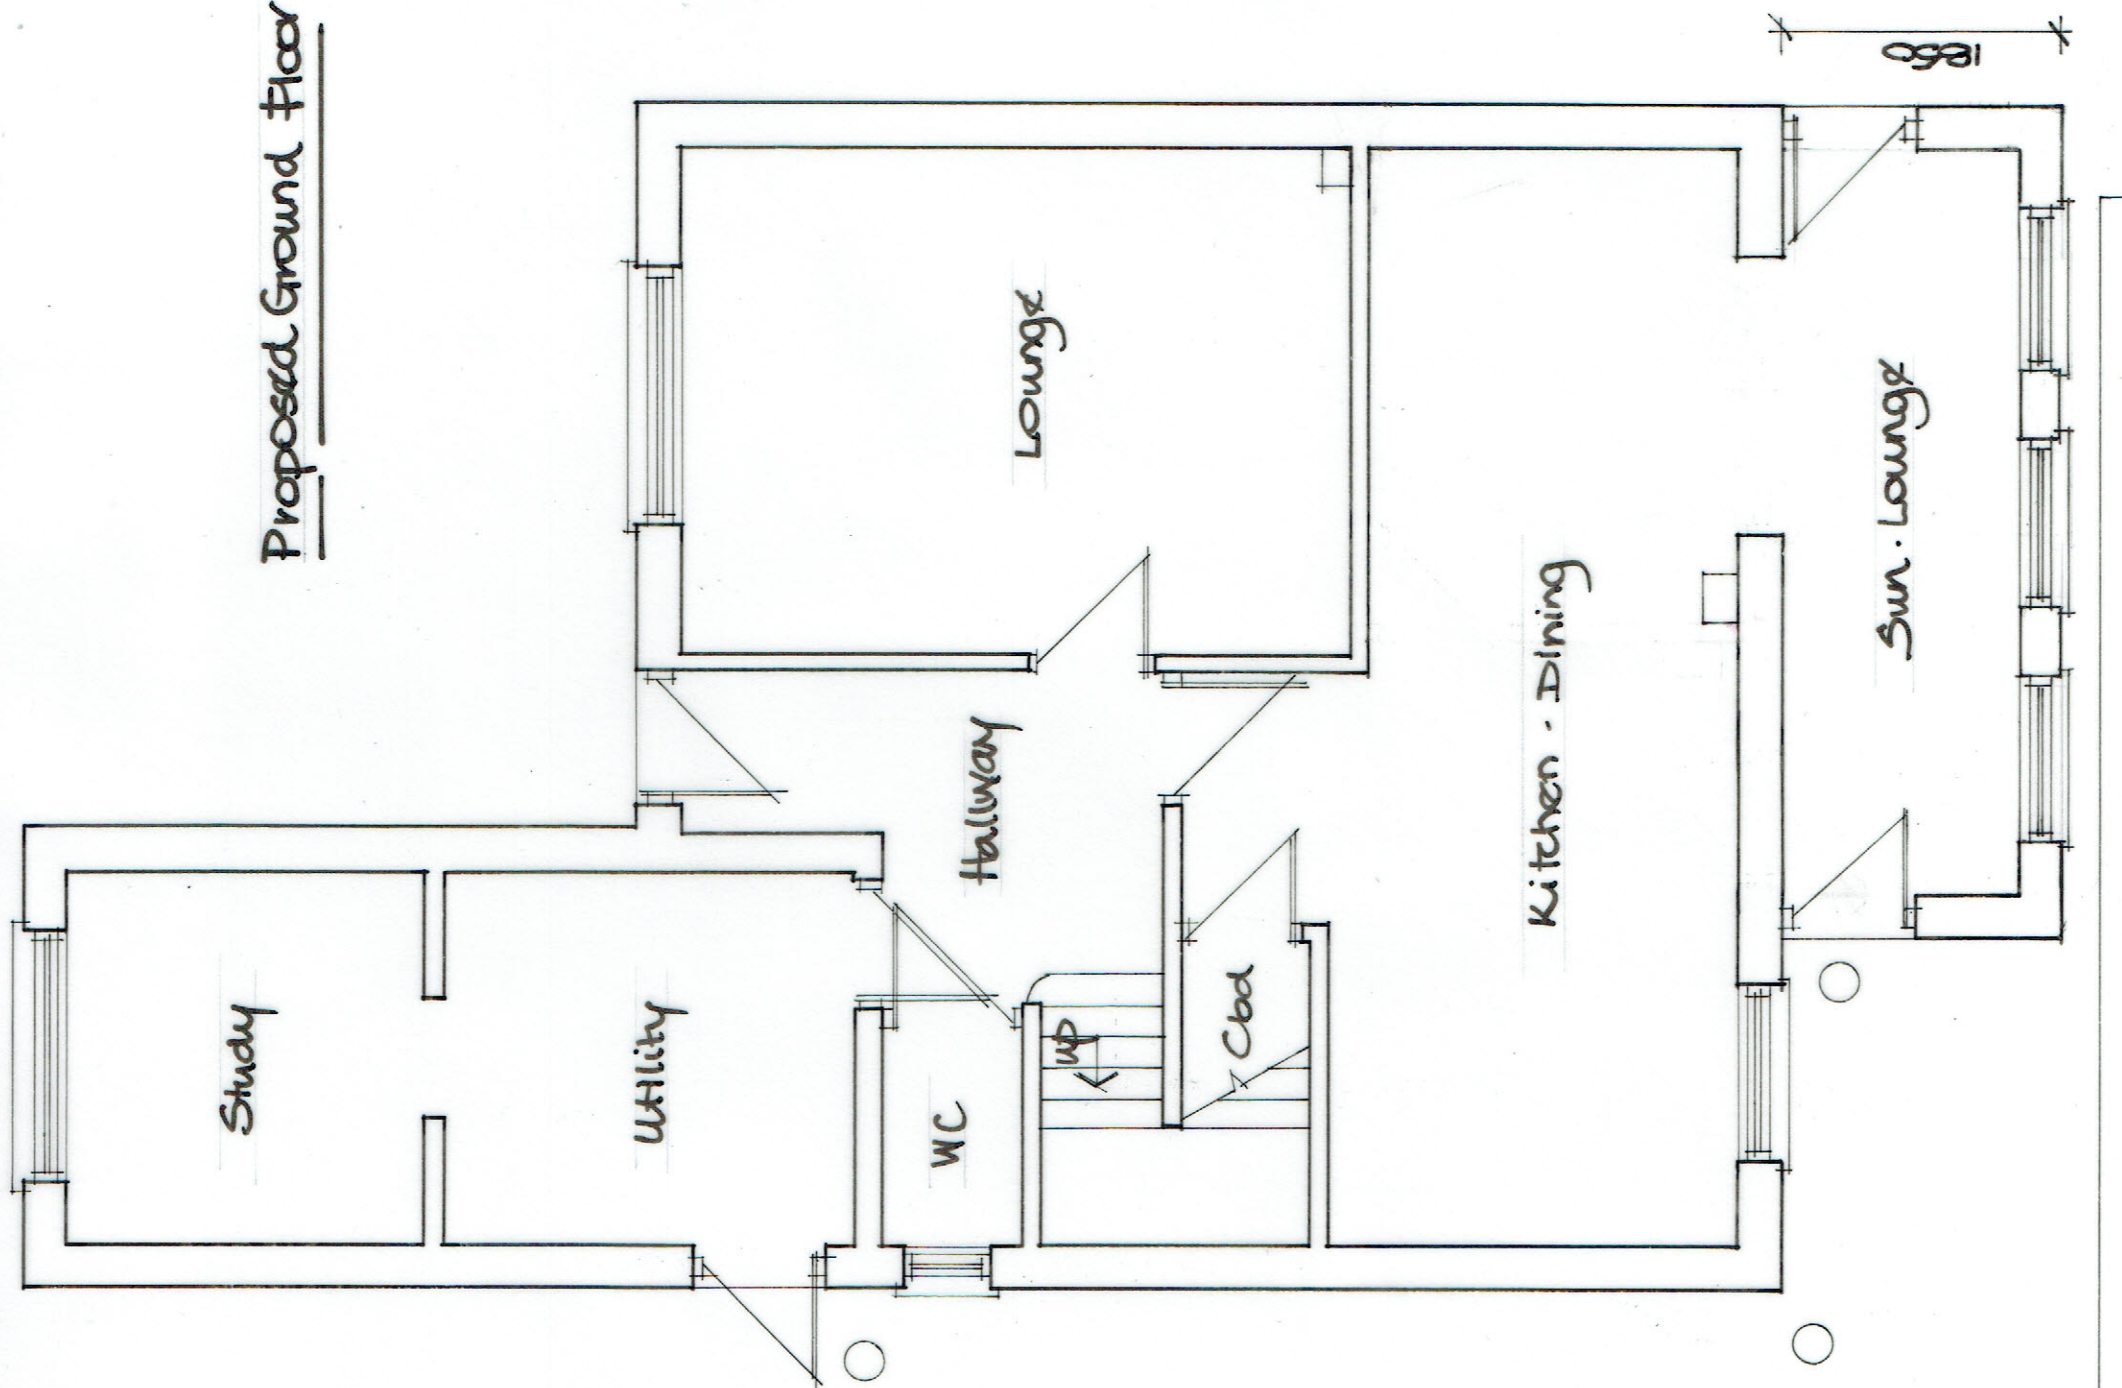

Proposed First Floor

Scale 1:150.

