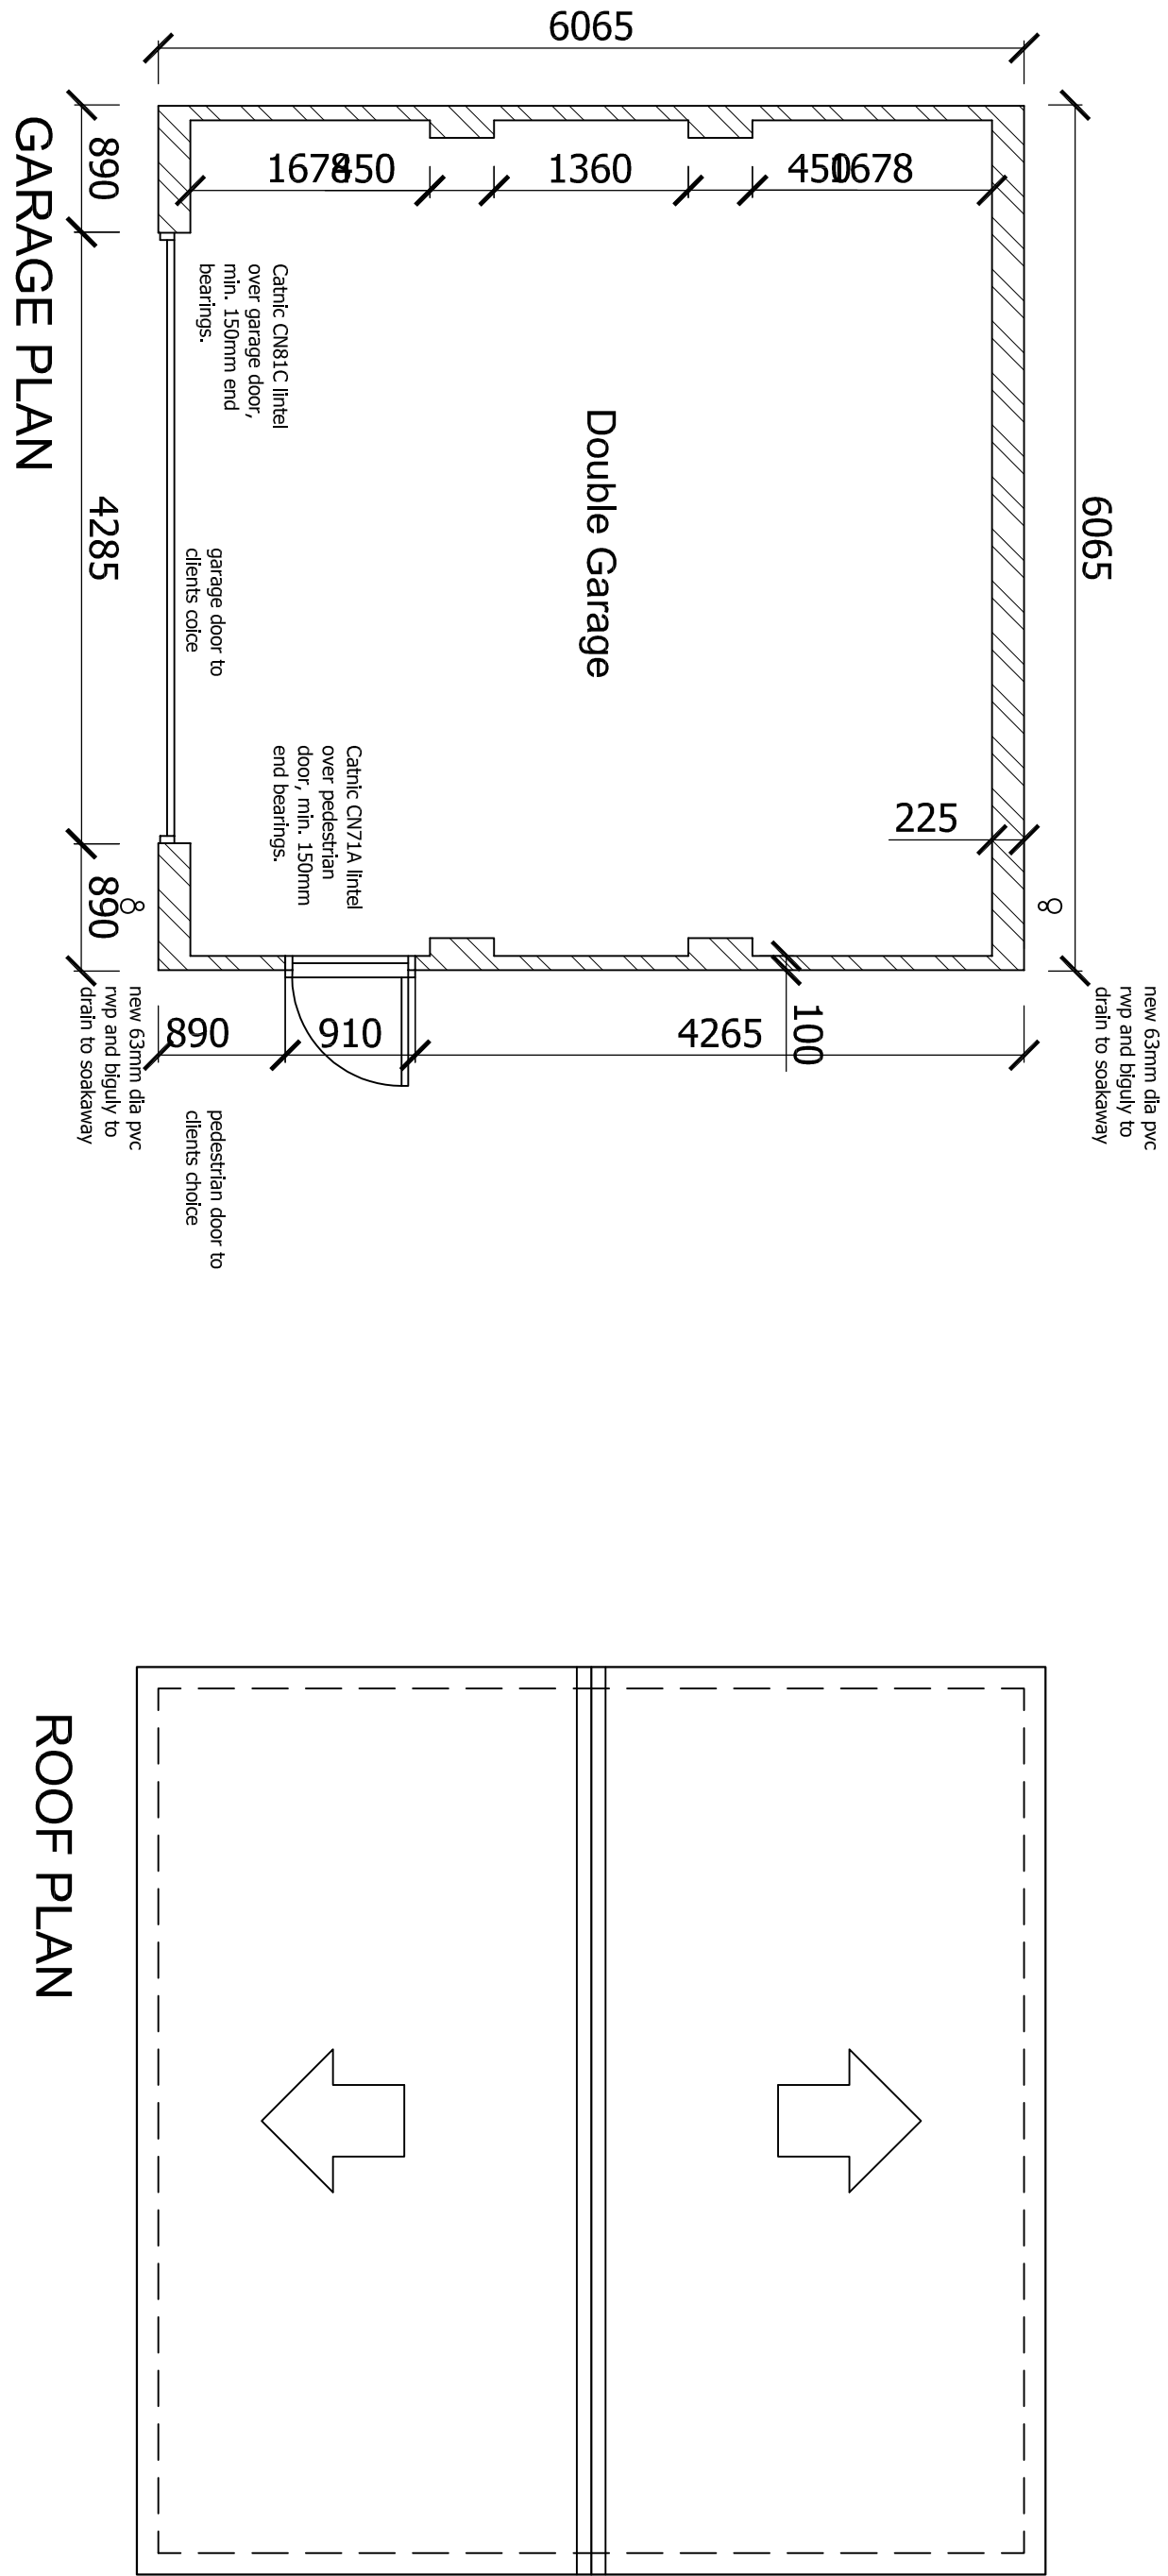
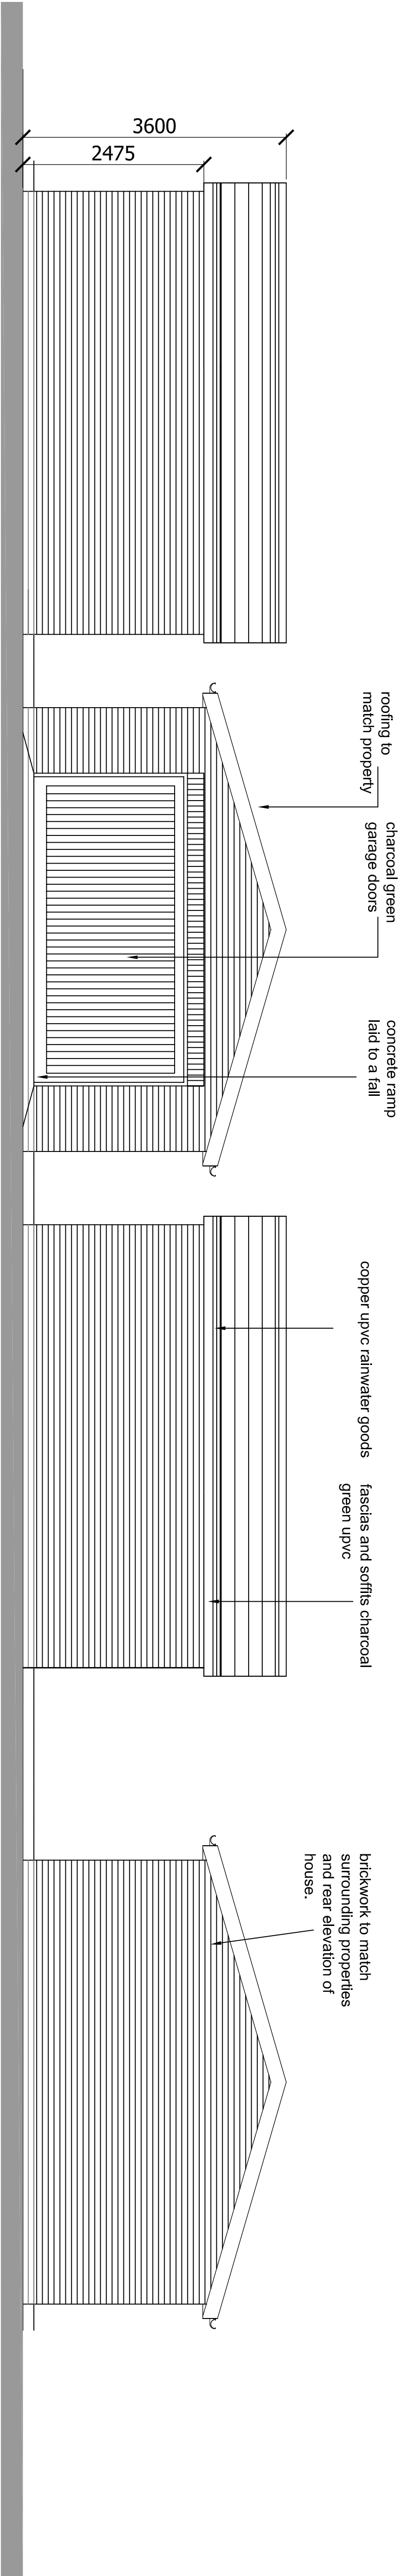


Do Not Scale. All dimensions and conditions are to be checked on site prior to preparing drawings or commencing any work. IF IN DOUBT ASK!		
CONTACT US: Tel: 07702117902 / 07850890427 Email: info@bdesignworks.co.uk Web: www.bdesignworks.co.uk		
	ref	date

client STEVE JOHN			drawing title PROPOSED GARAGE DETAILS	
project GARDENERS LANE NEATH			drawing number DB1028 - 004	
drawn 23.04.2020				
by MB			rev	
scale 1:50@A1				