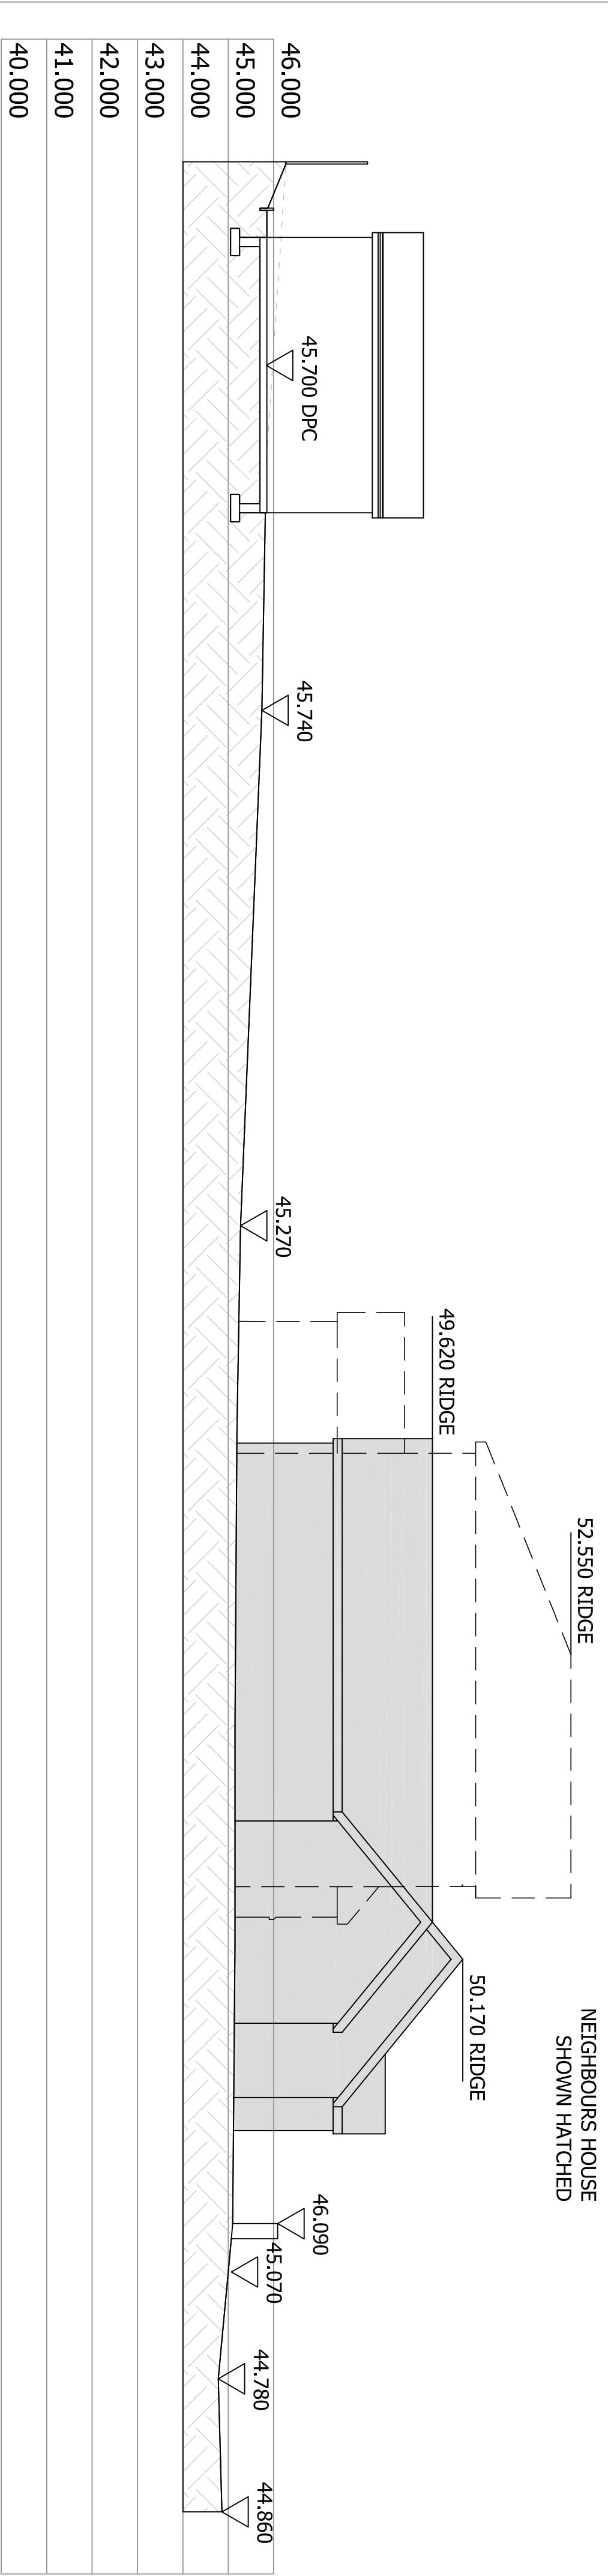
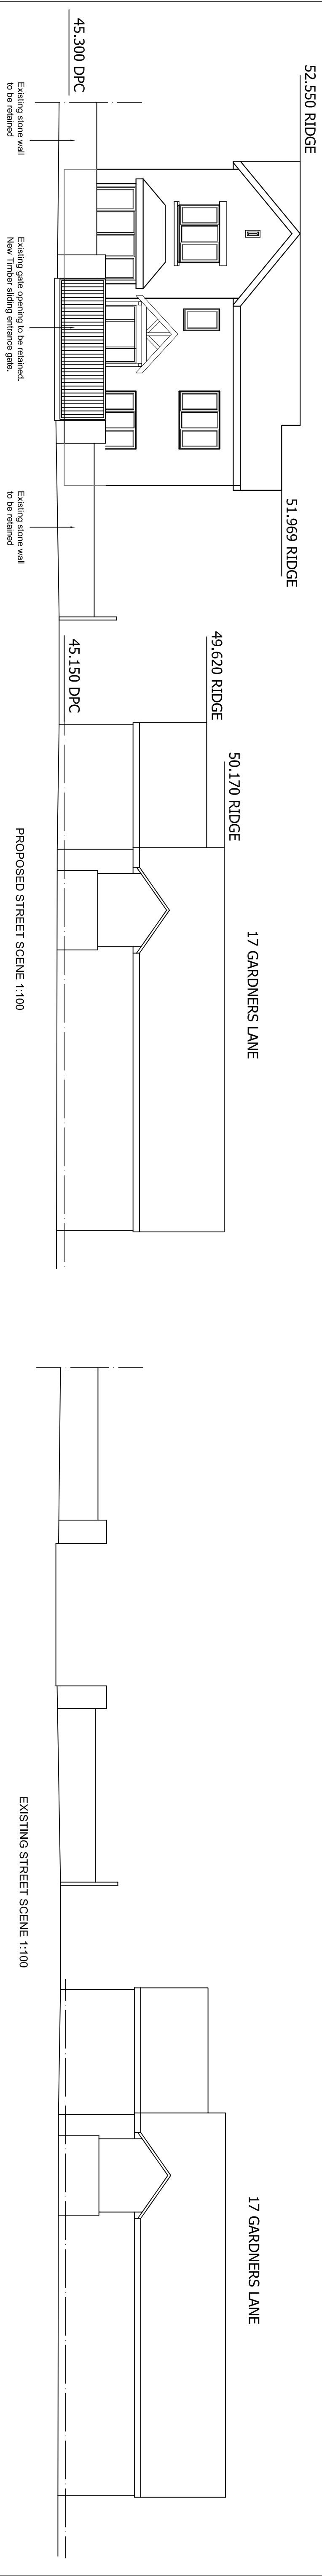


Do Not Scale.

All dimensions and conditions are to be checked on site prior to preparing drawings or commencing any work.

IF IN DOUBT, ASK!

CONTACT US:

Tel: 07702117902 / 0786989427

Email: info@b&ddesignworks.co.uk

Web: www.b&ddesignworks.co.uk

ref

description

date

0m

5m

10m

1:100 scale bar

client

STEVE JOHN

project

GARDENERS LANE NEATH

drawn

23.04.2020

by

MB

scale

1:100@A1

drawing title

LAND SECTIONS AND STREET SCENE

drawing number

DB1028 - 007

rev