



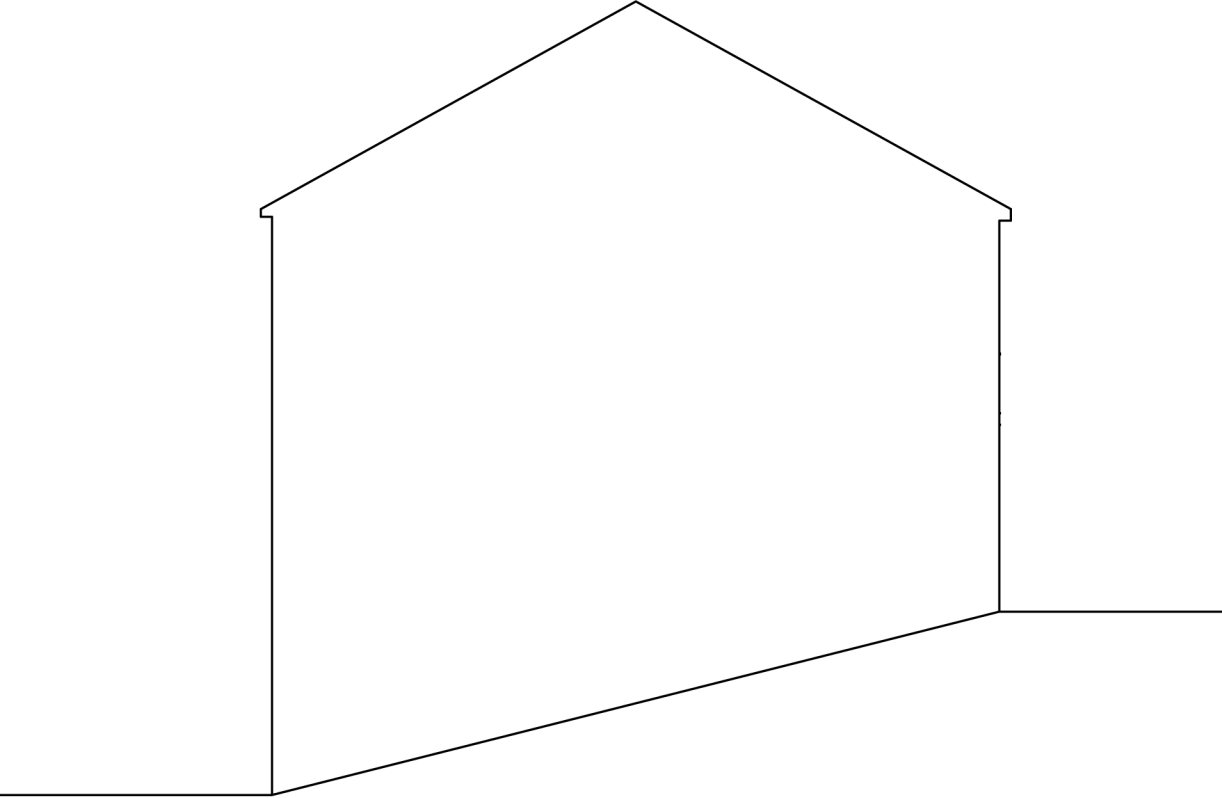

Existing Left Elevation

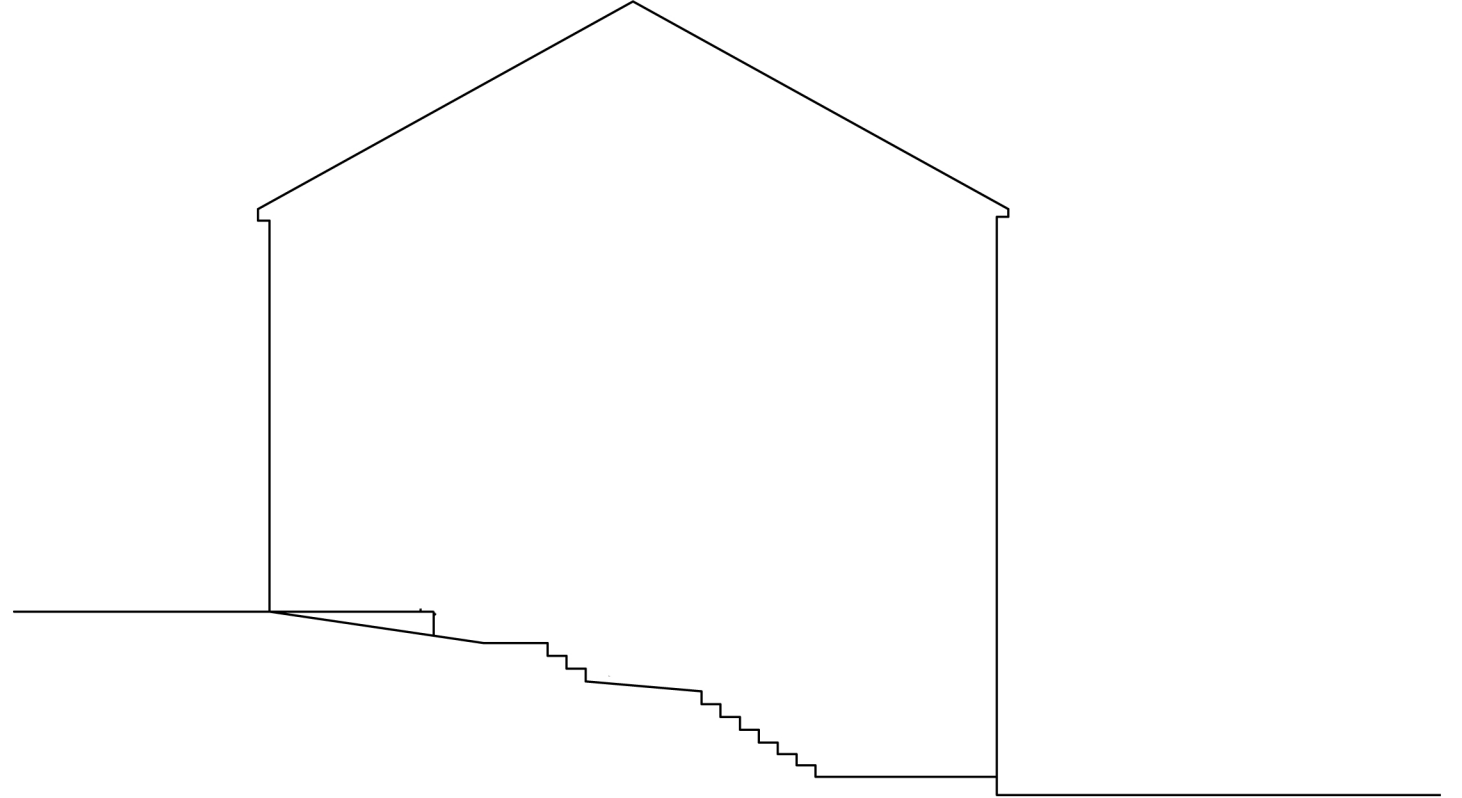

Existing Right Elevation



CAD it	Tel: +381641577699
	E-mail: mim161@gmail.com

Project:	27 & 28 ST JOHNS TERRACE NEATH ABBEY NEATH SA10 7NA
----------	--

Client:	Mr JAMES STEVENS
---------	-------------------------

Title:	Existing Elevations
--------	----------------------------

Dwg.No:	U.2/9	Rev:00
---------	--------------	--------

Scale:	1:100@A3
--------	-----------------

Date:	MARCH 2020.
-------	--------------------