


NORTH

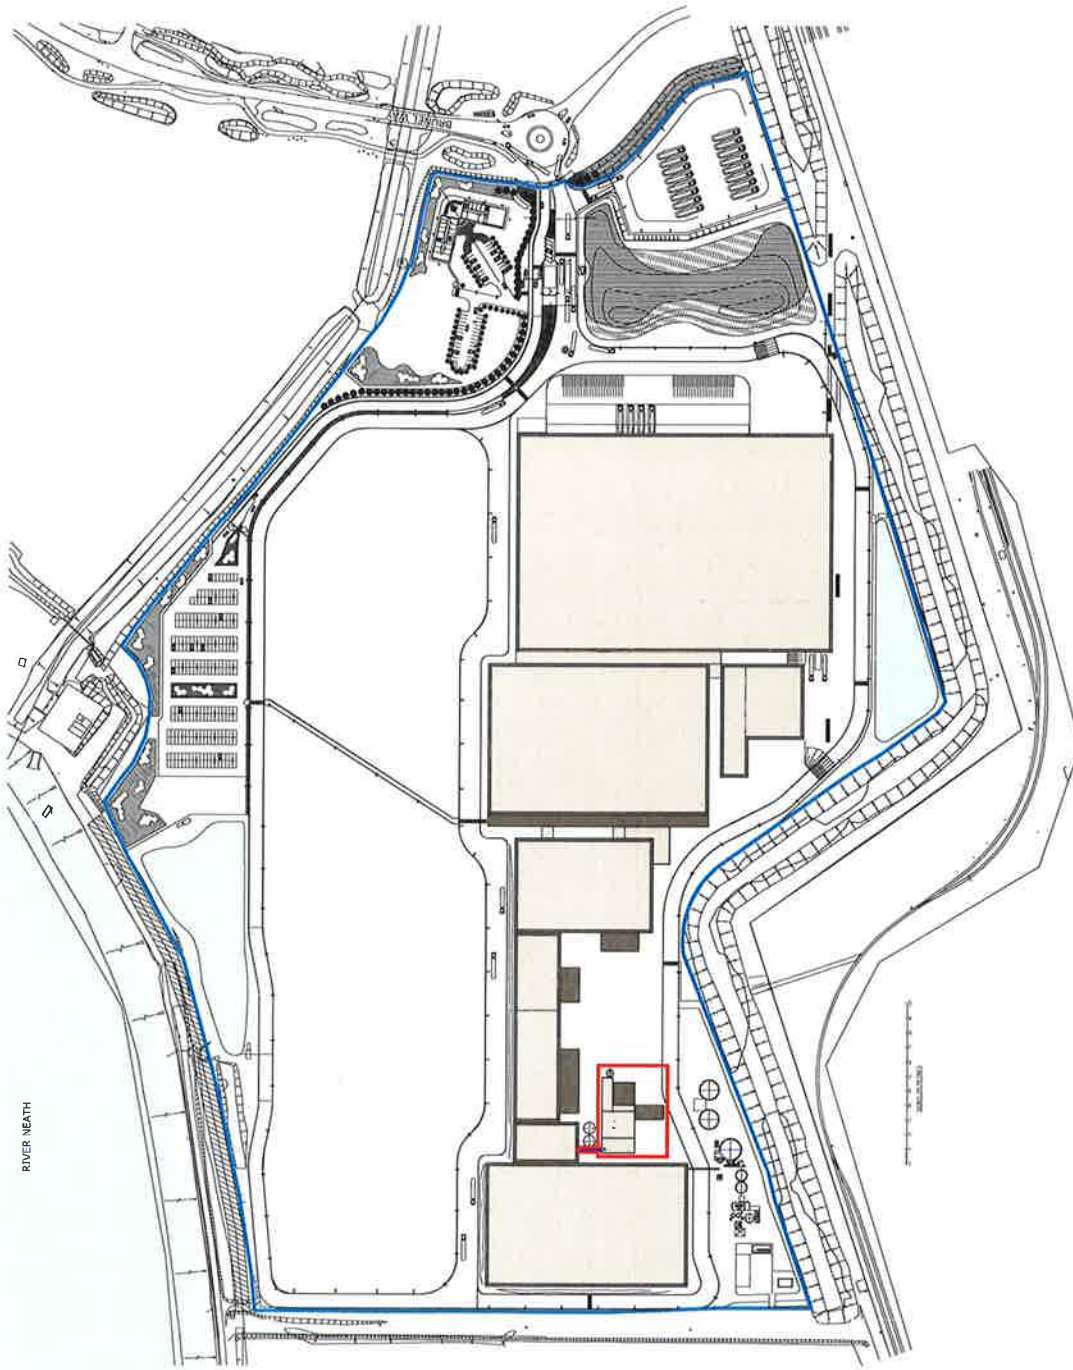

RIVER NEATH

ALL INFORMATION ON THIS DRAWING IS INDICATIVE ONLY AND MAY BE SUBJECT TO FURTHER DESIGN DEVELOPMENT.

DO NOT SCALE

NOTES:

KEY:-

PLANNING APPLICATION BOUNDARY

OTHER LAND INSIDE THE CONTROL OF THE APPLICANT

REV.	FOR PLANNING	DTW	RD	13.10.15
DETAILS OF REVISION	DRAWN (HWD)	DATE		



FICHTNER

CONSULTING ENGINEERS LIMITED
Kingsgate, Wellington Road North,
Stockport, Cheshire, SK4 1LW, UK
Tel: 0161 476 0032
Website: www.fichtner.co.uk

CLIENT:

SOFIDEL

SITE:

INTERTISSUE BRITON FERRY

PROJECT:

INTERTISSUE BIOMASS PLANT

TITLE:

OVERALL SITE
STATUTORY PLAN

DRAWING STATUS:	FOR PLANNING
DRAWN BY:	DTW
CHECKED BY:	RD
FILE NAME:	1774-001-01.dwg
OFFICE OF ISSUE:	STOCKPORT
SHEET SIZE:	A2
DRAWING No.:	SCALE: 1:2500
REVISION:	

1774-001

Sheet 1 of 1

R1