


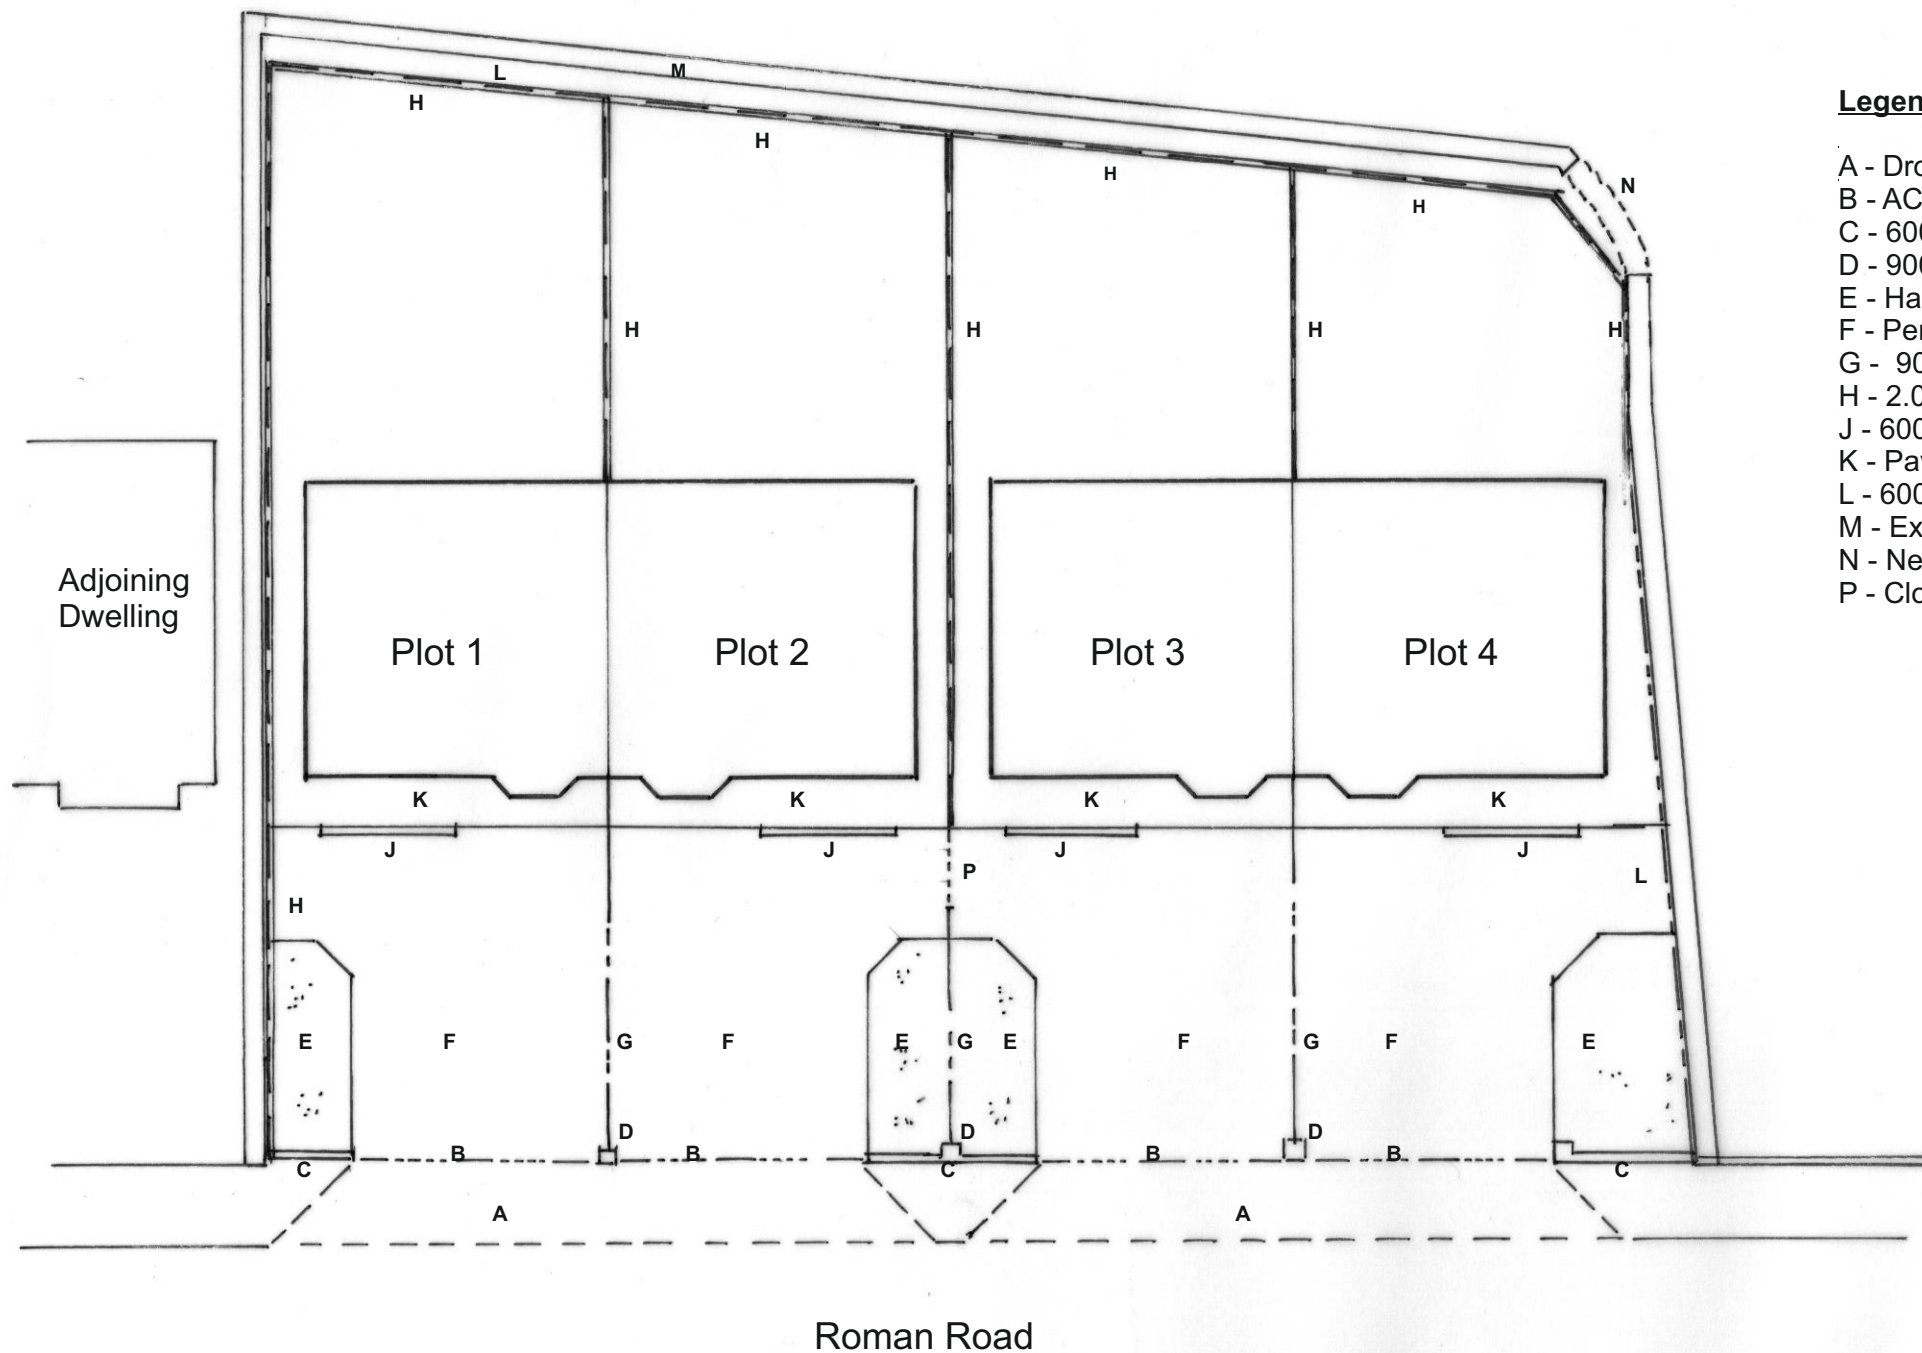

Legend:

- A - Dropped kerb
- B - ACO Drain
- C - 600 mm high 225mm face brick wall with pre-cast concrete coping stone
- D - 900 mm high face brick pillar with pre-casty concrete coping stone
- E - Hard landscaping
- F - Permeable tarmac parking area
- G - 900 mm high timber picket fence
- H - 2.00 m high timber close boarded fence
- J - 600 mm high 225 mm face brick wall with pre-cast concrete coping stone
- K - Paving stone path
- L - 600mm wide Wild Life Corridor
- M - Existing stone boundary wall
- N - New Gabion basket retaining wall to replace collapsed section of stone wall.
- P - Close boarded fence 900 mm to 2.0 metres high

Ron Bagshaw & Associates Ltd.

Architectural Design & Planning Consultants



Wood Field House
1b Rosser Terrace
Cilfrew
Neath, SA10 8LH

Contact Details -
01639 632822 (Office)
07870 863859 (Mobile)
mail@ronbagshaw.co.uk

Drawing No: 04/A

Scale: 1:200 @ A3

Date: June 2018

Revision A: Parking provisions
revised.

Proposal: Semi-detached Dwellings.

Location: Plots 1-4 Roman Road, Banwen,

Client: Mr Barrie Scully

Title: Revised Site Layout Plan.