
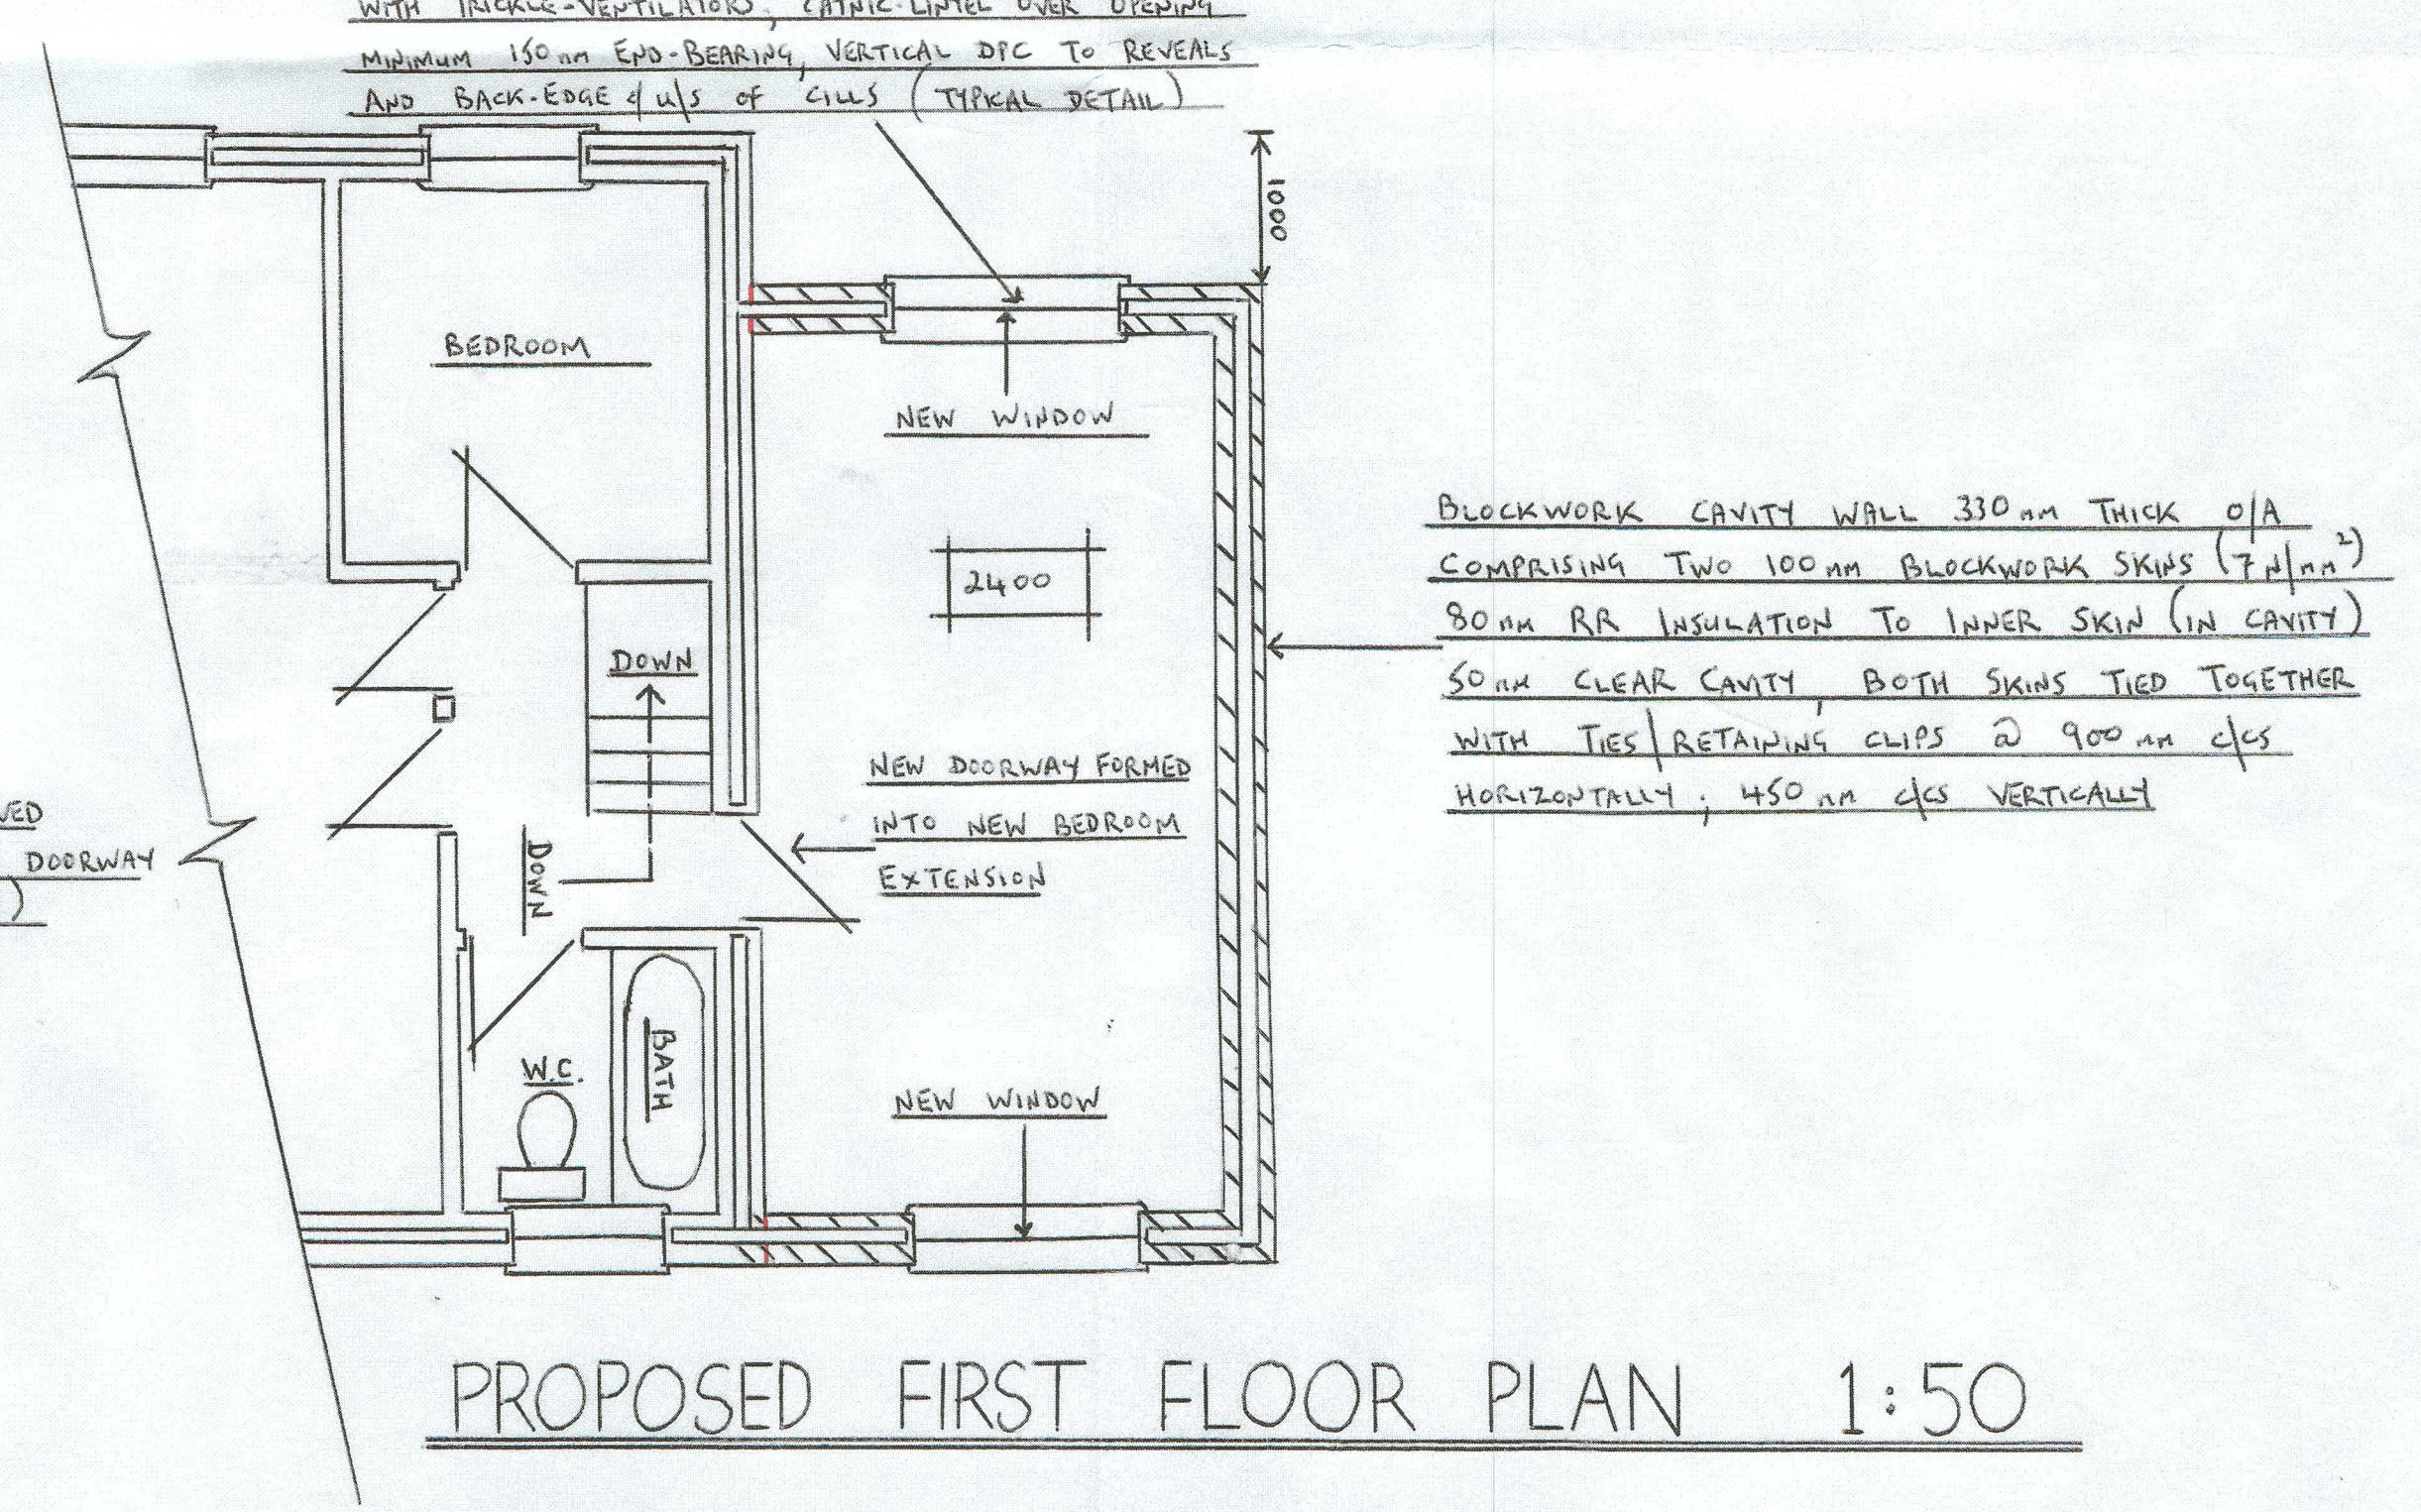
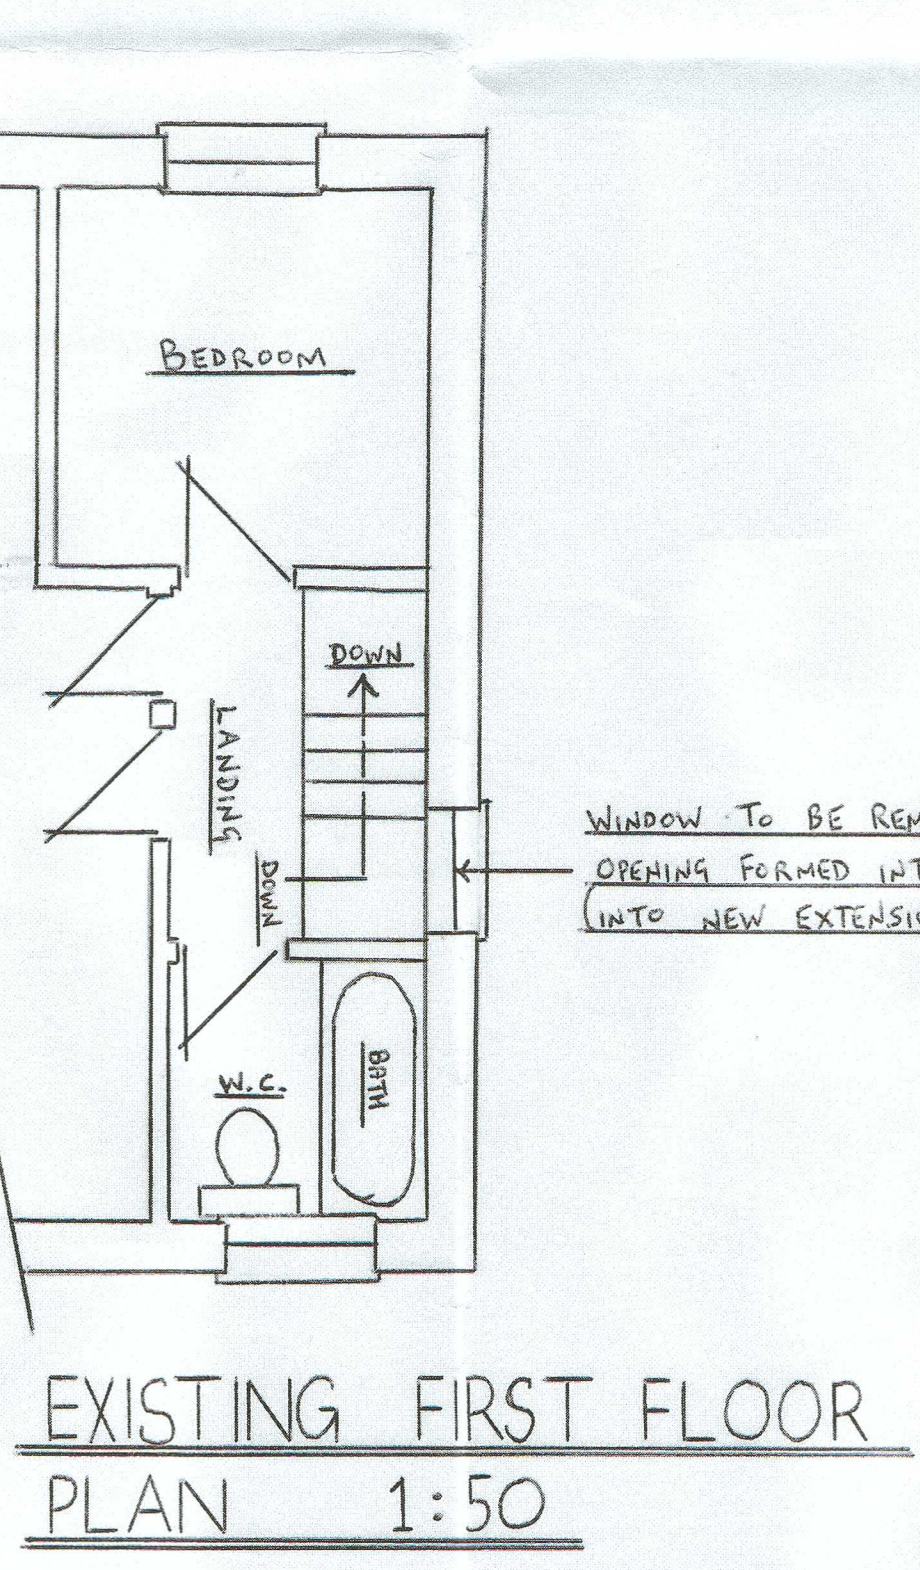
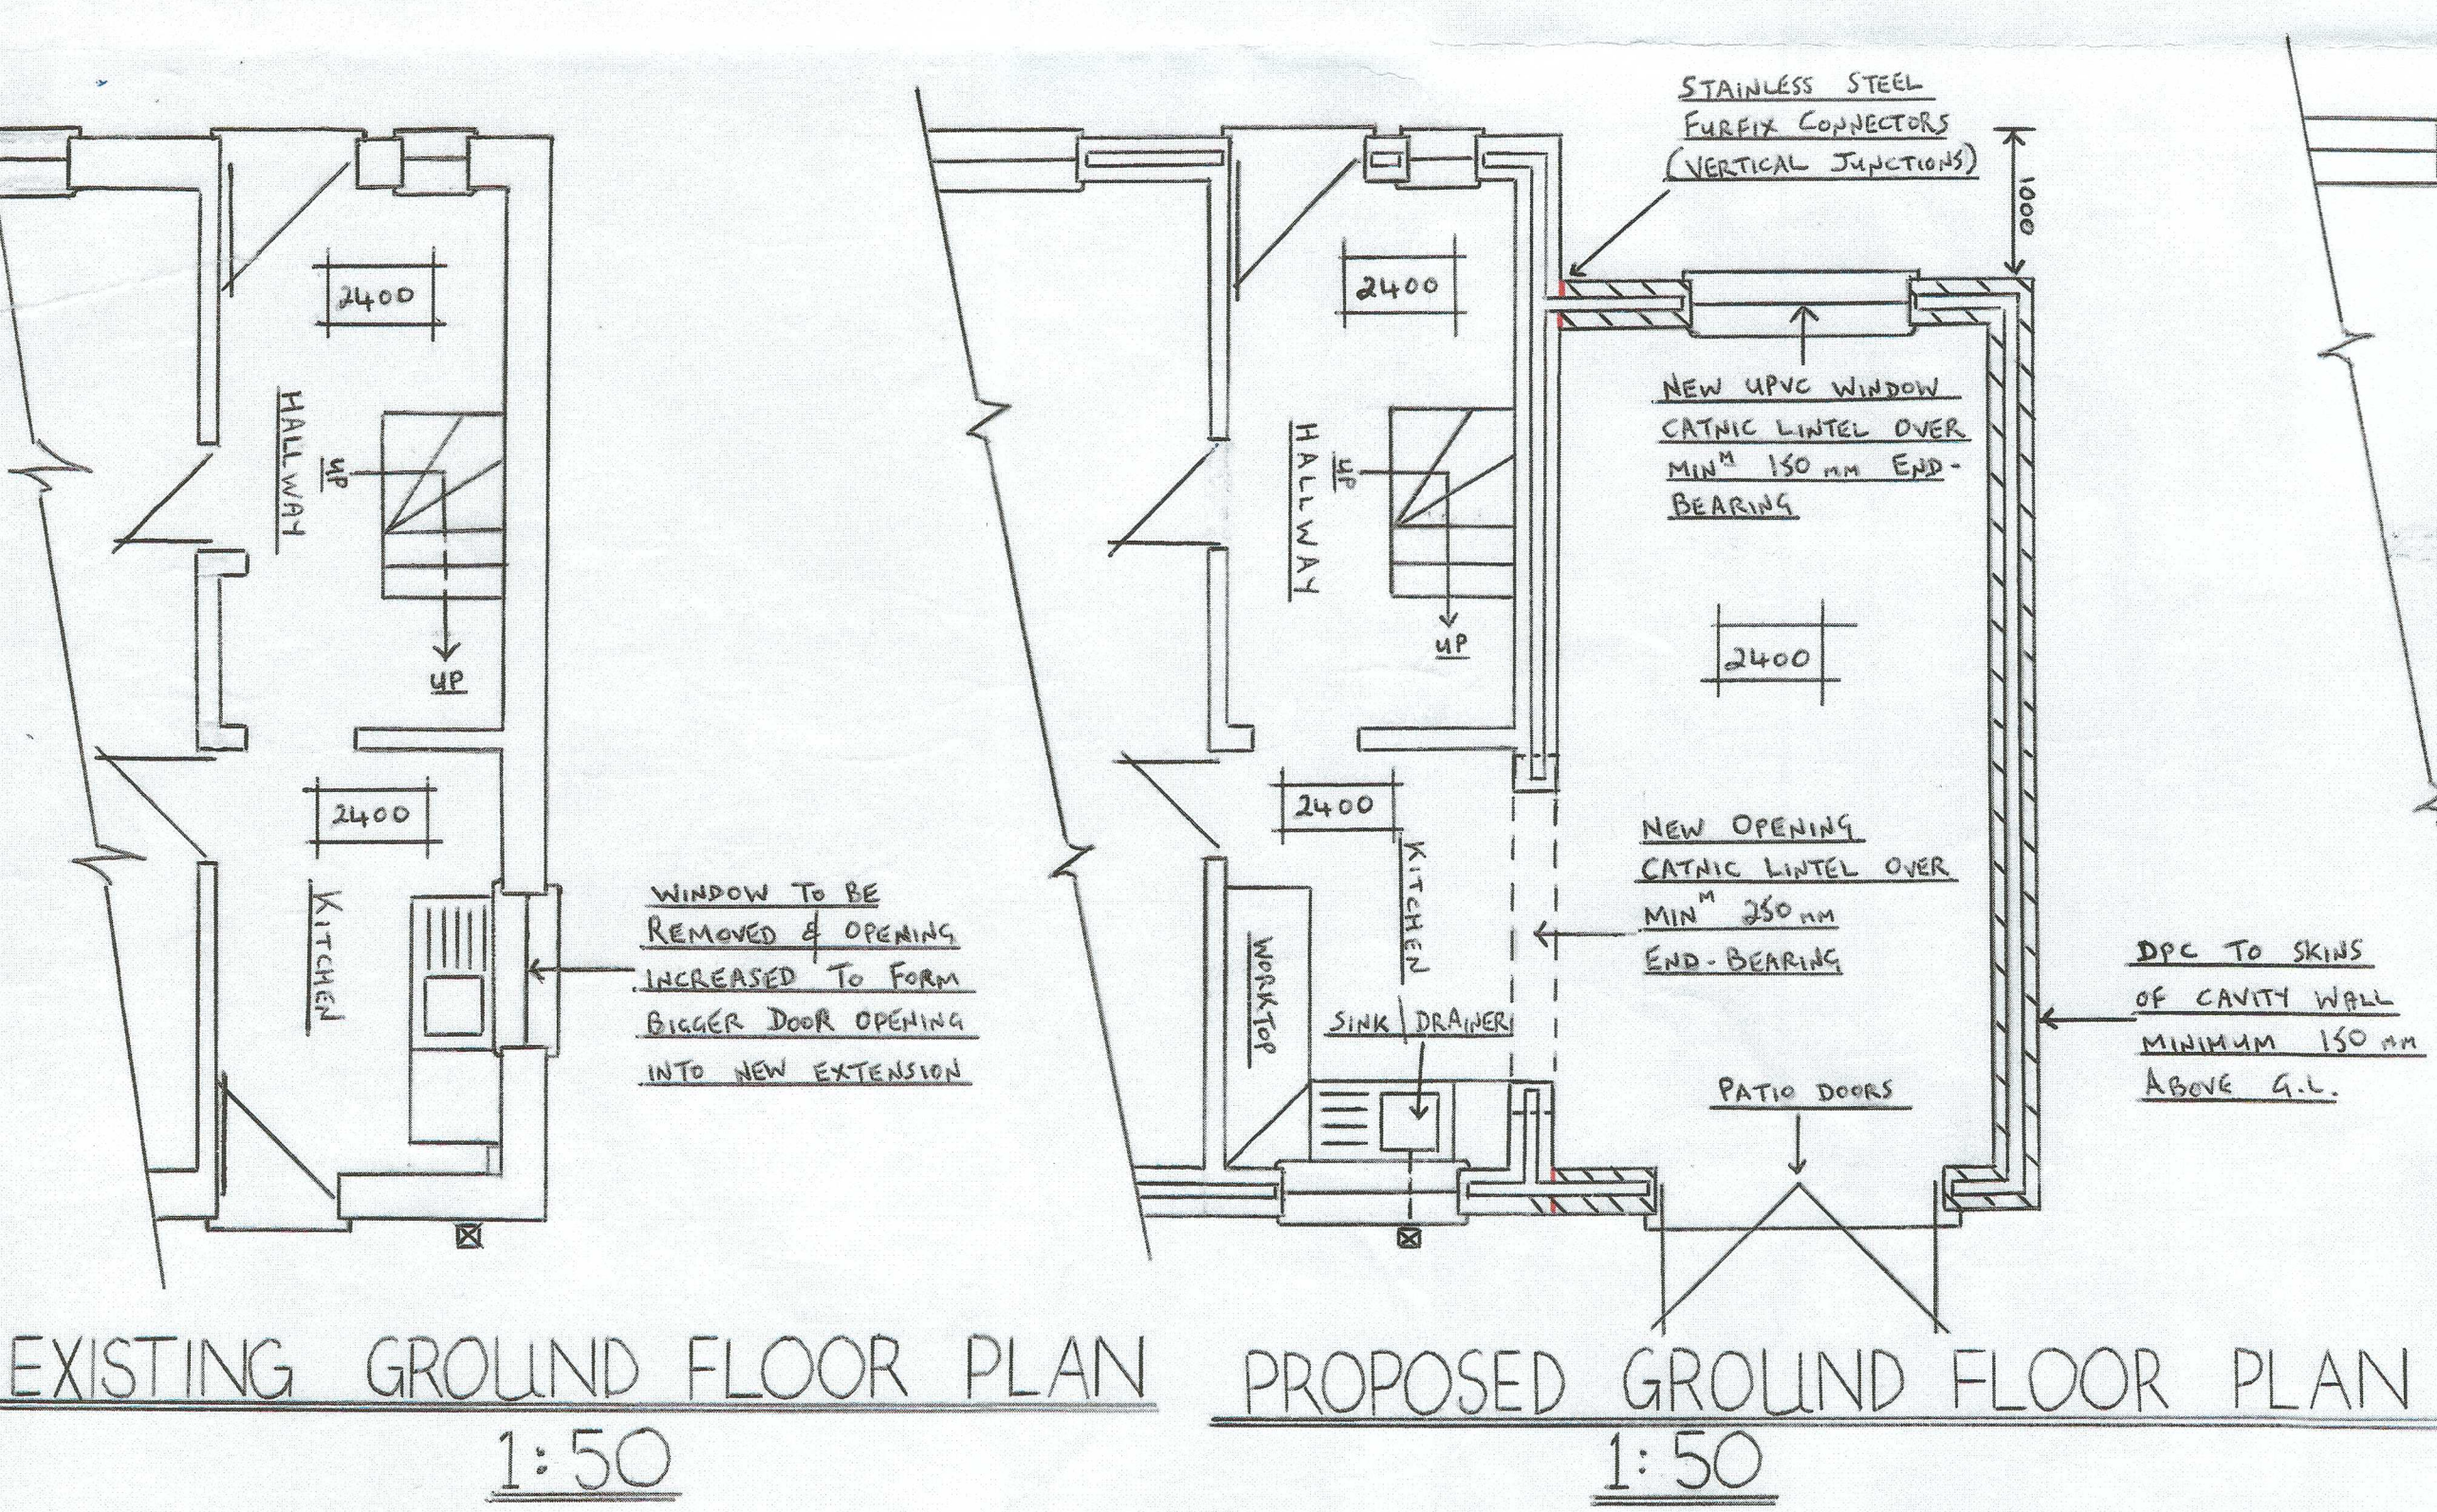
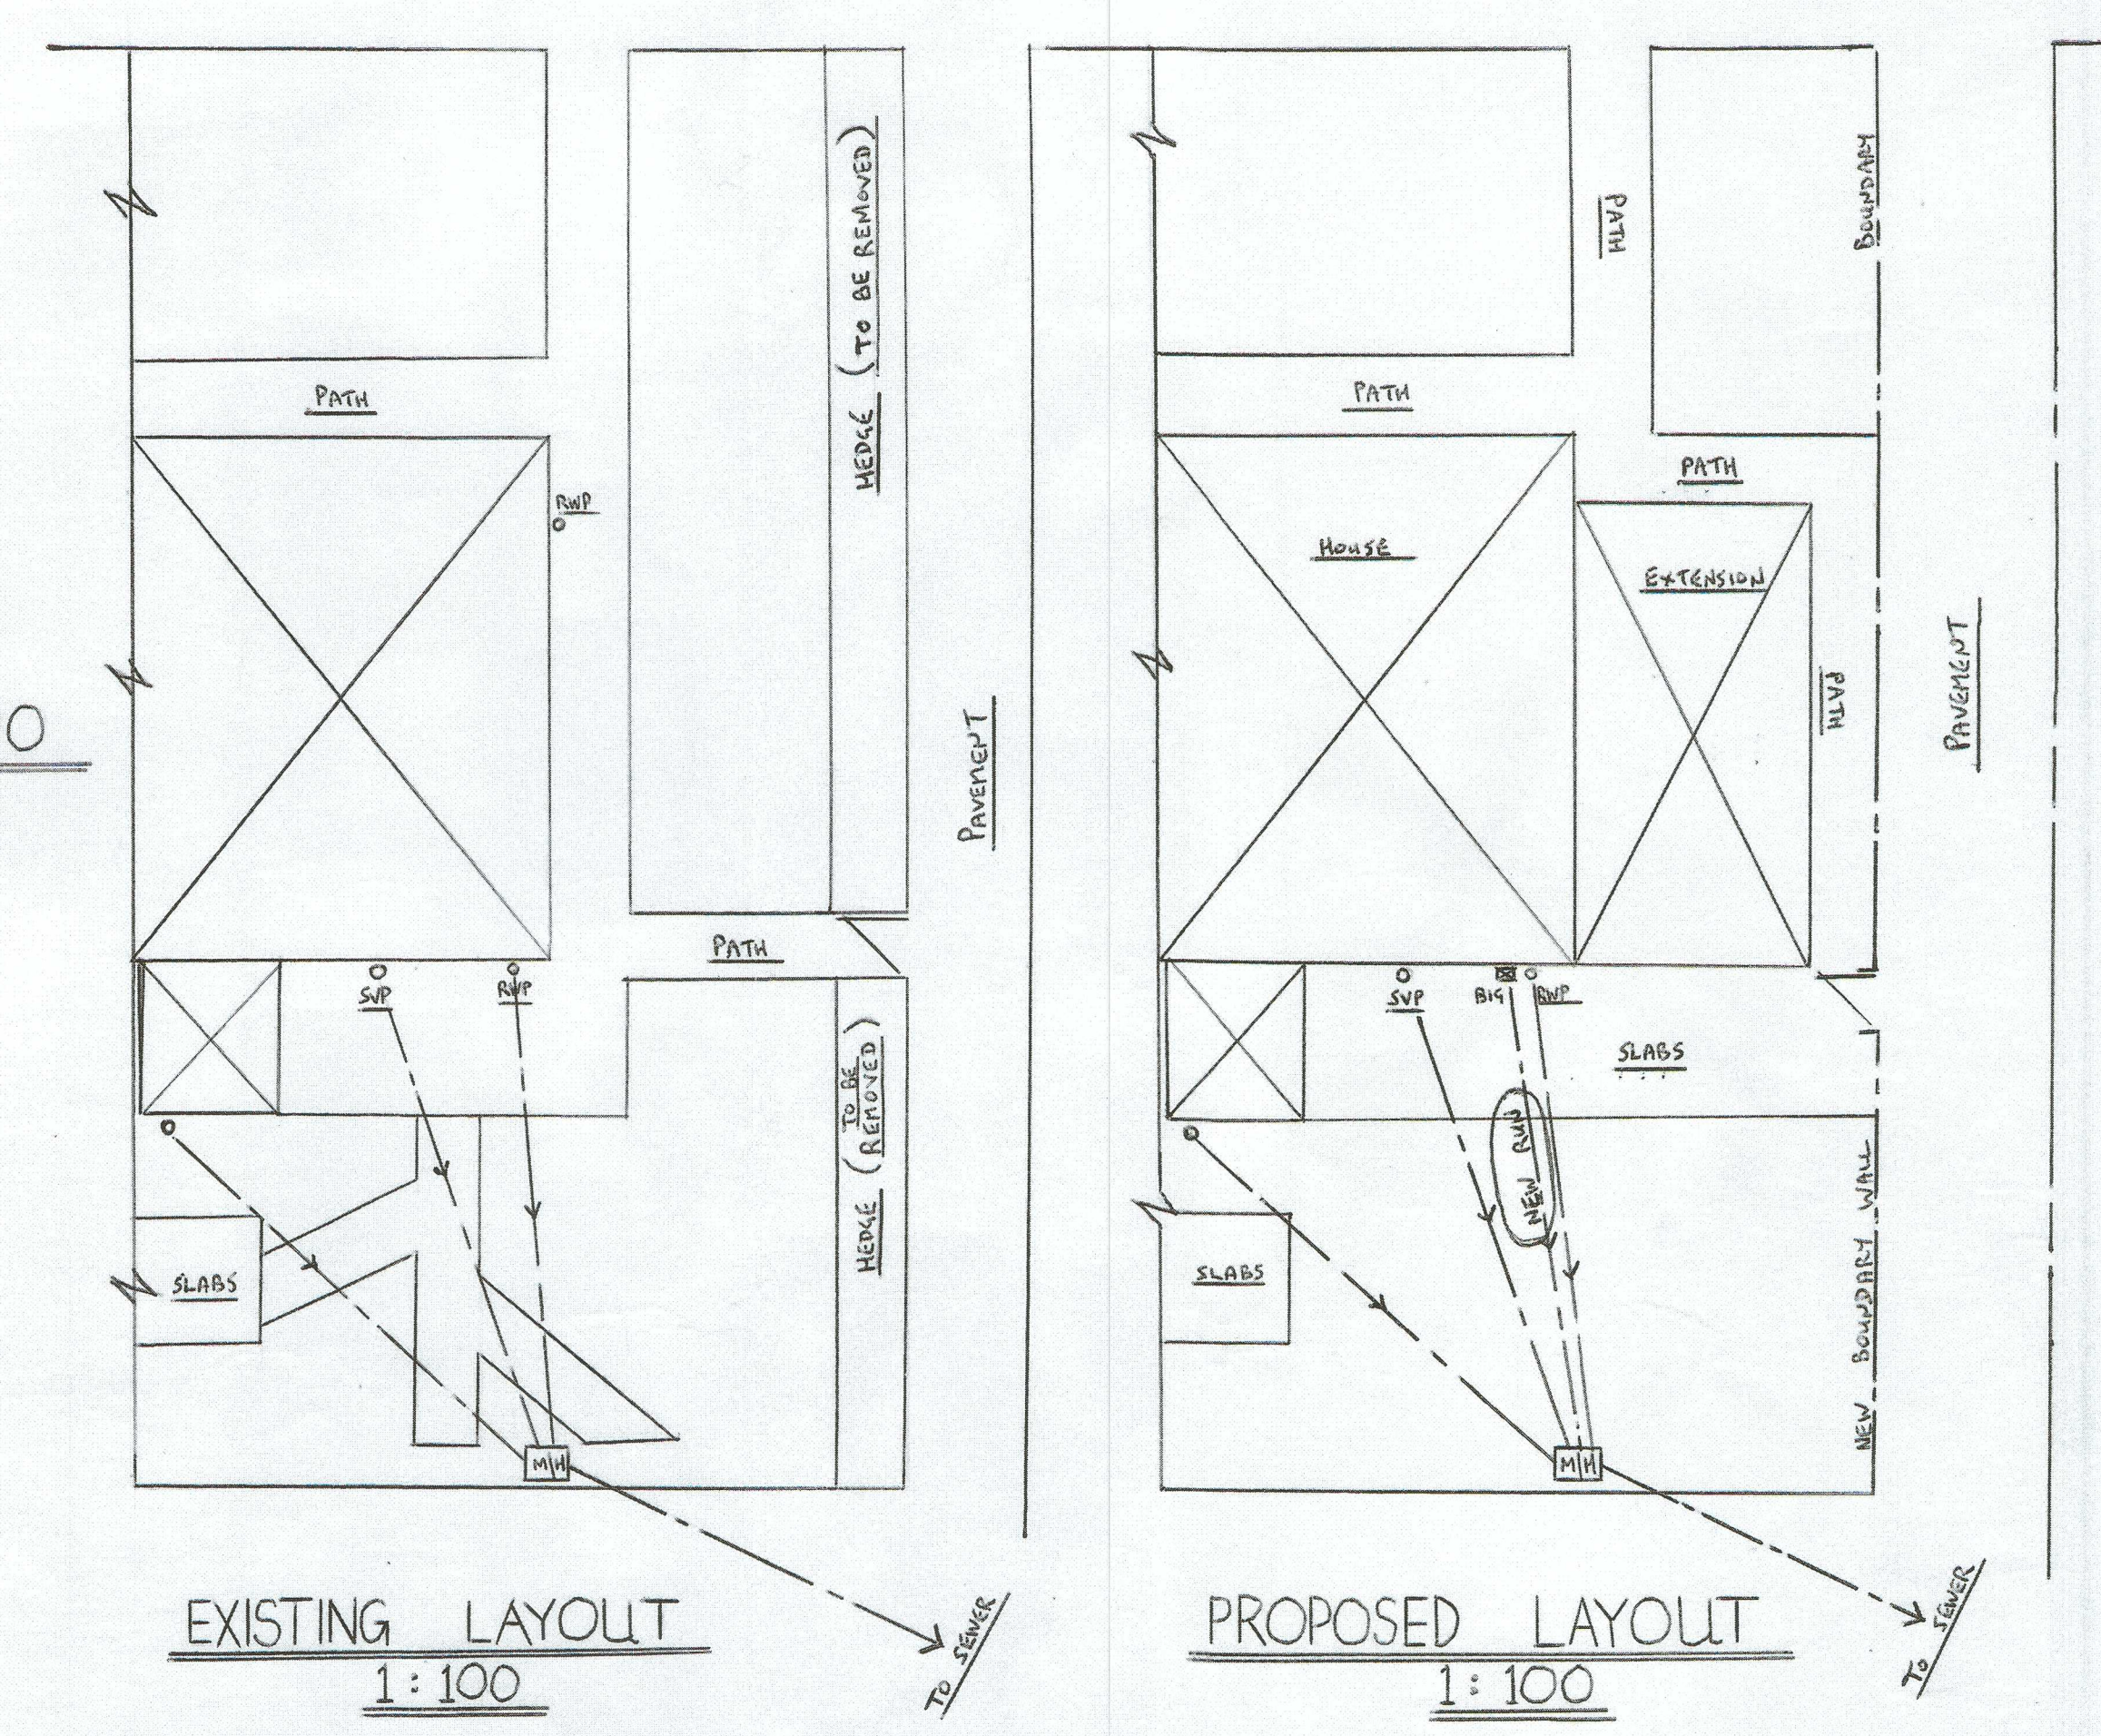
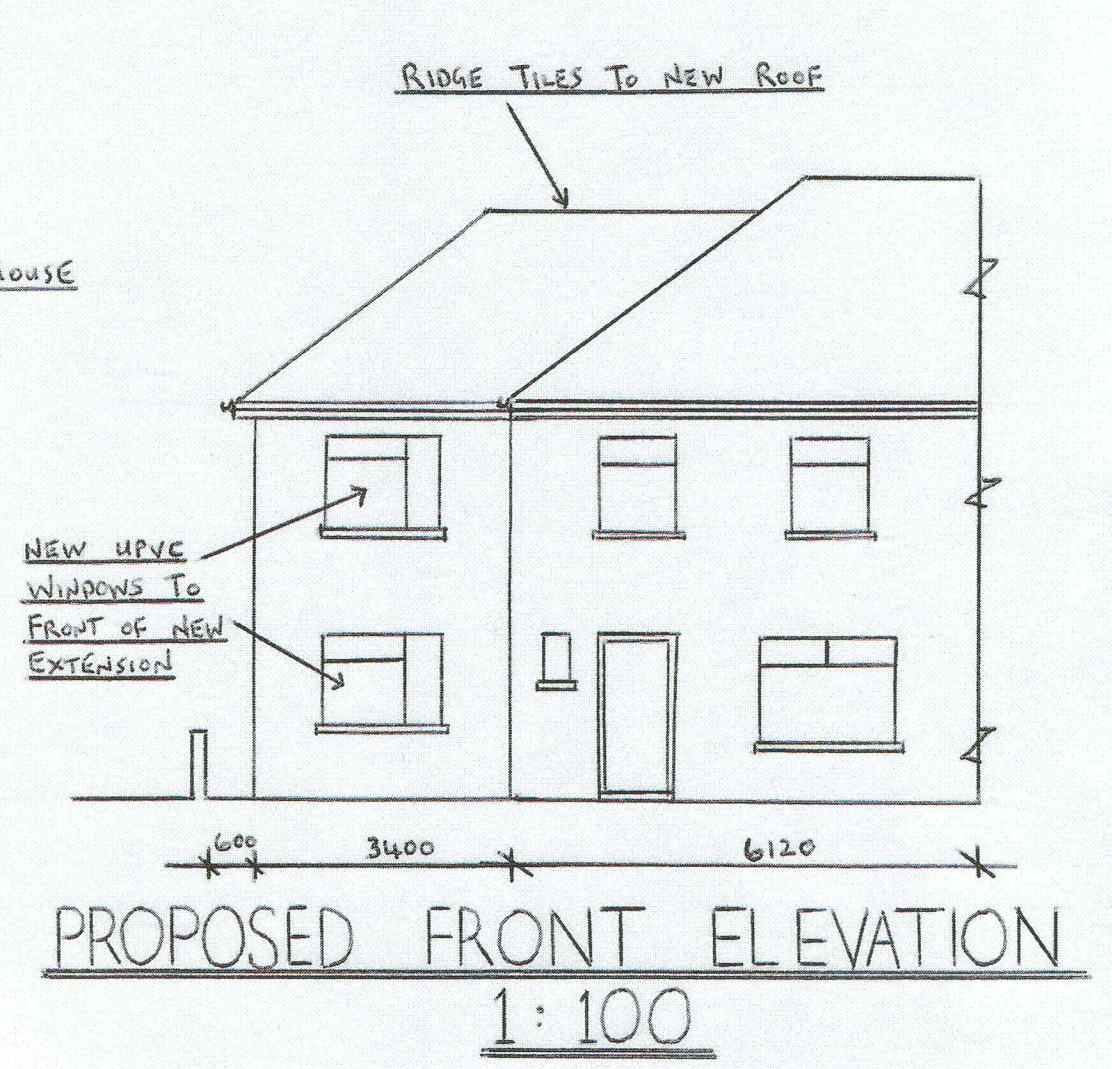
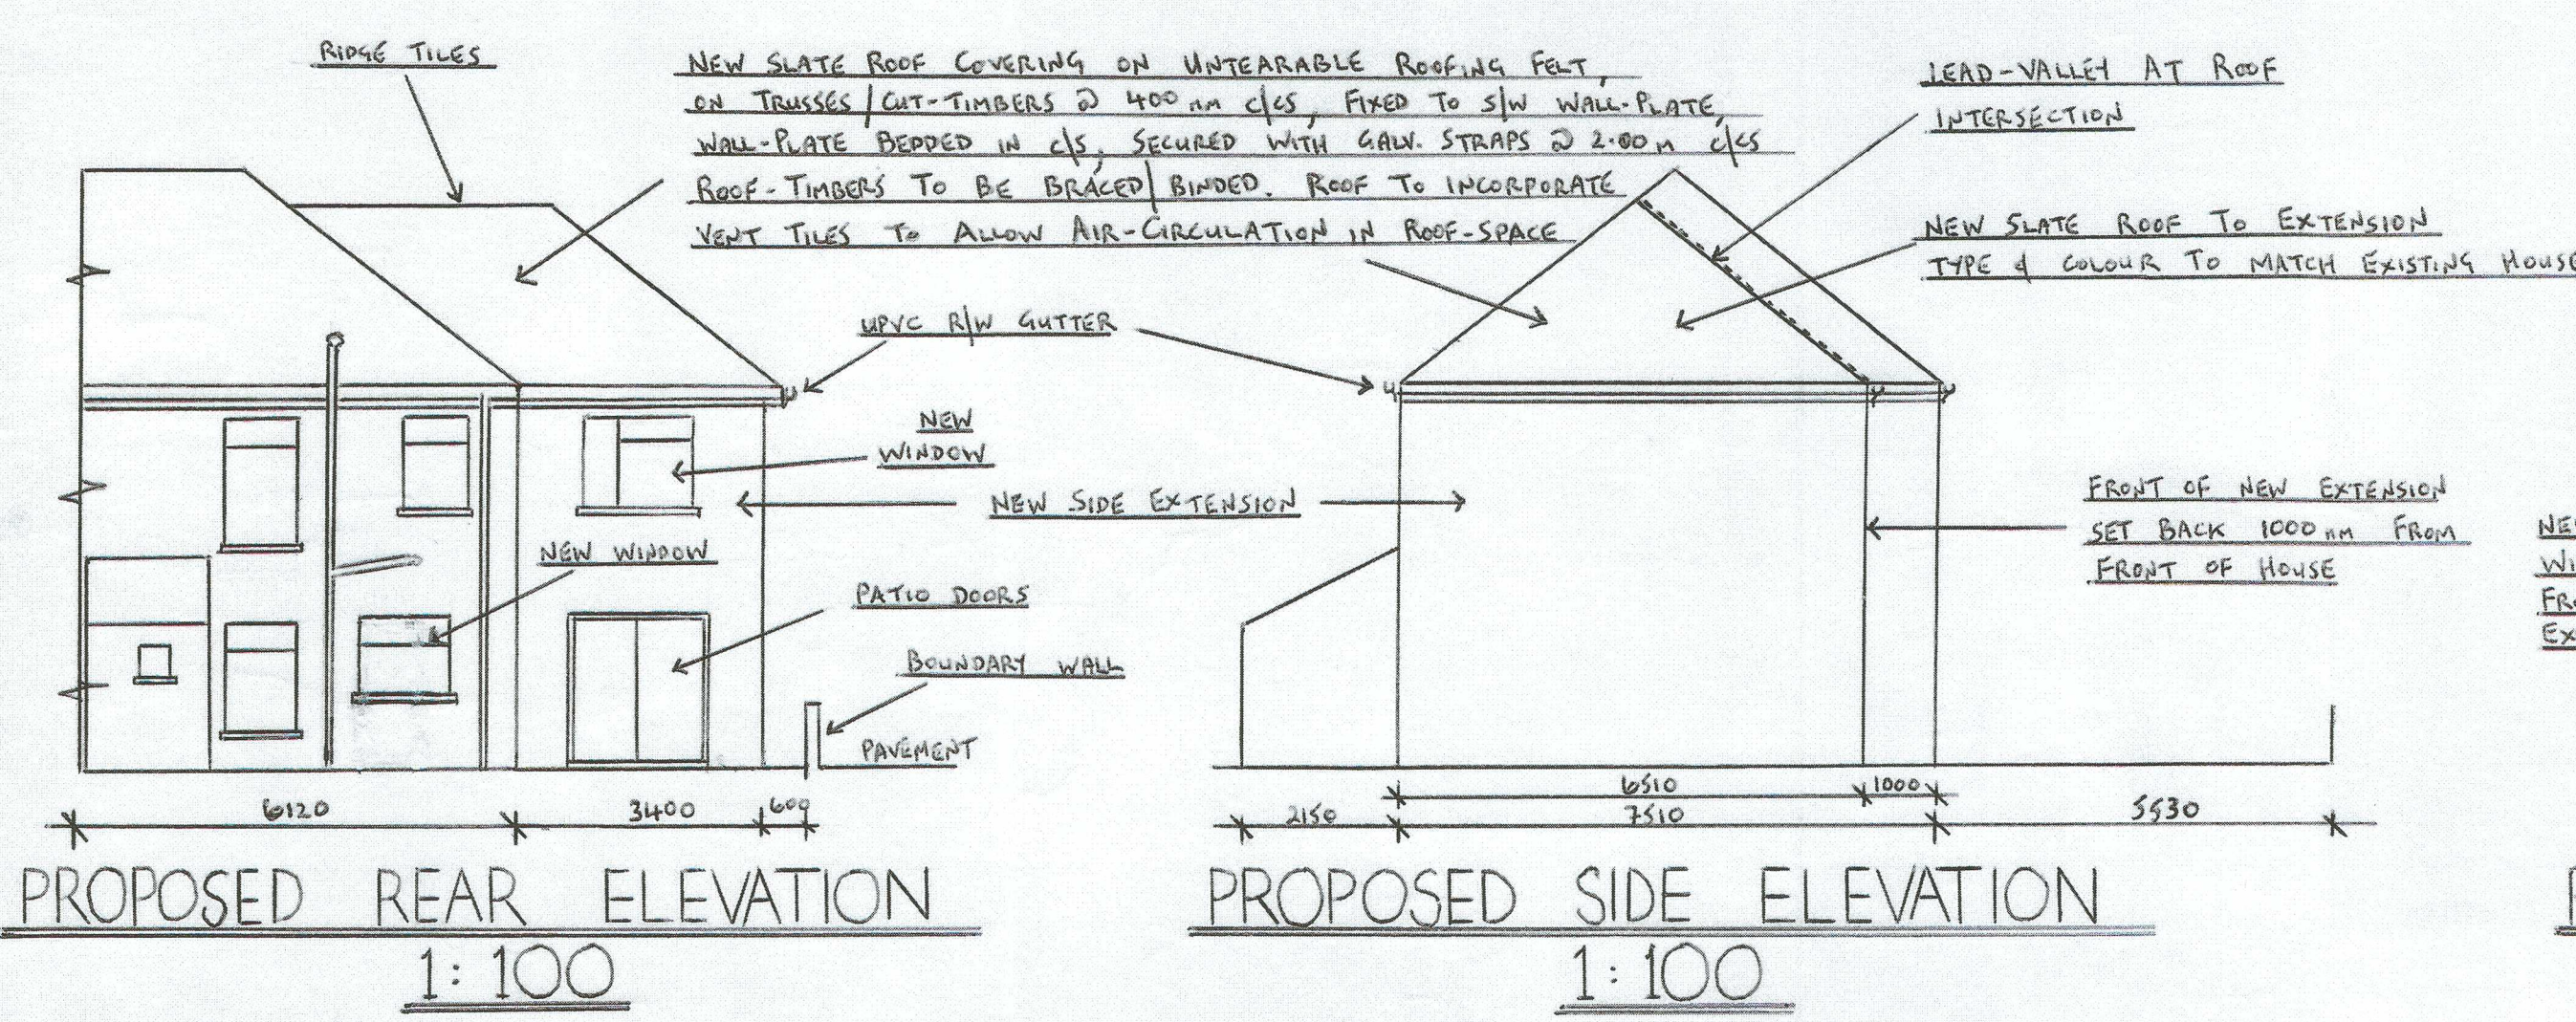
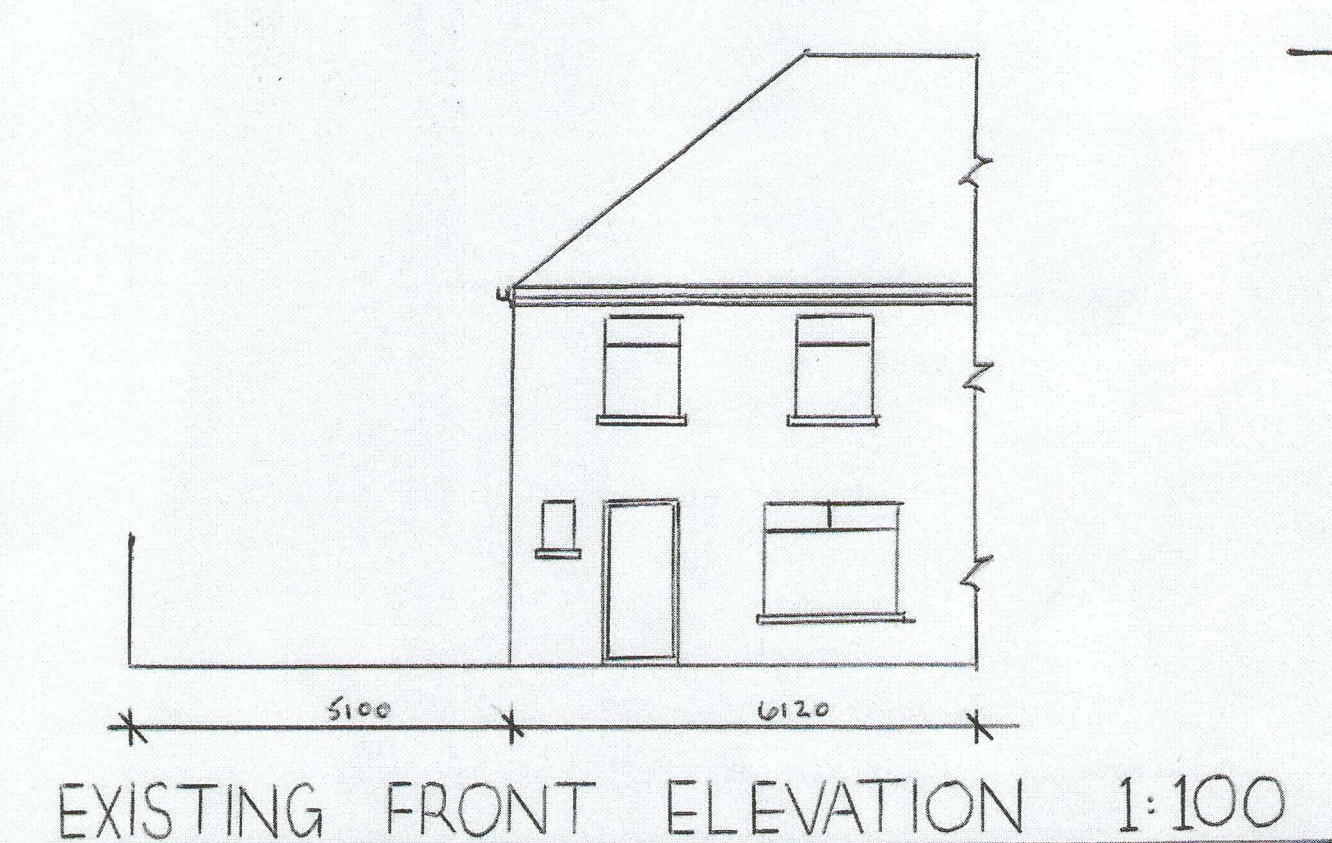


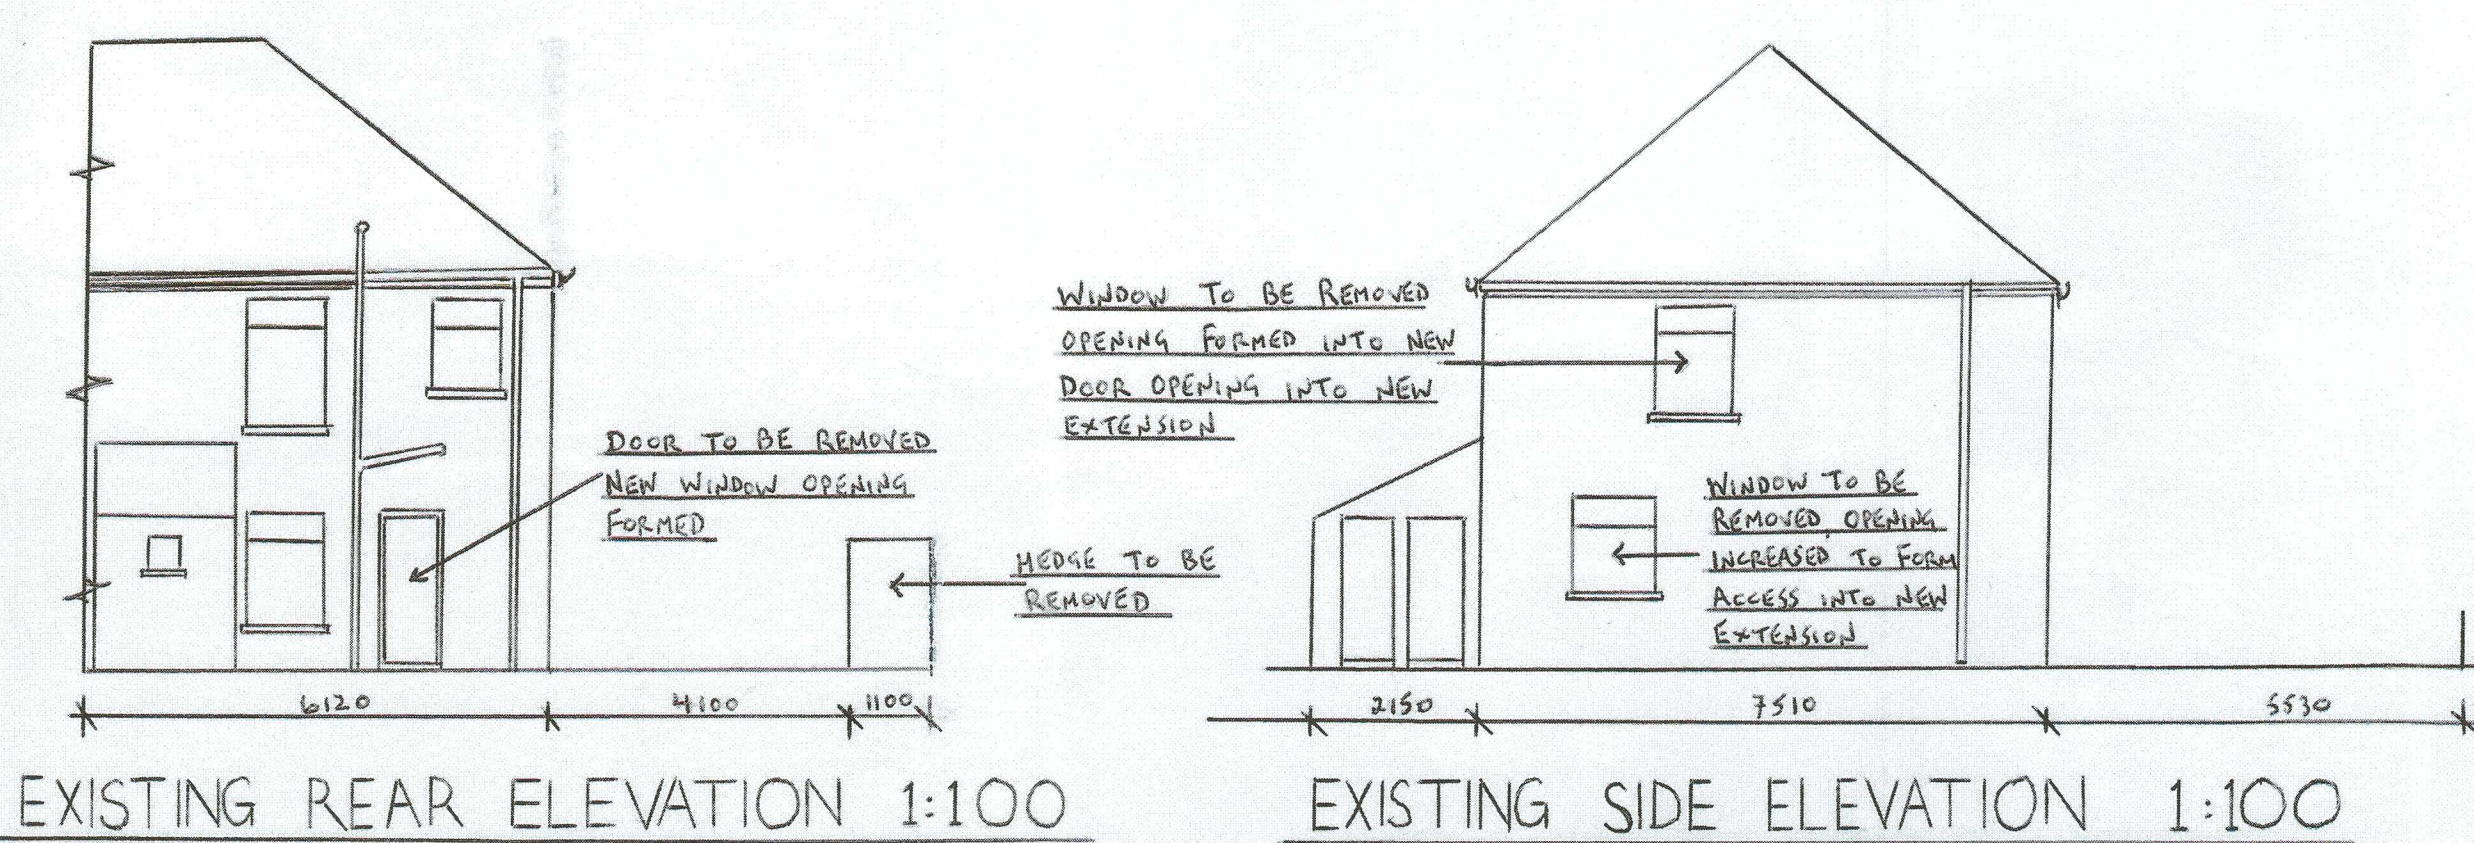

PROPOSED TWO-STOREY SIDE EXTENSION AT 56 GLAN-Y-MOR, BRITON-FERRY, NEATH, SA11 2LF,
 FOR MR D. TAYLOR
 SCALES: 1:100, 1:50,
 SHEET 1 of 2