




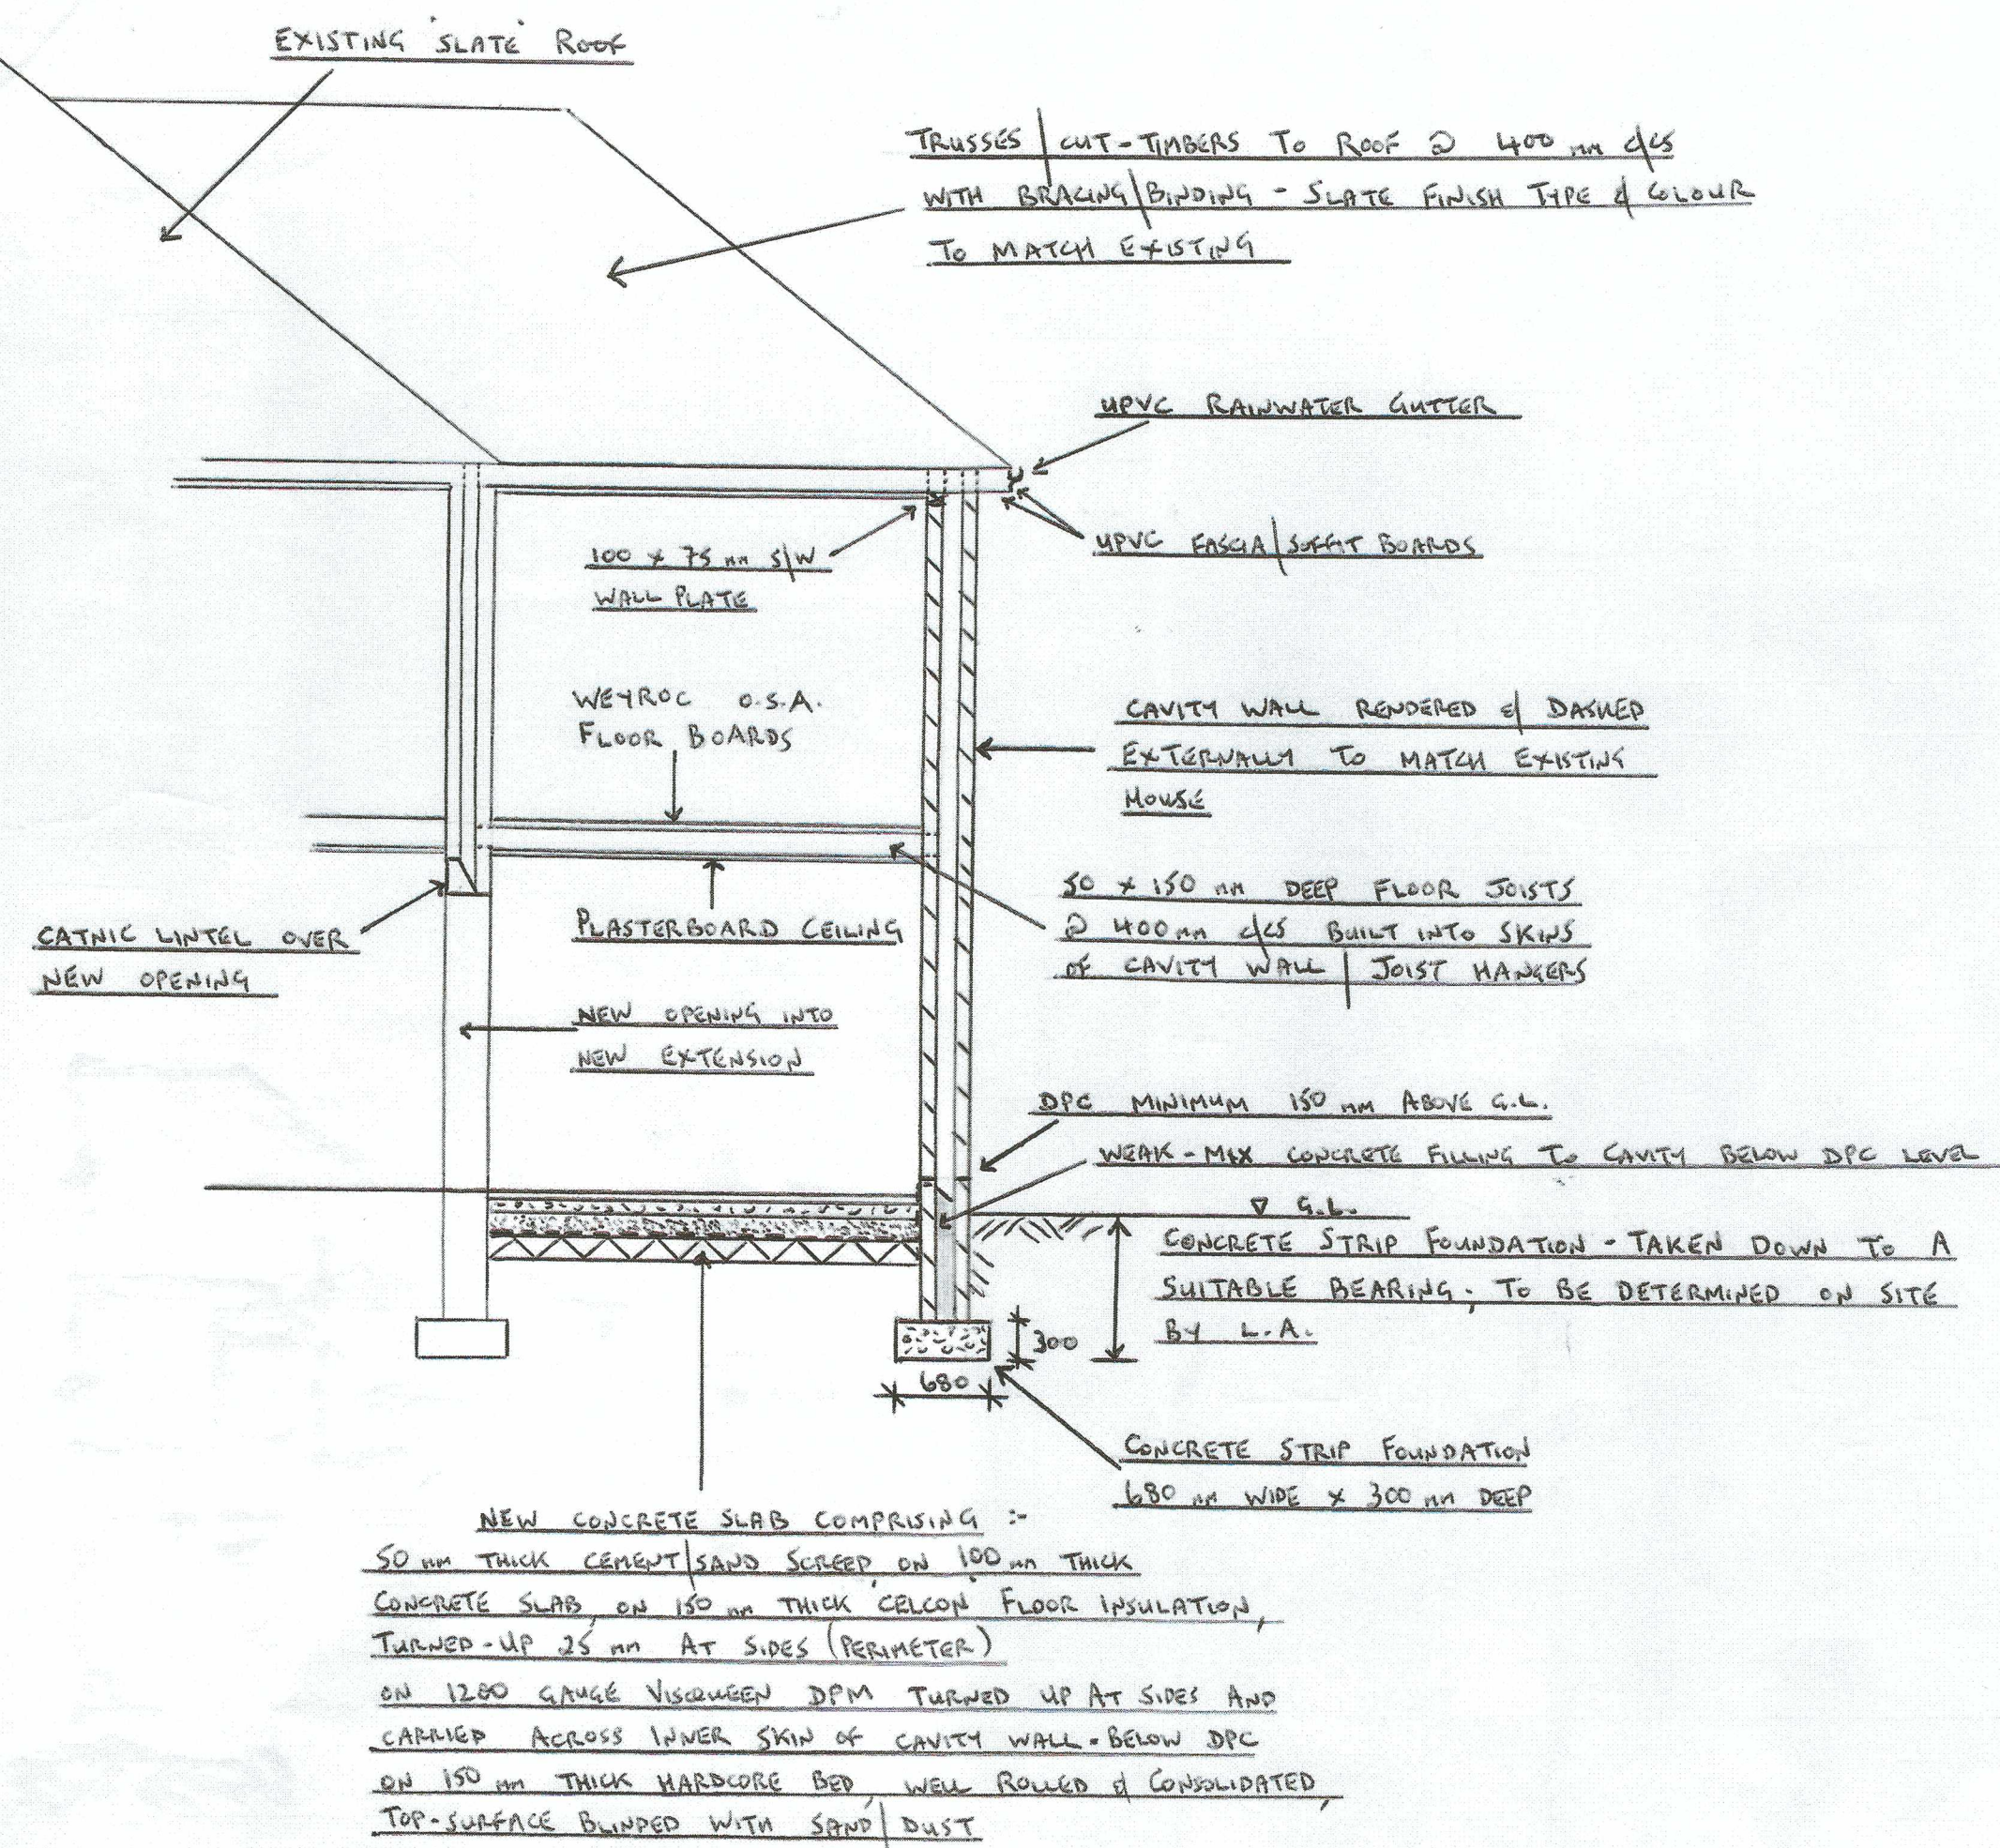

SECTION 1:1  
1:50

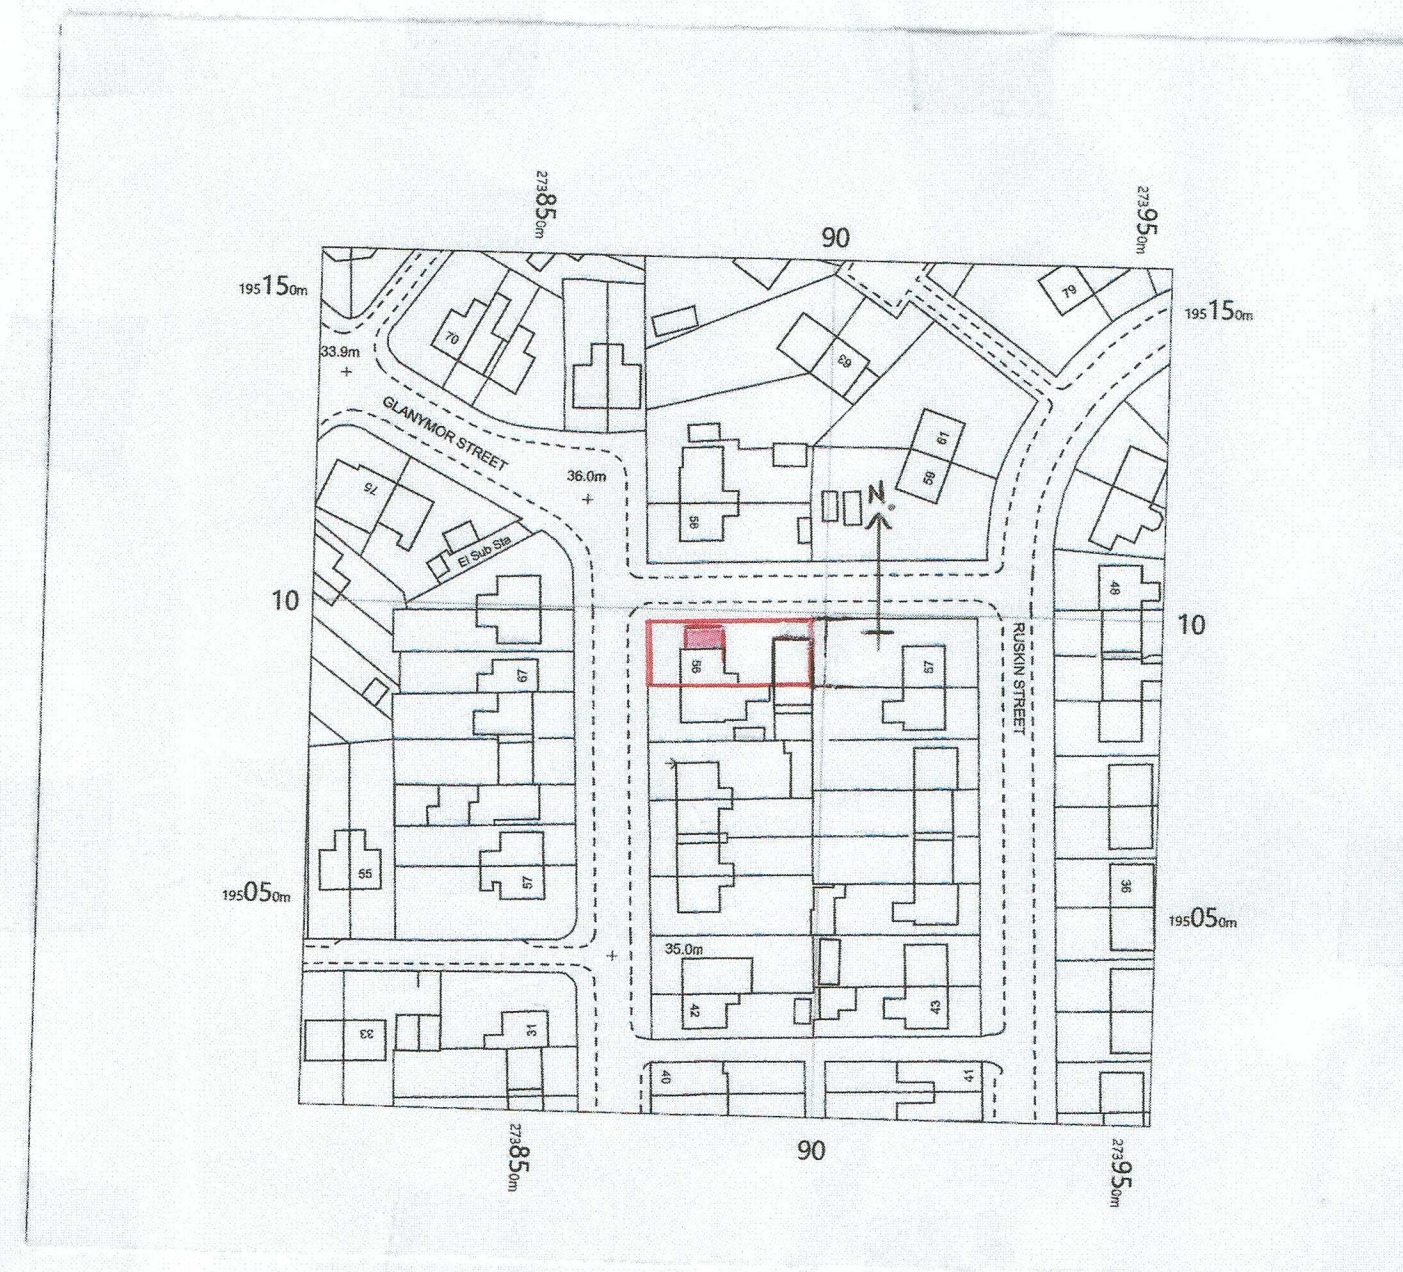

LOCATION PLAN  
1:1250

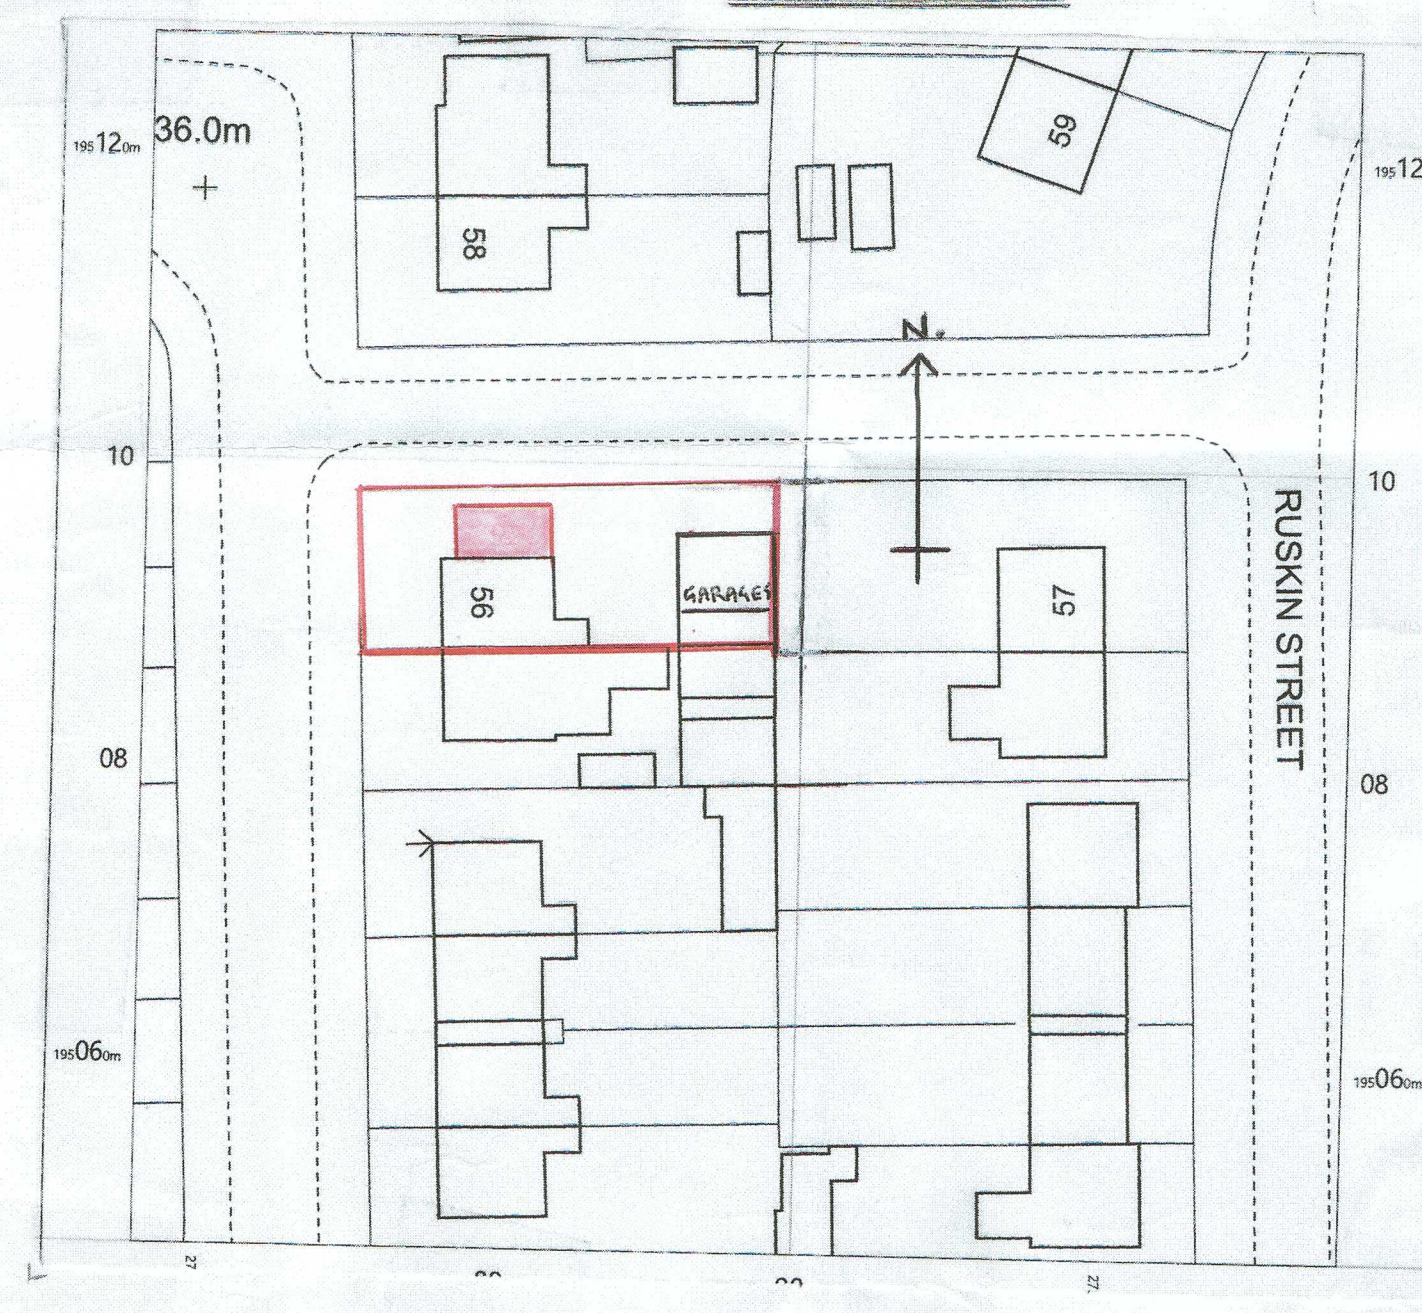

BLOCK PLAN  
1:500

PROPOSED TWO-STOREY SIDE EXTENSION AT 56 GLAN-Y-MOR, BRITON-FERRY, NEATH, SA11 2LF

FOR MR. D. TAYLOR

SCALES : 1:1250, 1:500

SHEET 2 OF 2