


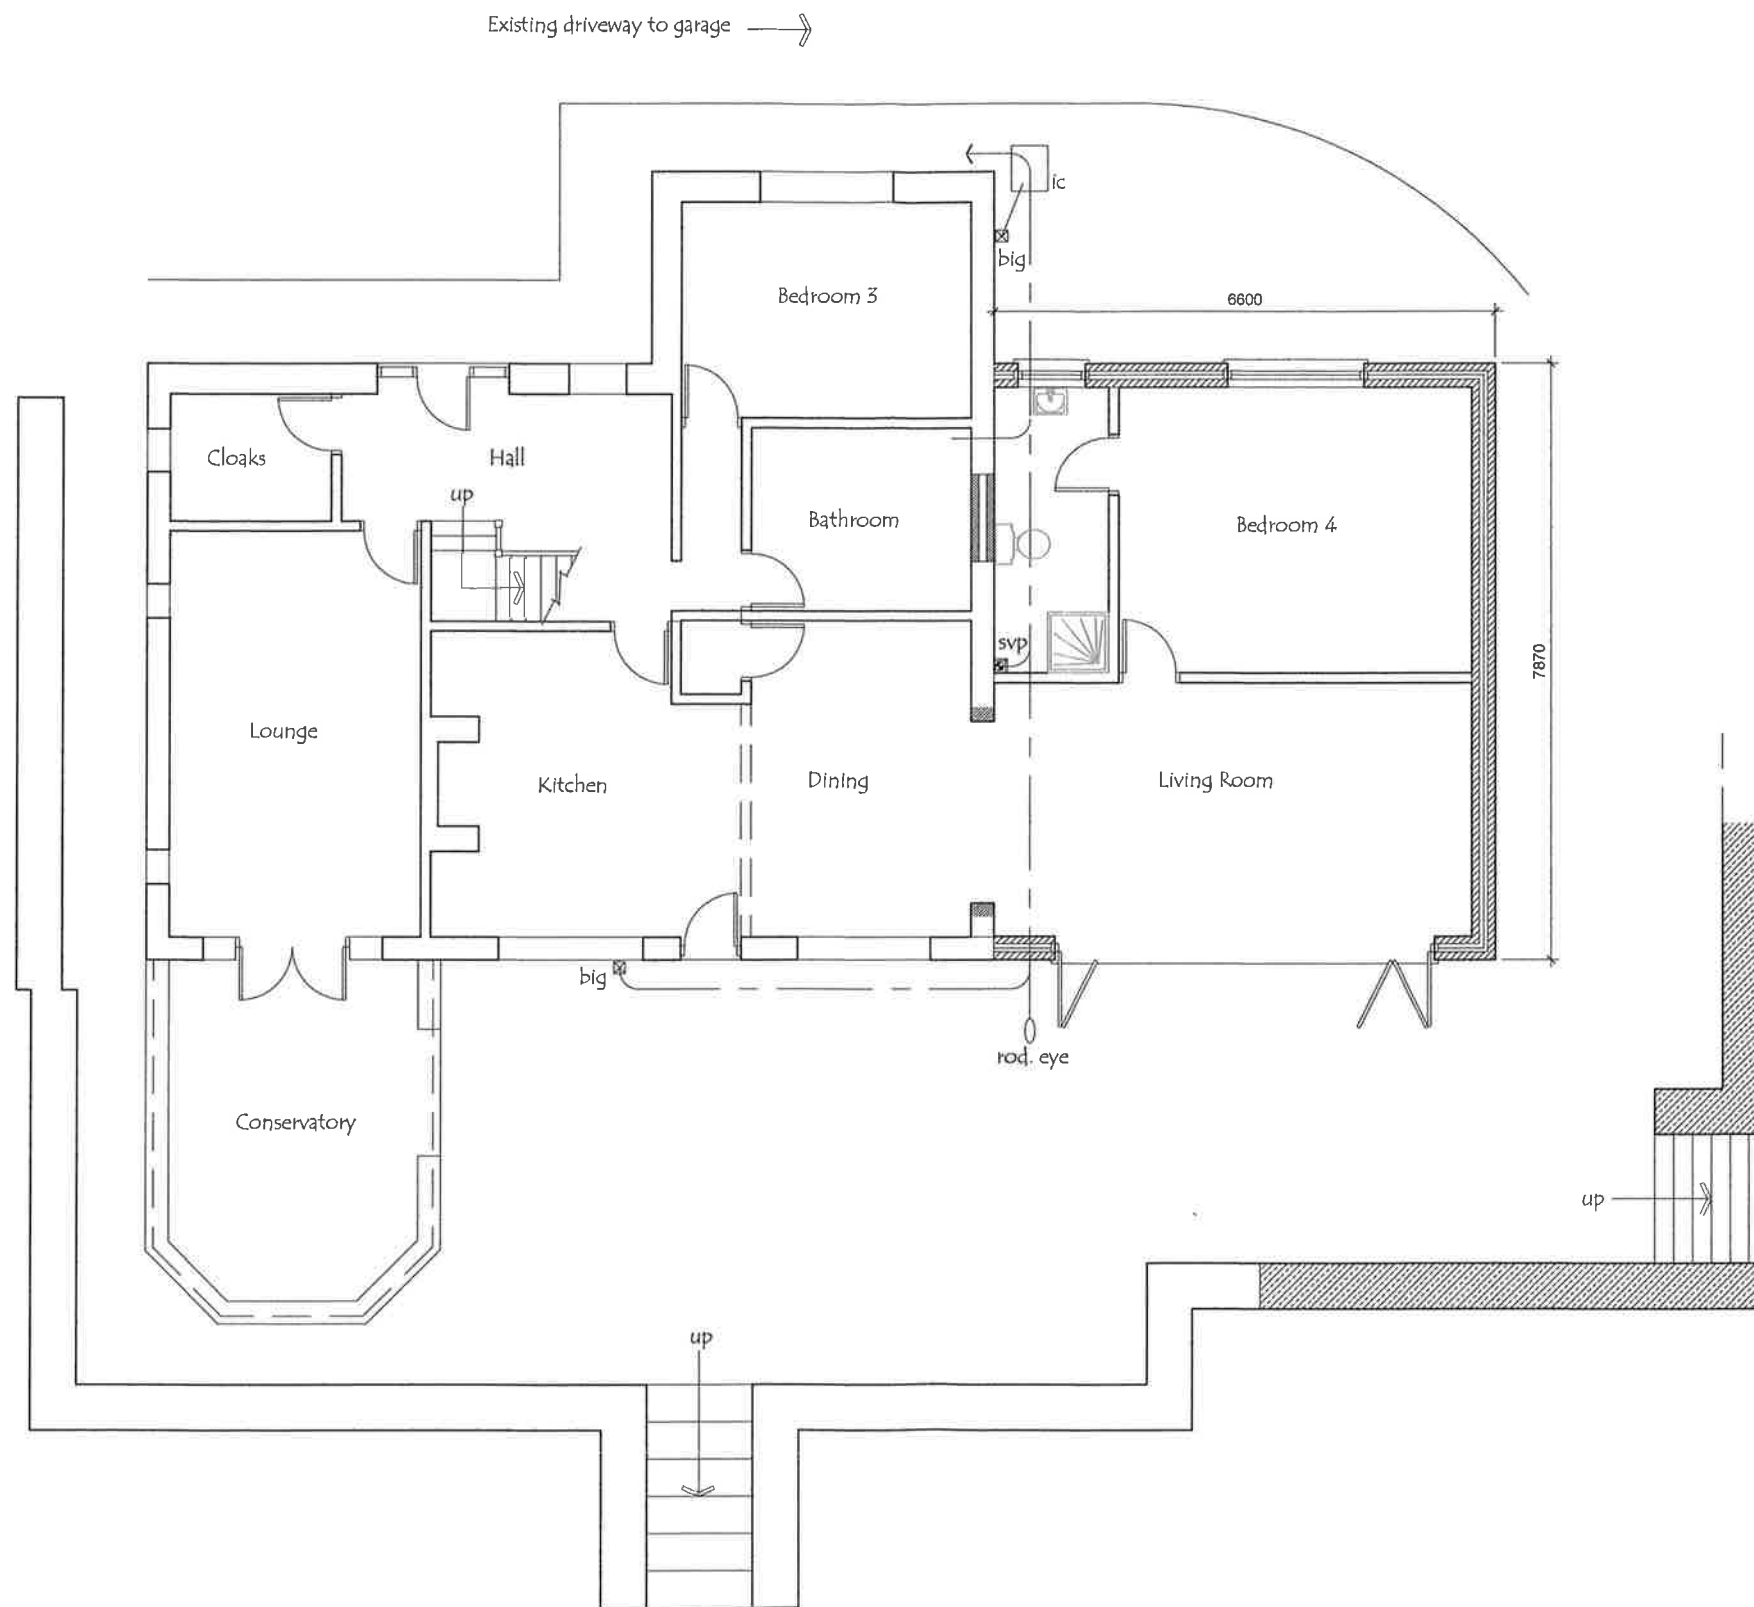

Proposed Ground Floor Layout

Drawn	Date	Scale	Drawing No.
Mr. J. Roberts	Aug. '20	1 : 100	2020 / 07 / 03

Project
Proposed Side Extension at : Bella Vista Bungalow, Tonna, Neath.