



Superseded


THIS IS A C.A.D. PRODUCED DRAWING AND SHOULD NOT BE AMENDED BY HAND.

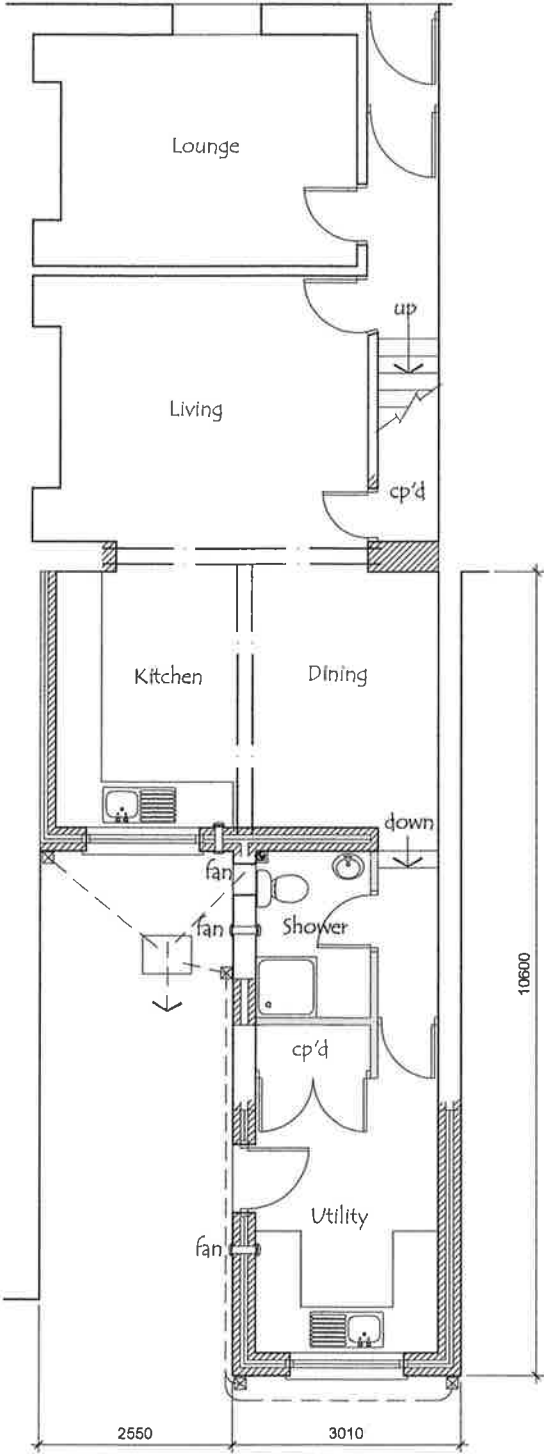

Proposed Ground Floor Layout

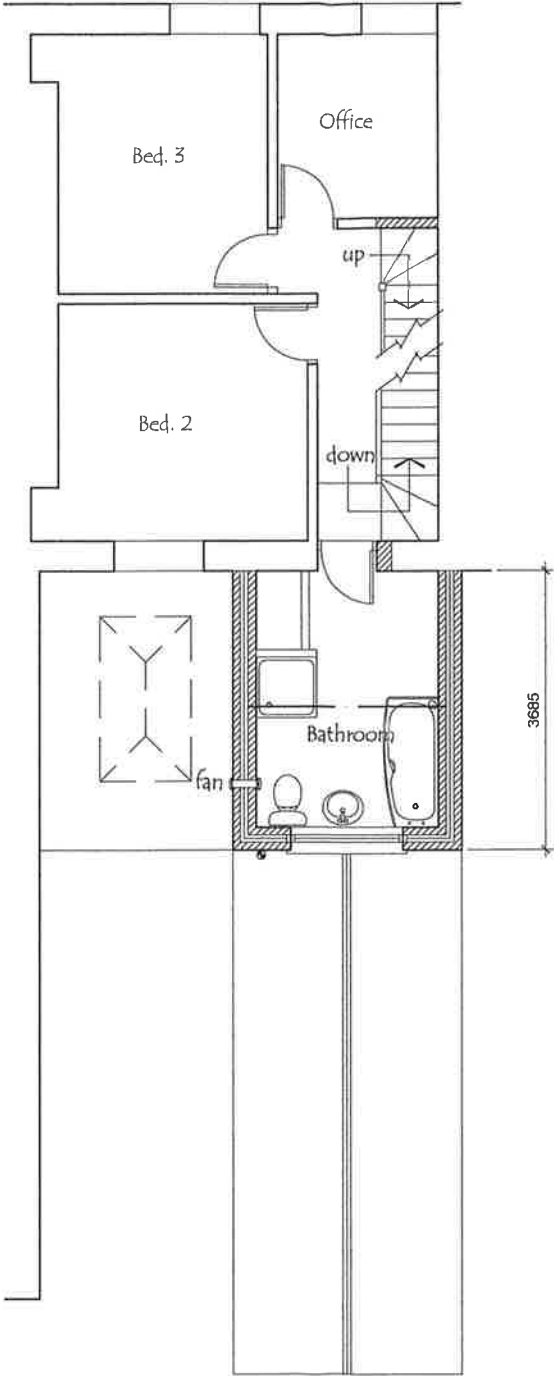

Proposed First Floor Layout

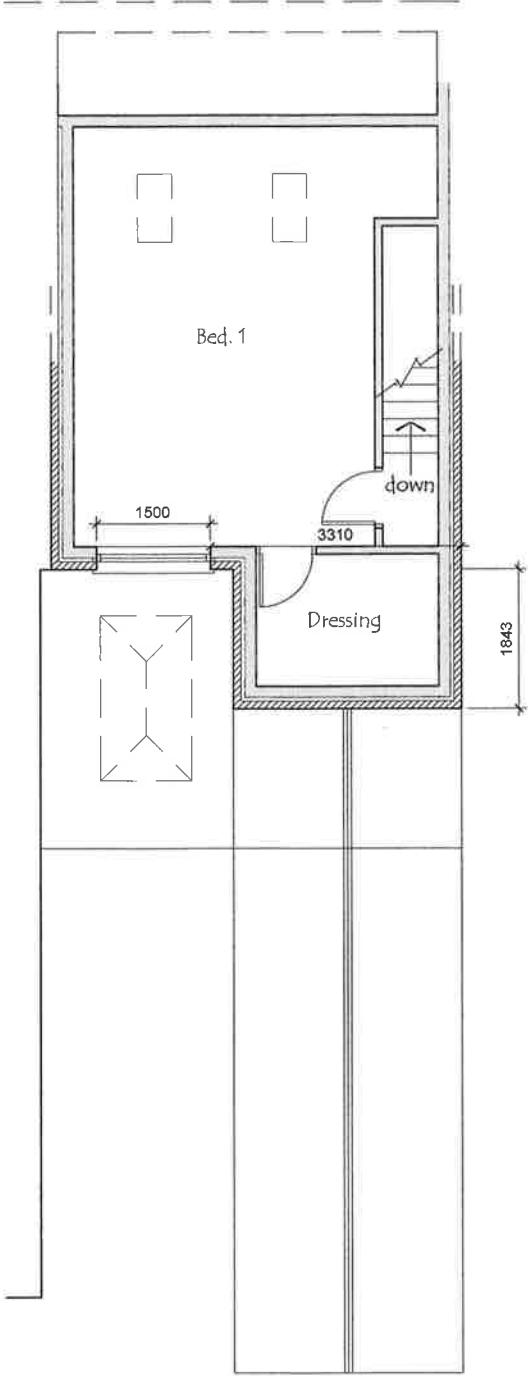

Proposed Attic Layout

Client	Project	Drawing No.		
		Drawn	Date	Scale
Mr. & Mrs. A. Wheeler	Proposed Single Storey Rear Ground Floor Extensions, First Floor Rear Extension and Loft Conversion at : 19 Mary Street, Seven Sisters, Neath, SA10 9BG		July '20	1 : 100
				2020 / 05 / 02