


THIS IS A C.A.D. PRODUCED DRAWING AND SHOULD NOT BE AMENDED BY HAND.

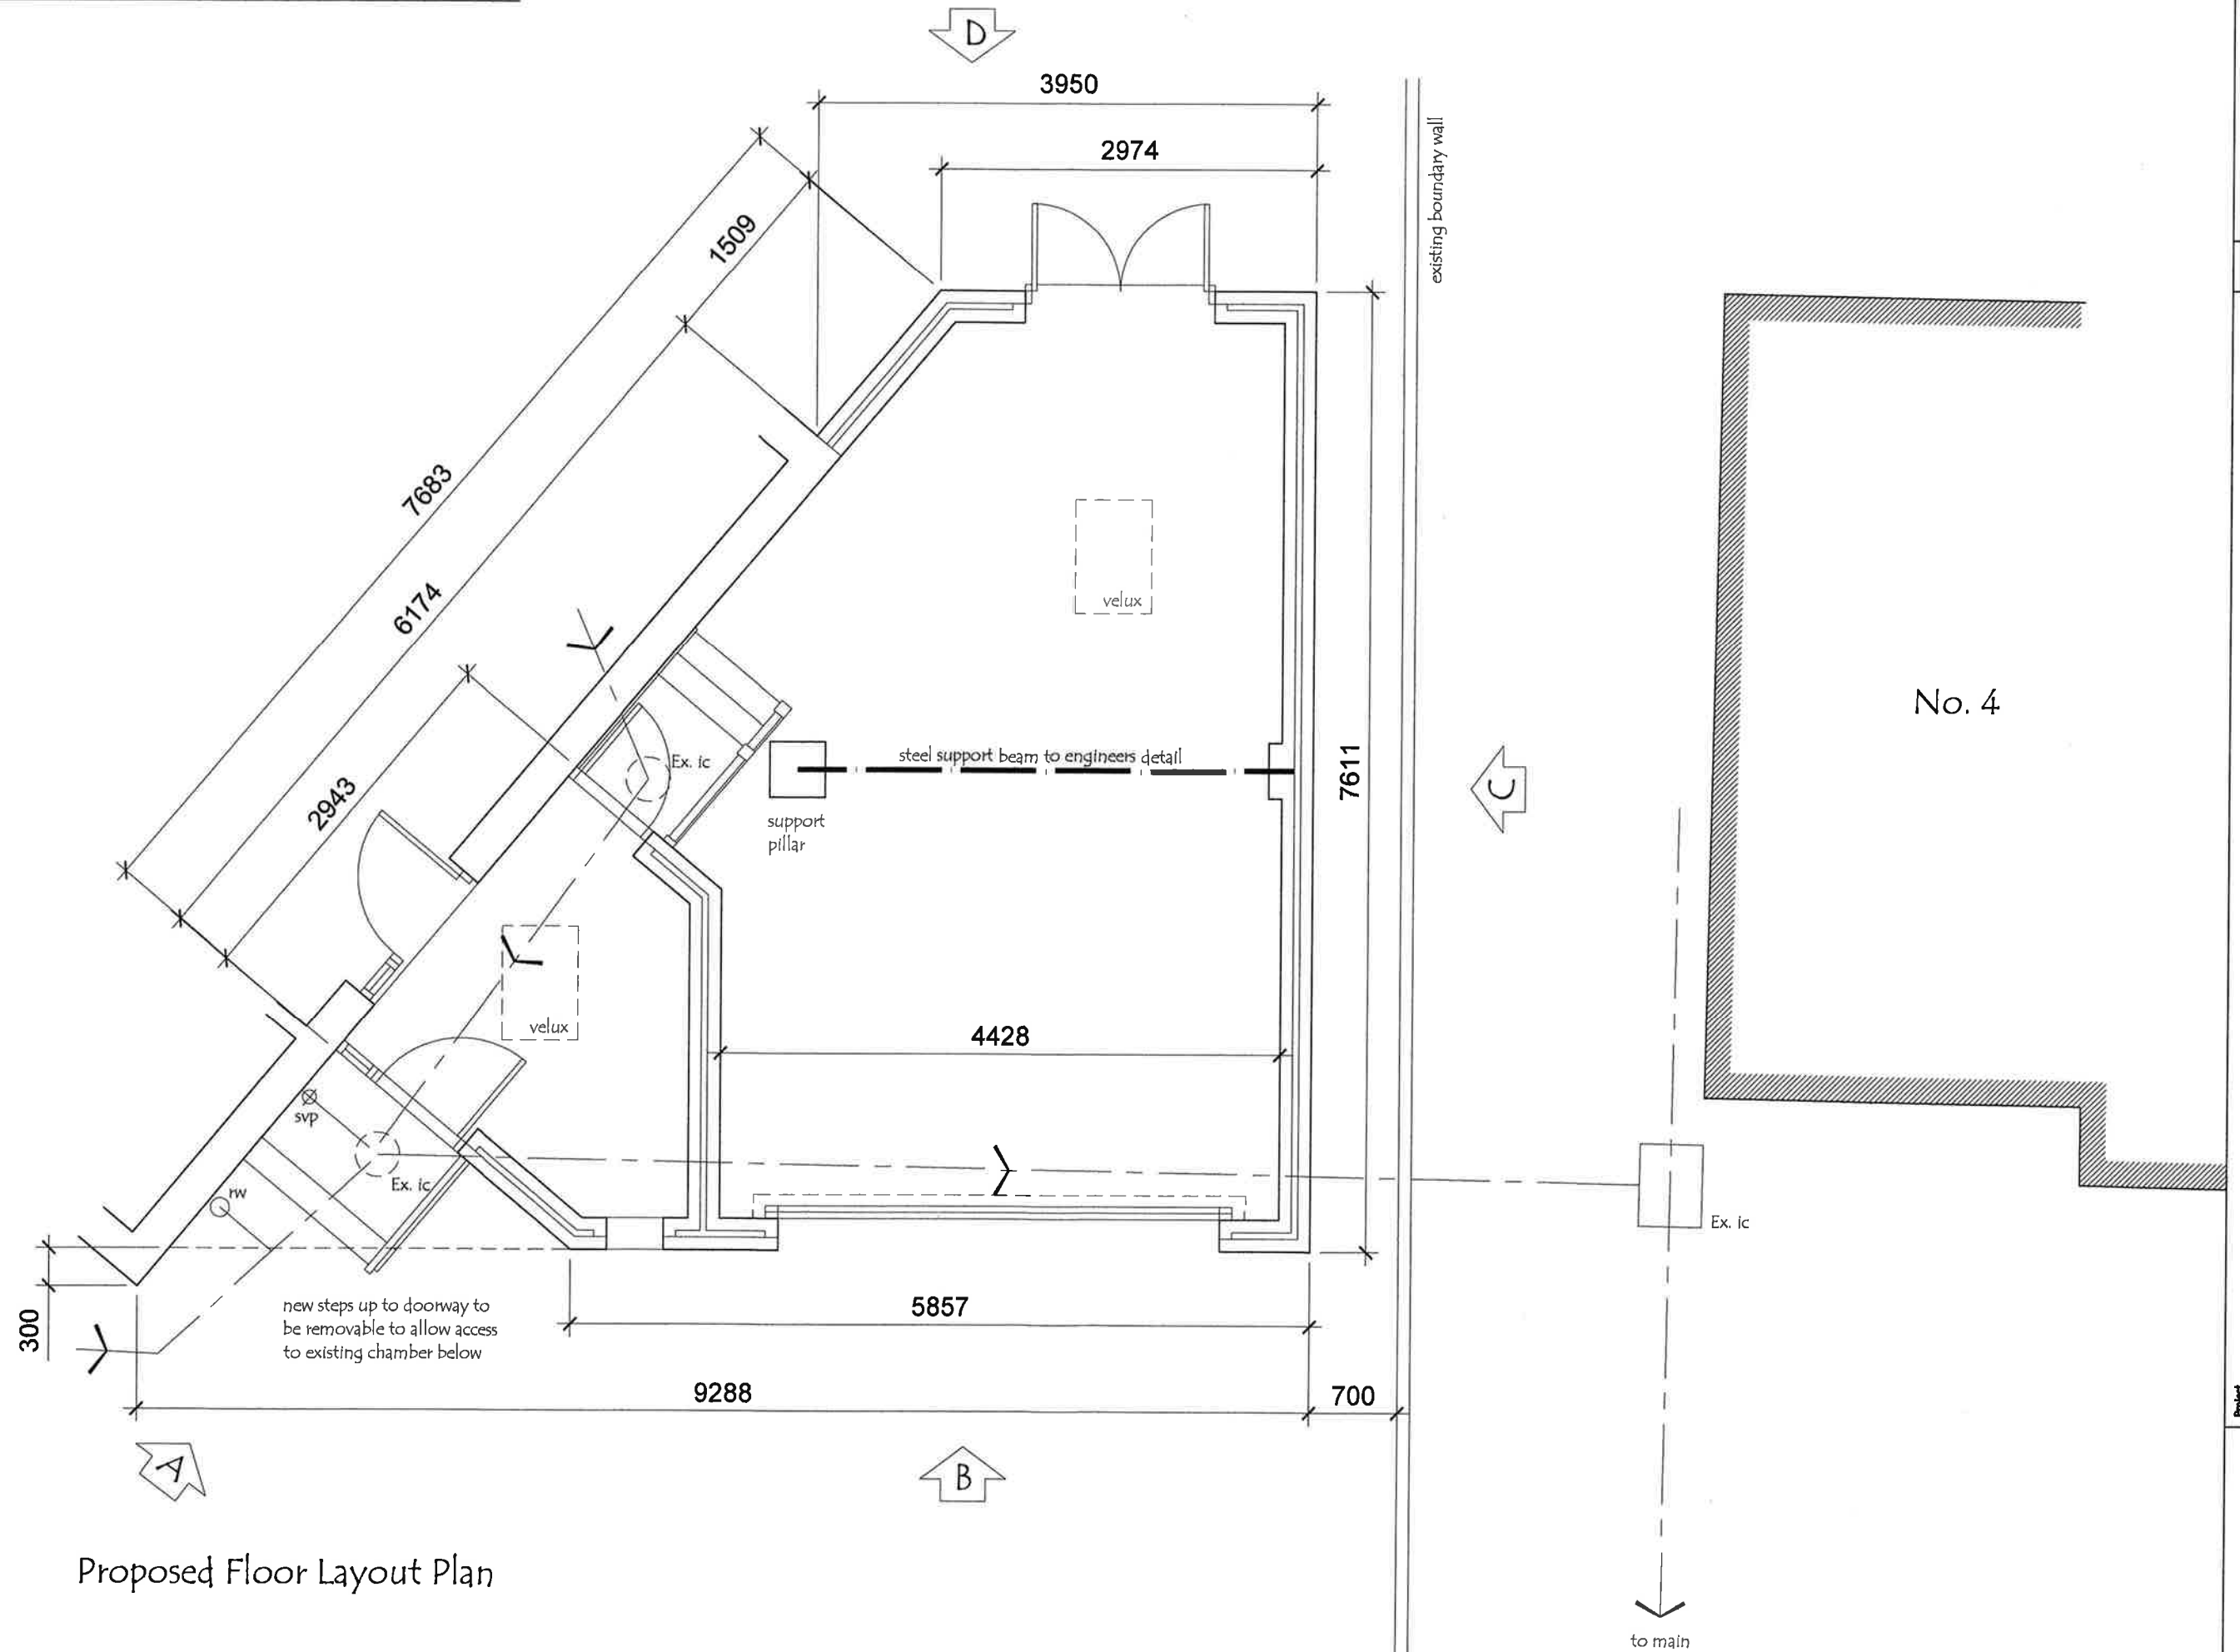

Proposed Floor Layout Plan

Client	Project	Proposed Side Garage Extension at : 2 Chestnut Road, Cimla, Neath.			
		Drawn	Date	Scale	Drawing No.
Mr. F. Lewis			July '20	1 : 50	2020 / 06 / 01